



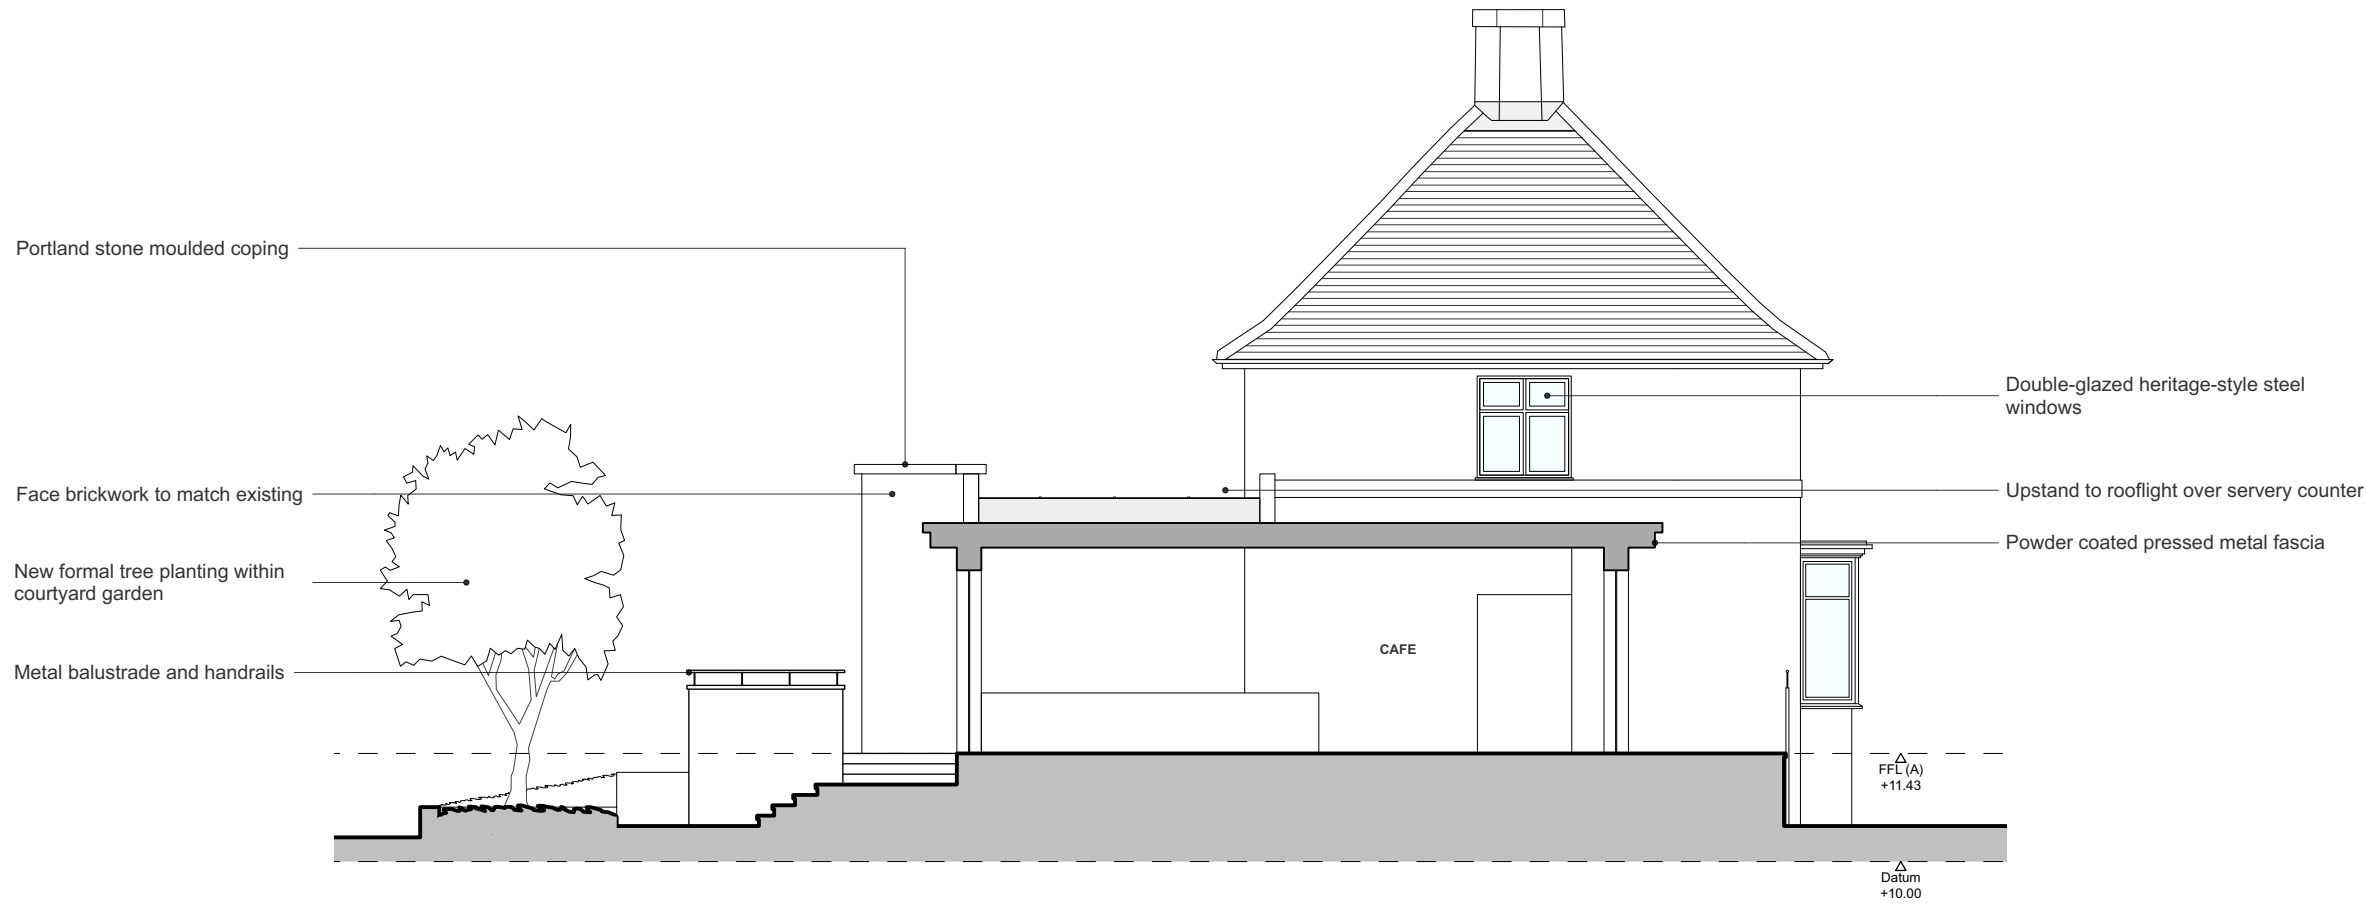

1 Proposed Section 03
Scale: 1:100

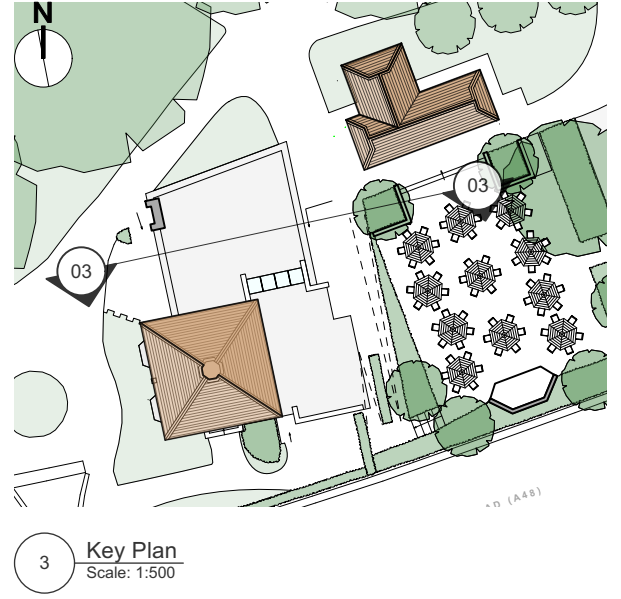

NO.	DATE	REVISION	BY	DRAWING NO.	REV.
				4121	GA_026
DAVIES SUTTON			ARCHITECTS		
			Scale	1:100 @ A3	Date
			16/11/24		