


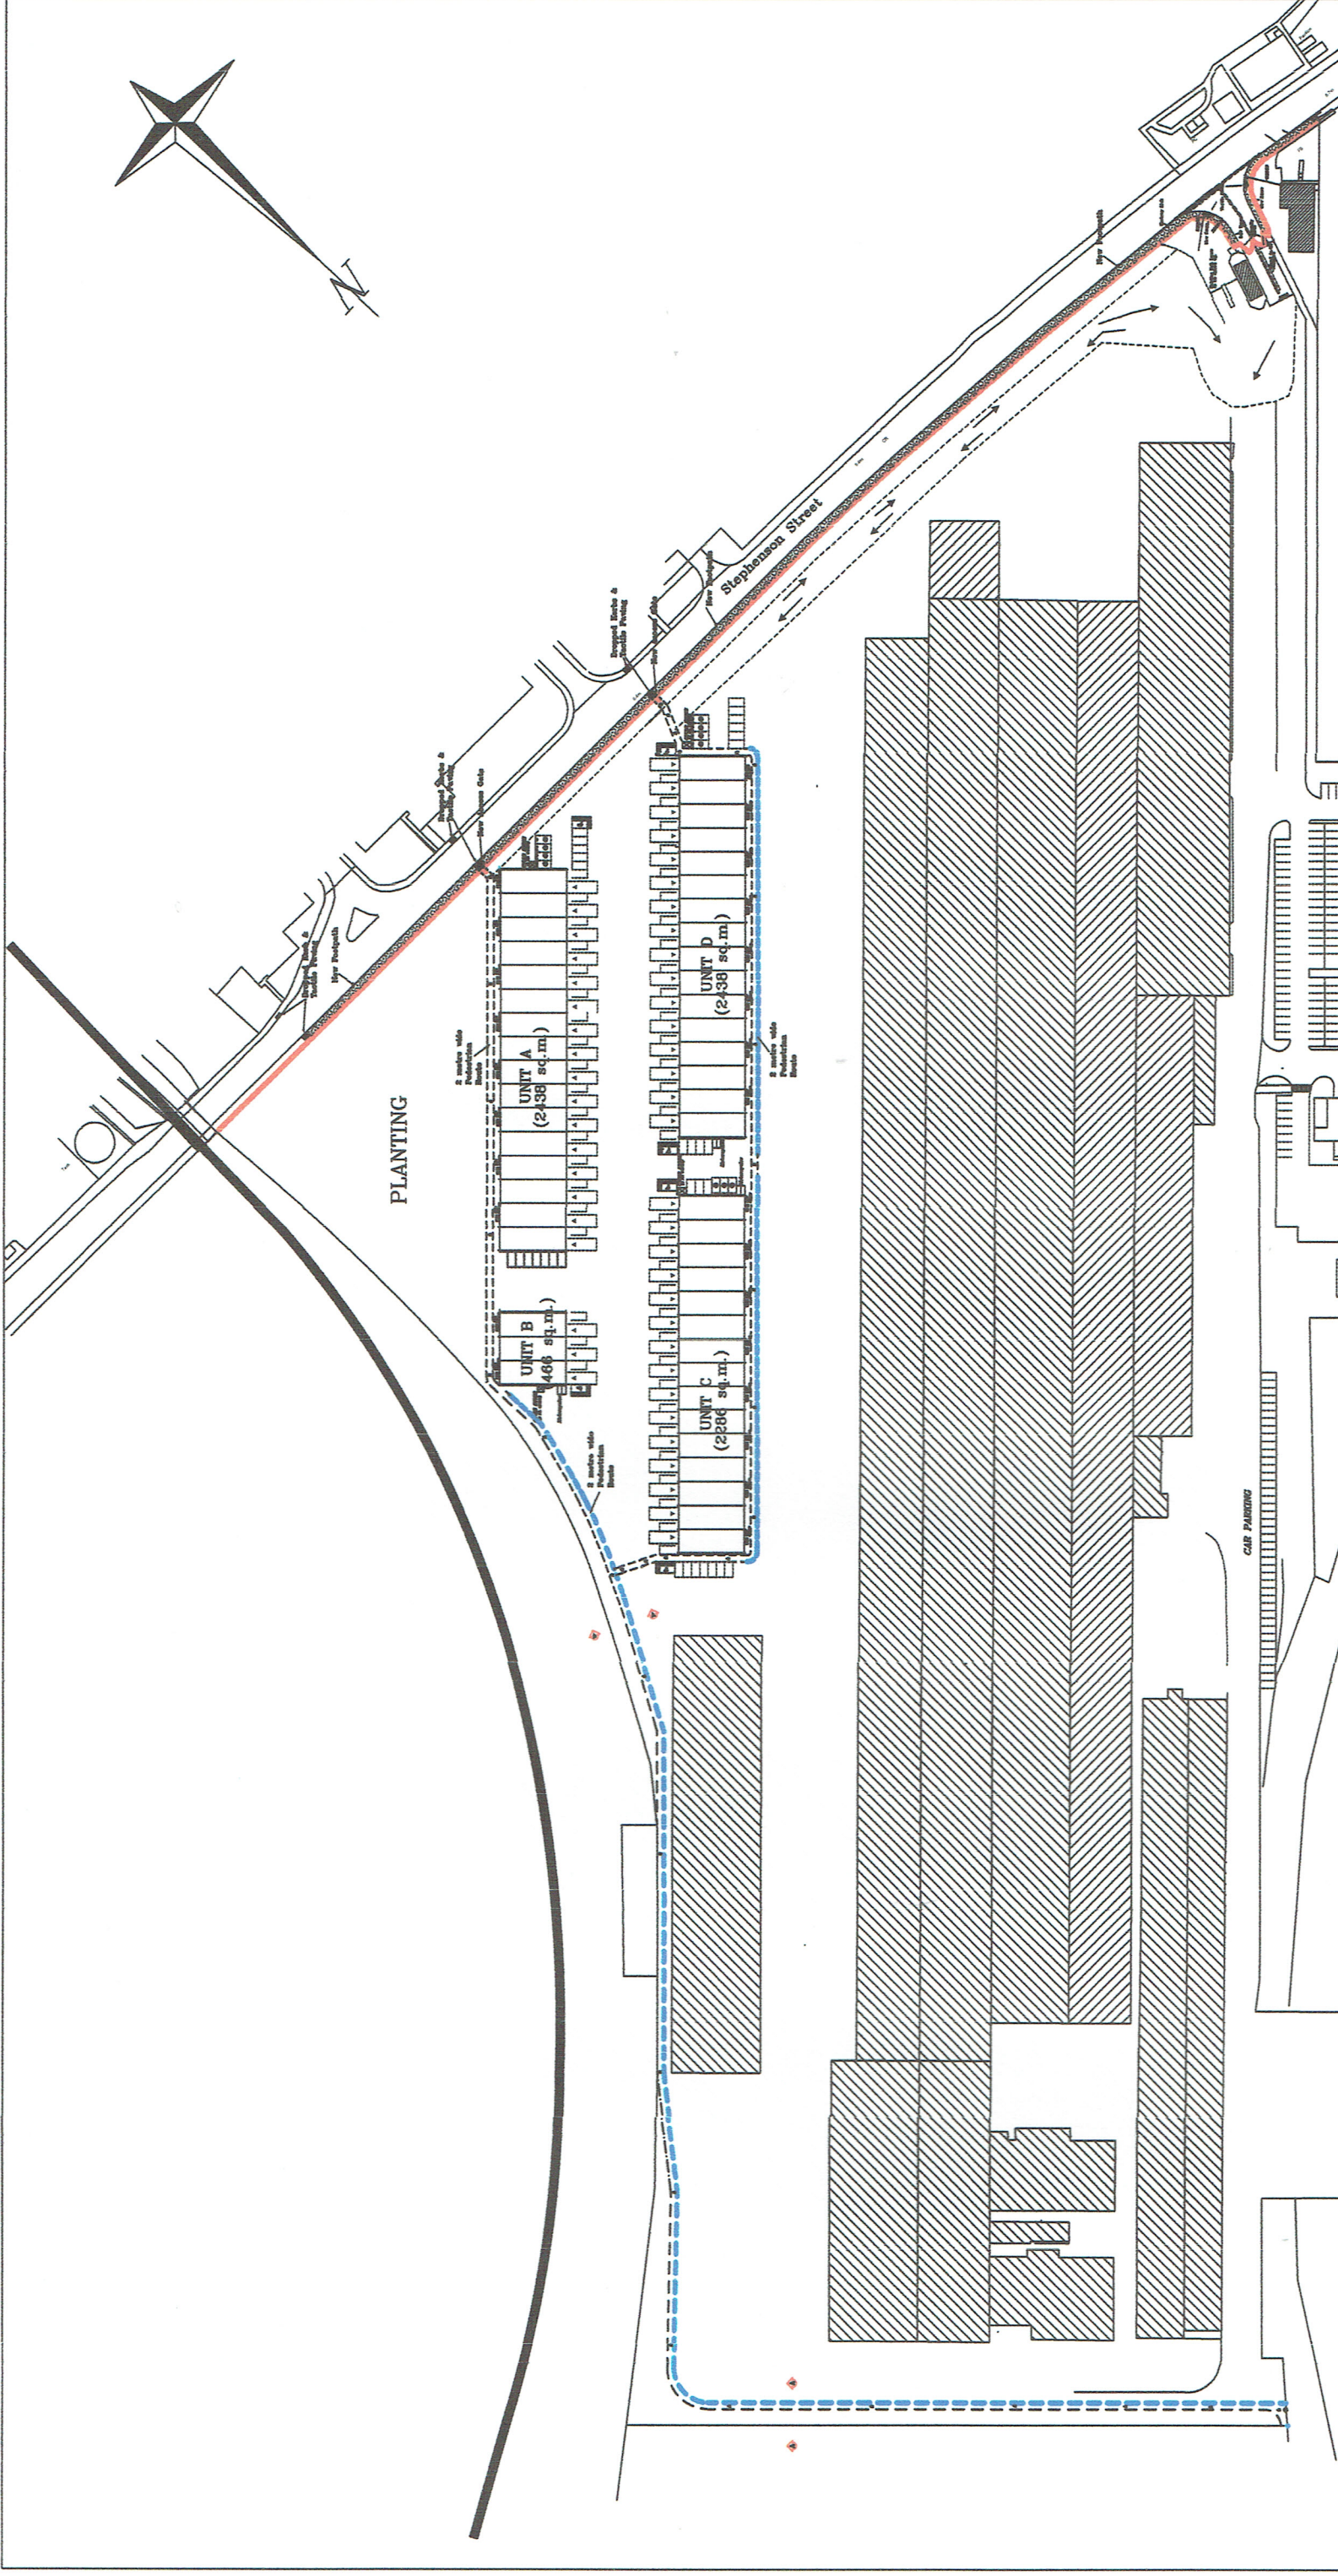

TITLE: Location plan for new Fencing, Gates, and Pedestrian Walkways.	
CLIENT Starburst Ltd.	
SITE ADDRESS Boss Parc, Stephenson Street, Newport.	
SCALES: 1:2000 @ A3	
DRAWING NO.	REV:
027042/PH1/19	B

- New Boundary Fencing - Shown in Red.
See drawing no. 027042/PH1/20
- Pedestrian Walkways - Shown in blue where exposed to moving traffic.
See drawing no. 027042/PH1/21
- New Pavement to Stephenson Street - Shown thus [hatched pattern]

SITE LAYOUT