
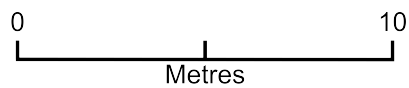


108 Alexandra Road

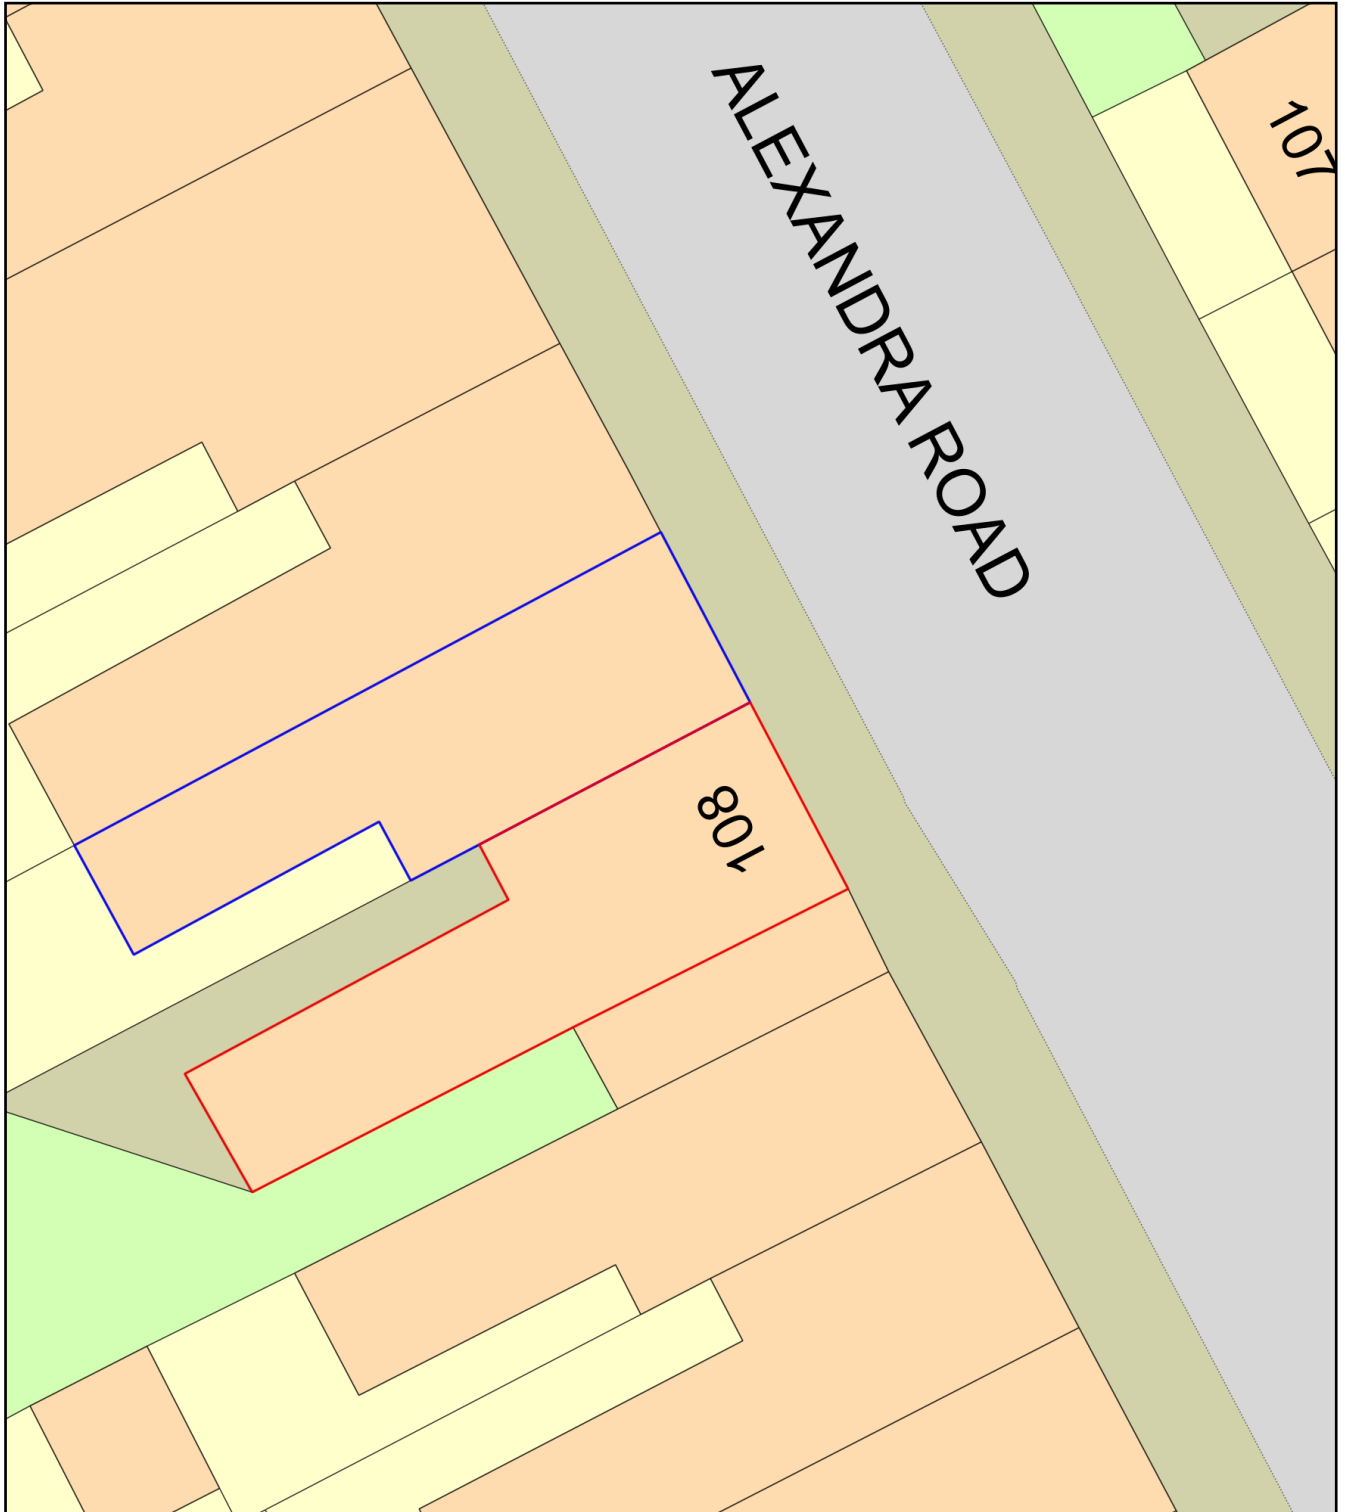

Plan Produced for: Newport City Council

Date Produced: 30 Jun 2026

Plan Reference Number: TQRQM26181124313703

Scale: 1:200 @ A4