

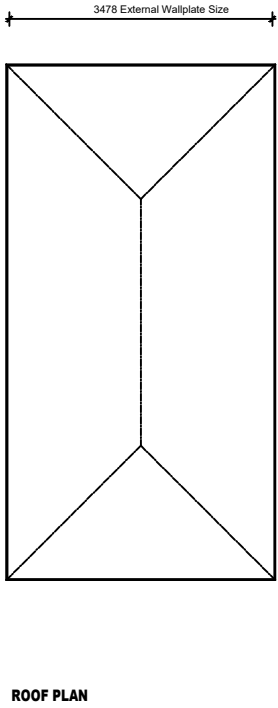
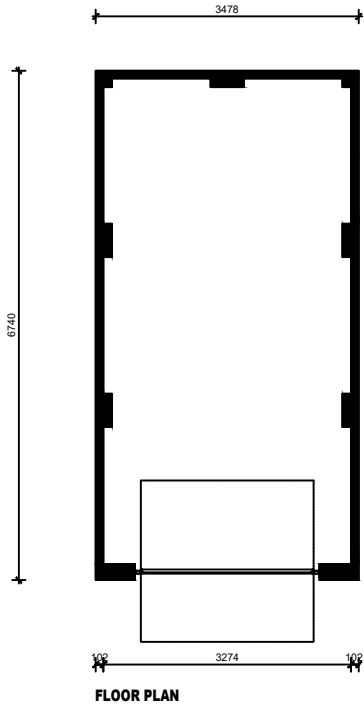


scale 1:100

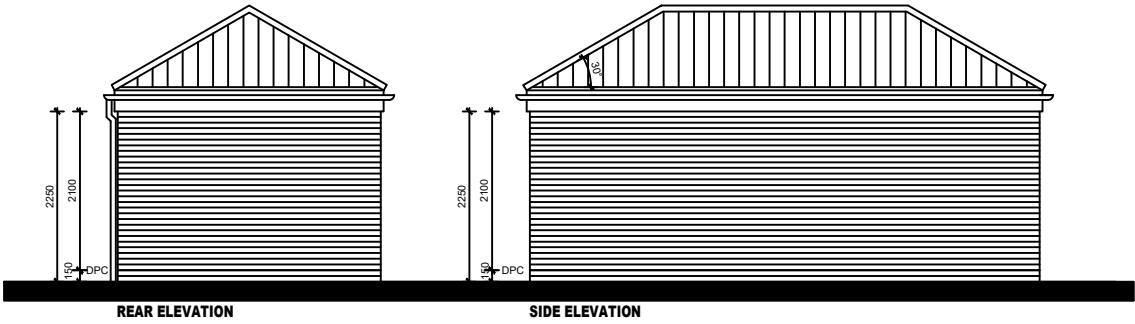

NOTES


This drawing is the copyright of RUA ©. All rights reserved.
Ordnance Survey Data © Crown Copyright. All rights reserved. DO NOT scale from this drawing.
Contractors, Sub Contractors and Suppliers are to check all relevant dimensions and levels of the site and building before commencing any shop drawings or building work. Any discrepancies should be recorded to the Architect.
Where applicable this drawing is to be read in conjunction with the Consultants' drawings.

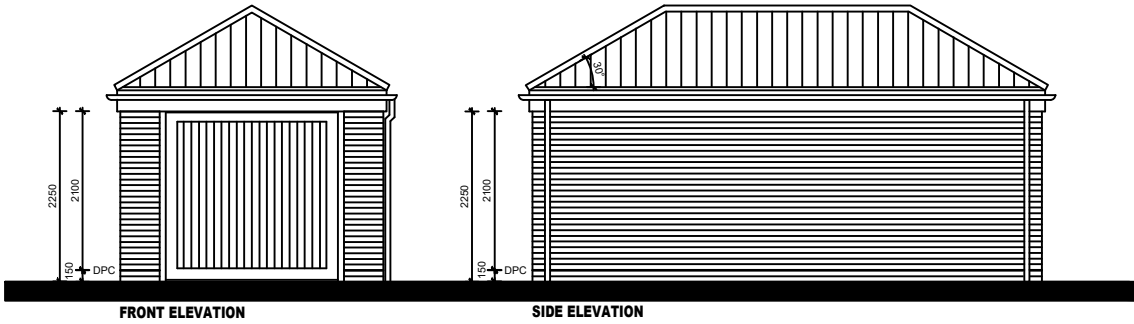

PLOT No. -
As Drawn: 8,9,10,12,13,16,17,20,65,66,67,68,72,79,85,88,
89,90,102,103,106,107,110,142,143

REV	DESCRIPTION	DATE	AUTHOR	CHK'D
C	Plot numbers adjusted to suit layout changes.	05.02.26	IR	
C	Plot numbers adjusted to suit layout changes.	14.04.25	IR	
B	Plot numbers adjusted.	14.08.24	IR	
A	Plot numbers adjusted.	15.09.23	IR	

PLANNING

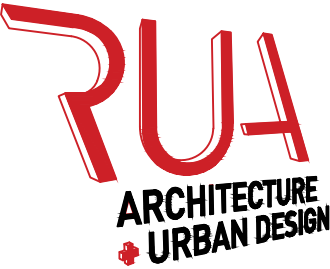

Thistle Down Barn, Sywell, Northants, NN6 0BG
Land line: 01604 720 774 Mobile: 07860629991 www.r-u-a.co.uk

PROJECT
Phase 4D at Glan Llyn
Llanwern
Newport

DRAWING
Single Garage Planning Drawing
LSG1H8

SCALE	DATE	AUTHOR	CHK'D
1:100 @A3	14.04.25	IR	

JOB NO.	DRAWING NO.	REV
H8914	H8914-LSG1H8-061_D	

CLIENT REF.
BDW__SOUTH WALES