




1 **MDC A**
1 : 50

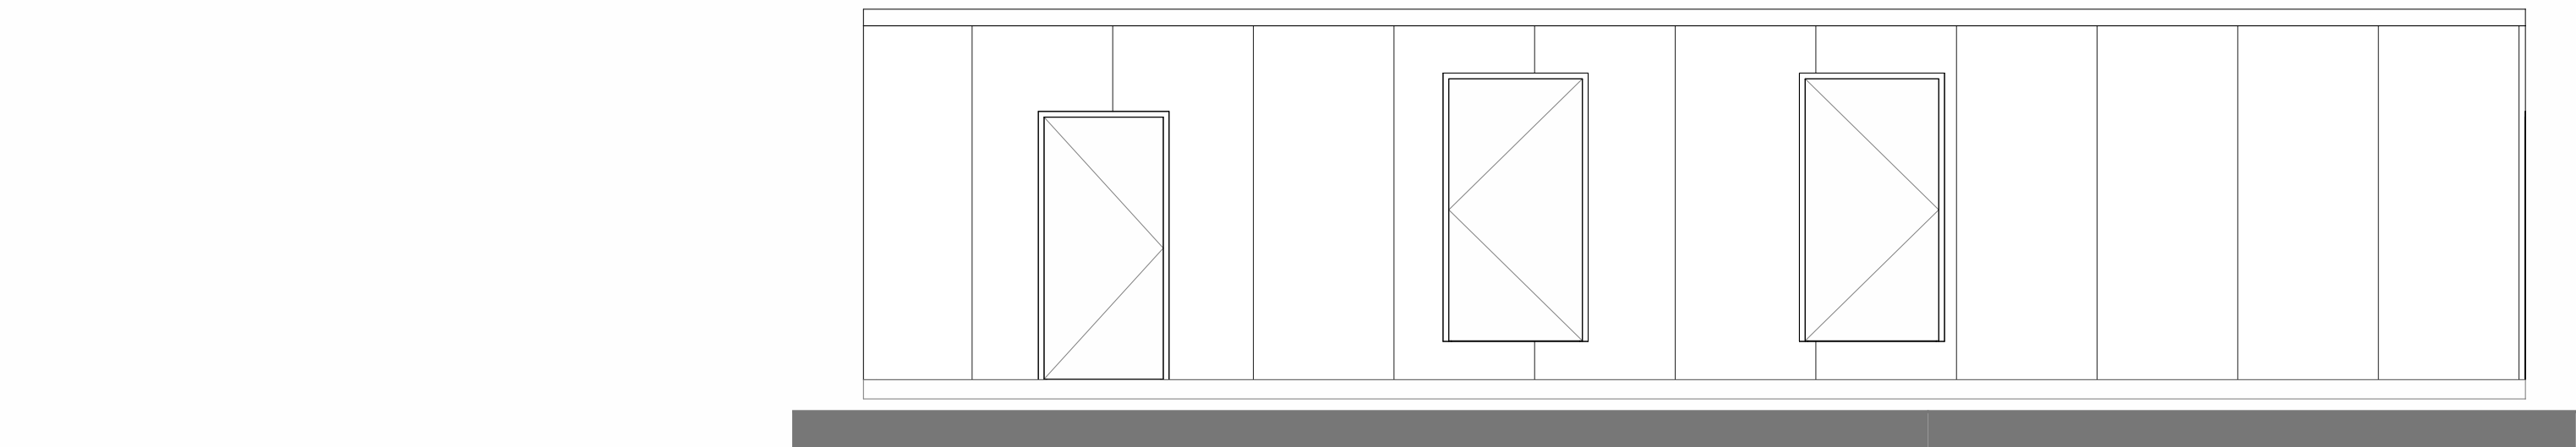


2 **MDC B**
1 : 50

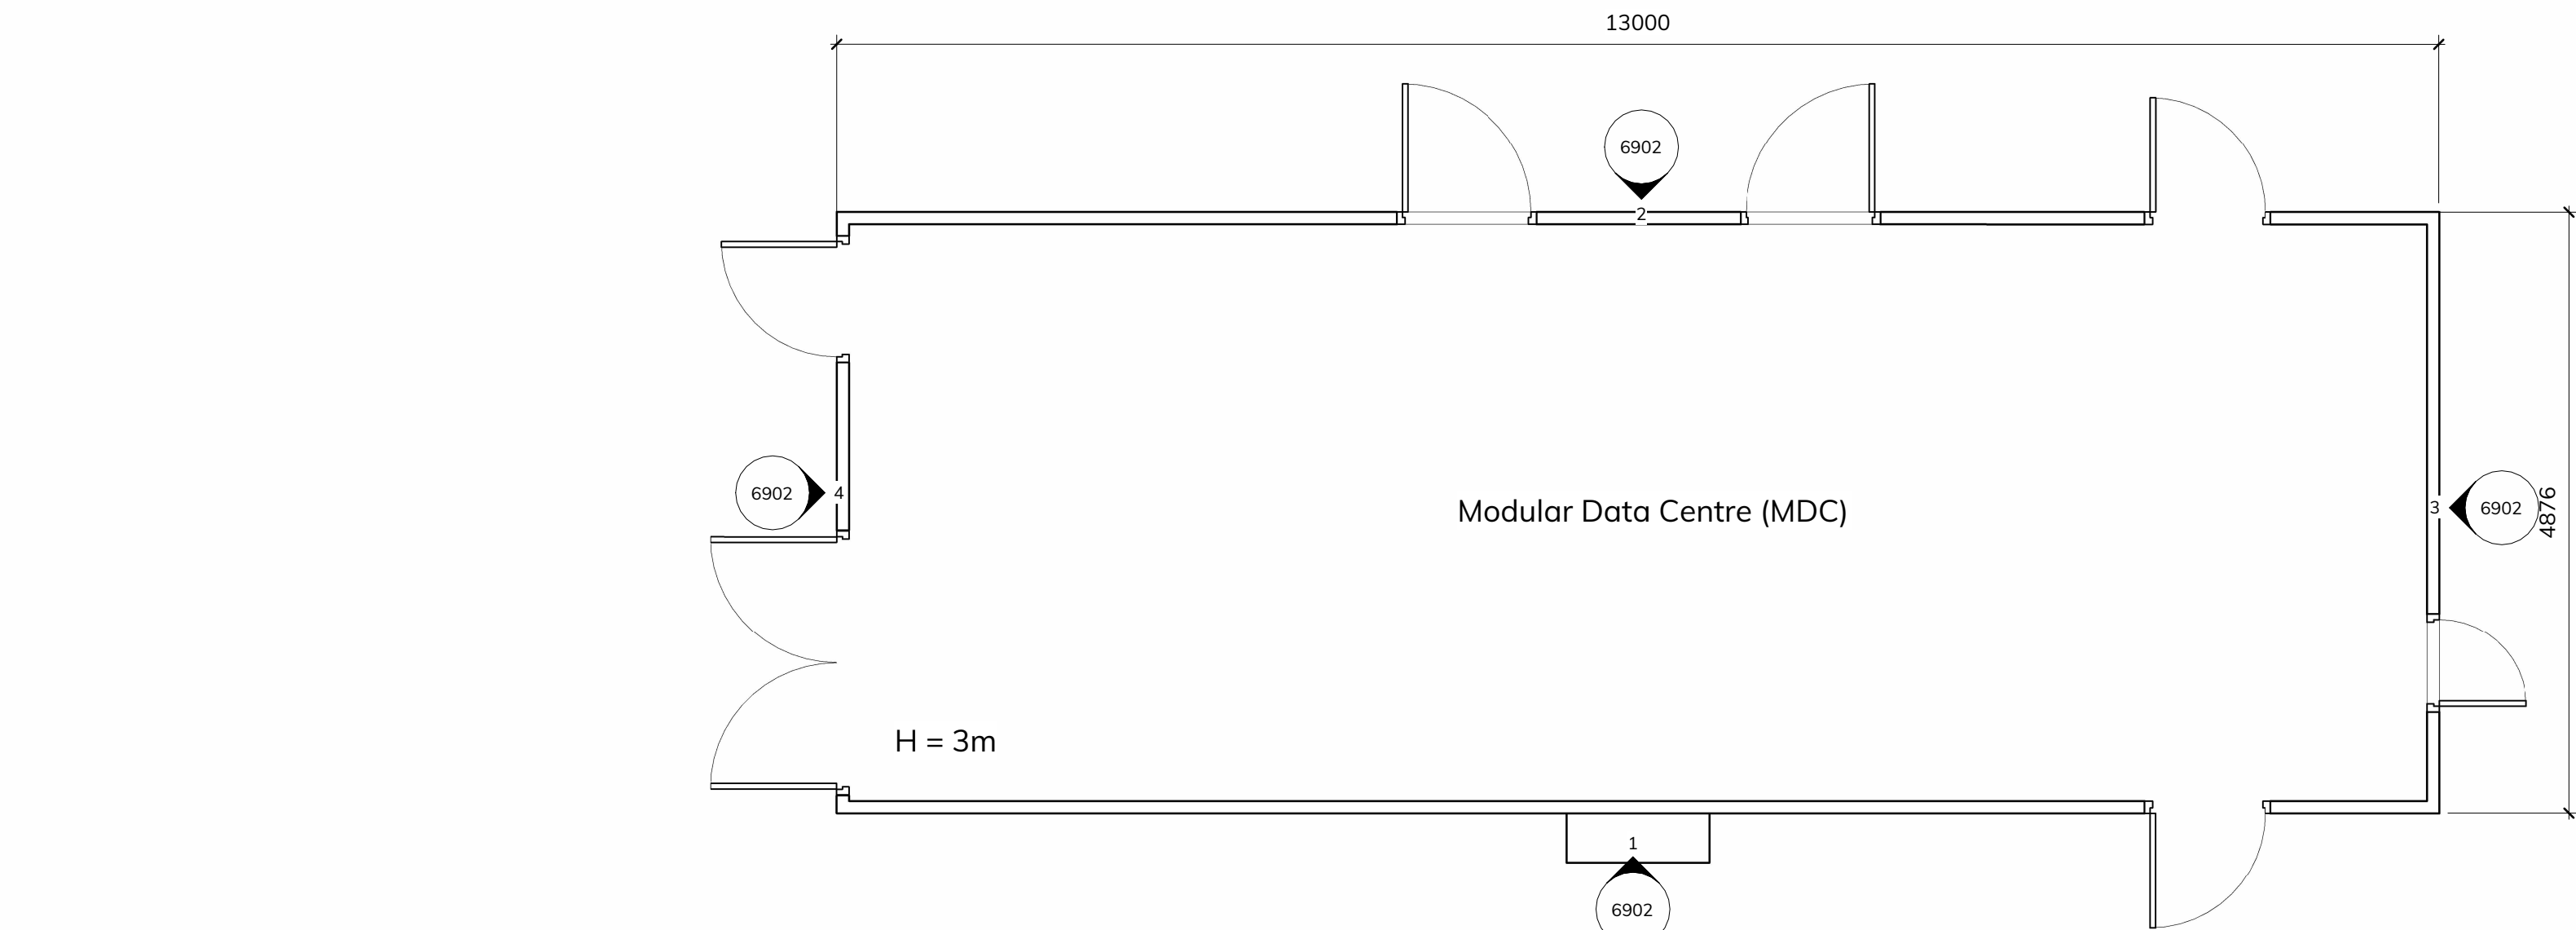

5 **MDC**
1 : 50

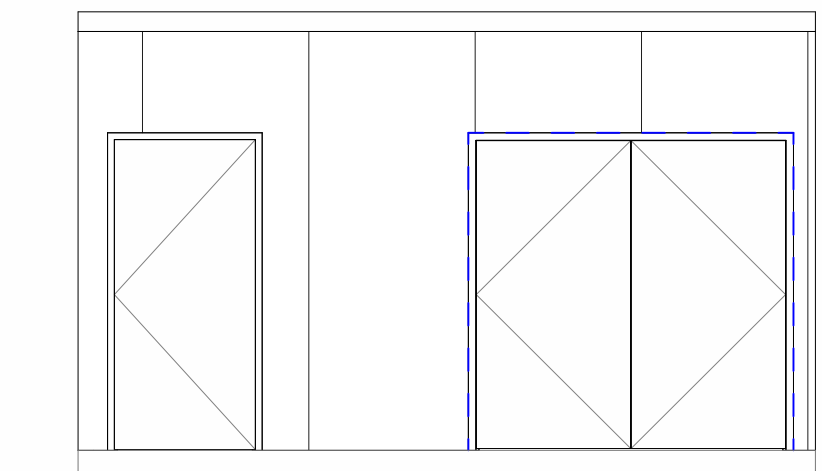

4 **MDC D**
1 : 50

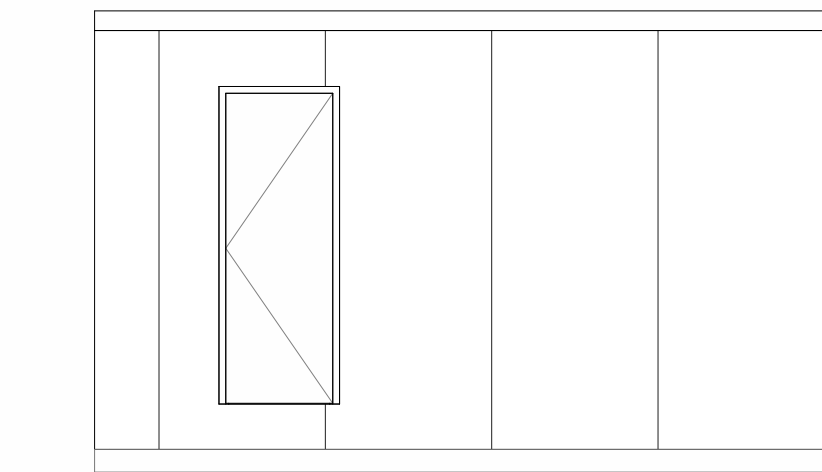

3 **MDC C**
1 : 50



General Notes:

1. Do not scale off this drawing unless a scale bar is provided.
2. Any ambiguities, omissions and errors on this drawing should be notified immediately to the Architect before the commencement of works on site.
3. Dimensions are in millimetres unless otherwise stated.
4. Dimensions, unless otherwise indicated, are to the face of unfinished block walls or to the finished plaster face of stud partitions.
5. Dimensions are to be checked on site. Discrepancies are to be notified immediately to the Architect before the commencement of works on site.
6. All levels are in meters unless otherwise stated.
7. This drawing is to be read in conjunction with all other relevant drawings and specifications for this project.

Revision Notes:

Rev.	Date	Notes	Issuer	Checker
P1	2026-02-27	Preliminary Planning	OTH	BH



Job Number: 25-0064
Project Address: 53.414409, -4.339651
Client Name: Carbon3.ai

Director / Associate: Oliver Higgins
Project Lead: Ivan Tomasevic
Status: S3 Preliminary
Functional Breakdown: S1
Sheet Size: A1L
Scale: 1 : 50

Drawing Name:
Data Module Unit

Full Document Reference:
Identification / Location: Project Originator Function Space Form Disc. Number
VAH-FEA-S1-00-DD-A-6902
Autodesk (Docu001) 0064-VAH-Vaheris-Vaheris-Architects/VAH-FEA-S1-00-DD-A-0002_Sheet001.rvt

Document Number: **6902**
Current Revision: **P1**
Revision Date: **2026-02-27**

