



- General Notes:
- Do not scale off this drawing unless a scale bar is provided.
 - Any ambiguities, omissions and errors on this drawing should be notified immediately to the Architect before the commencement of works on site.
 - Dimensions are in millimetres unless otherwise stated.
 - Dimensions, unless otherwise indicated, are to the face of unfinished block walls or to the finished plaster face of stud partitions.
 - Dimensions are to be checked on site. Discrepancies are to be notified immediately to the Architect before the commencement of works on site.
 - All levels are in meters unless otherwise stated.
 - This drawing is to be read in conjunction with all other relevant drawings and specifications for this project.

Revision Notes:				
Rev.	Date	Notes	Issuer	Checker
P1	2026-02-27	Preliminary Planning	OTH	BH




Job Number: 25-0064
Project Address: 53.414409, -4.339651
Client Name: Carbon3.ai

Director / Associate: Oliver Higgins
Project Lead: Ivan Tomasevic
Status: S3 Preliminary
Functional Breakdown: S1
Sheet Size: A1L
Scale: 1 : 50


Drawing Name:
Power Module Unit

Full Document Reference:				Sheet Number	
Project	Originator	Function	Space	Form	Disc. Number
VAH-FEA-S1-00-DD-A-6903					


Document Number: 6903
Current Revision: P1
Revision Date: 2026-02-27

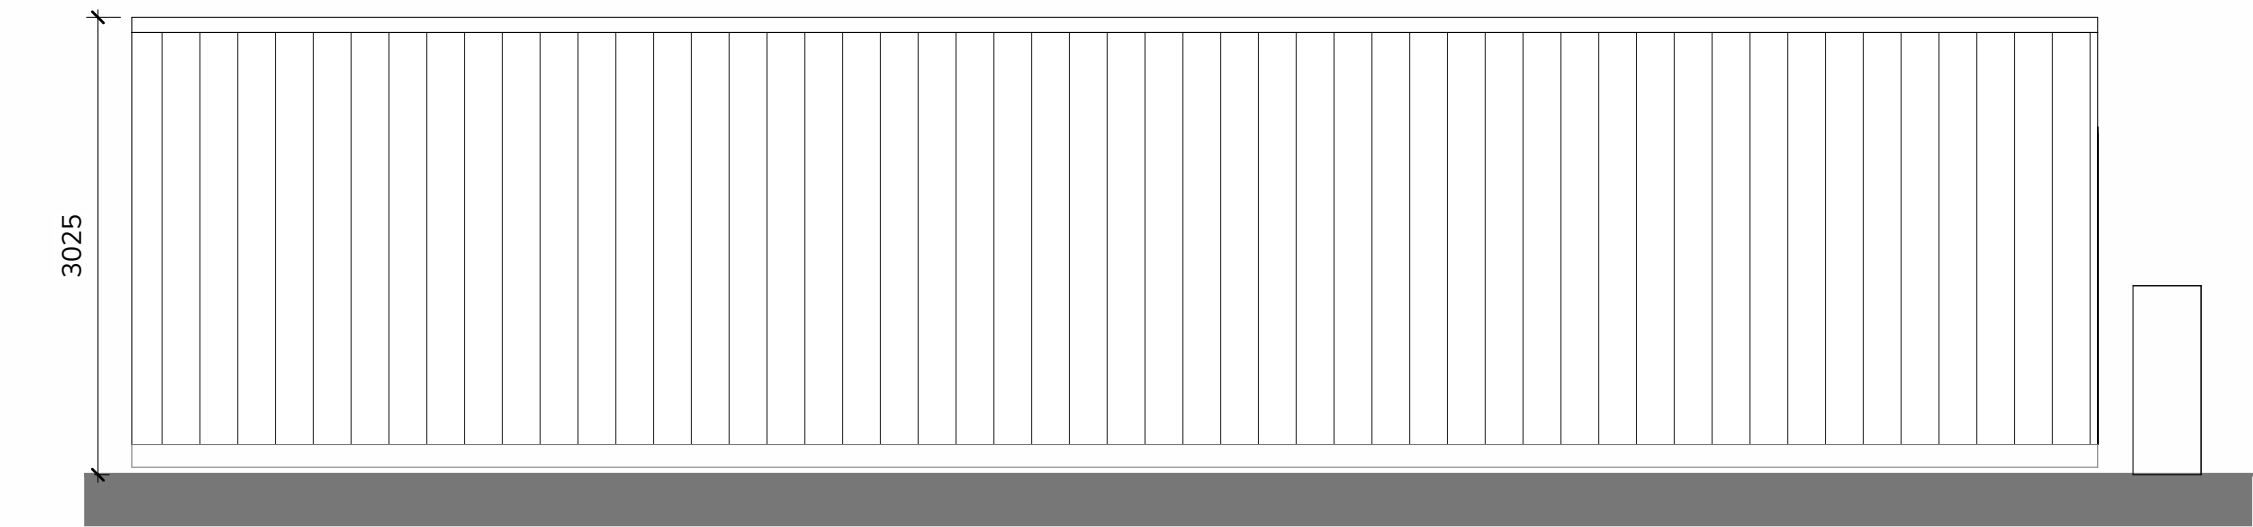


1 **PMU A**
1 : 50

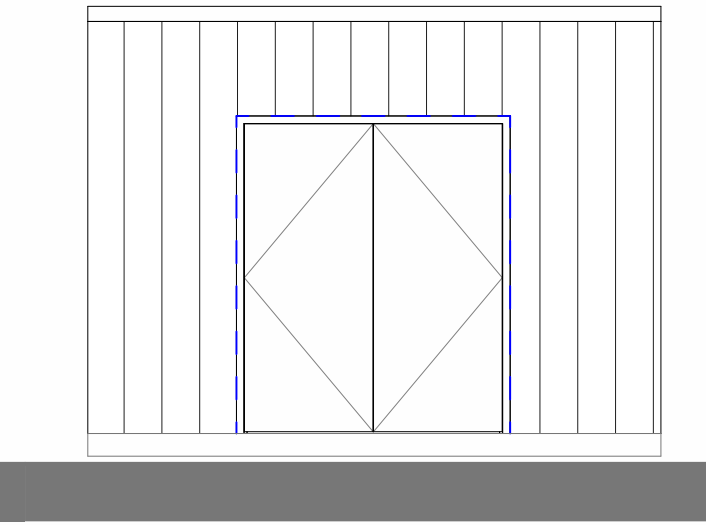


3 **PMU C**
1 : 50

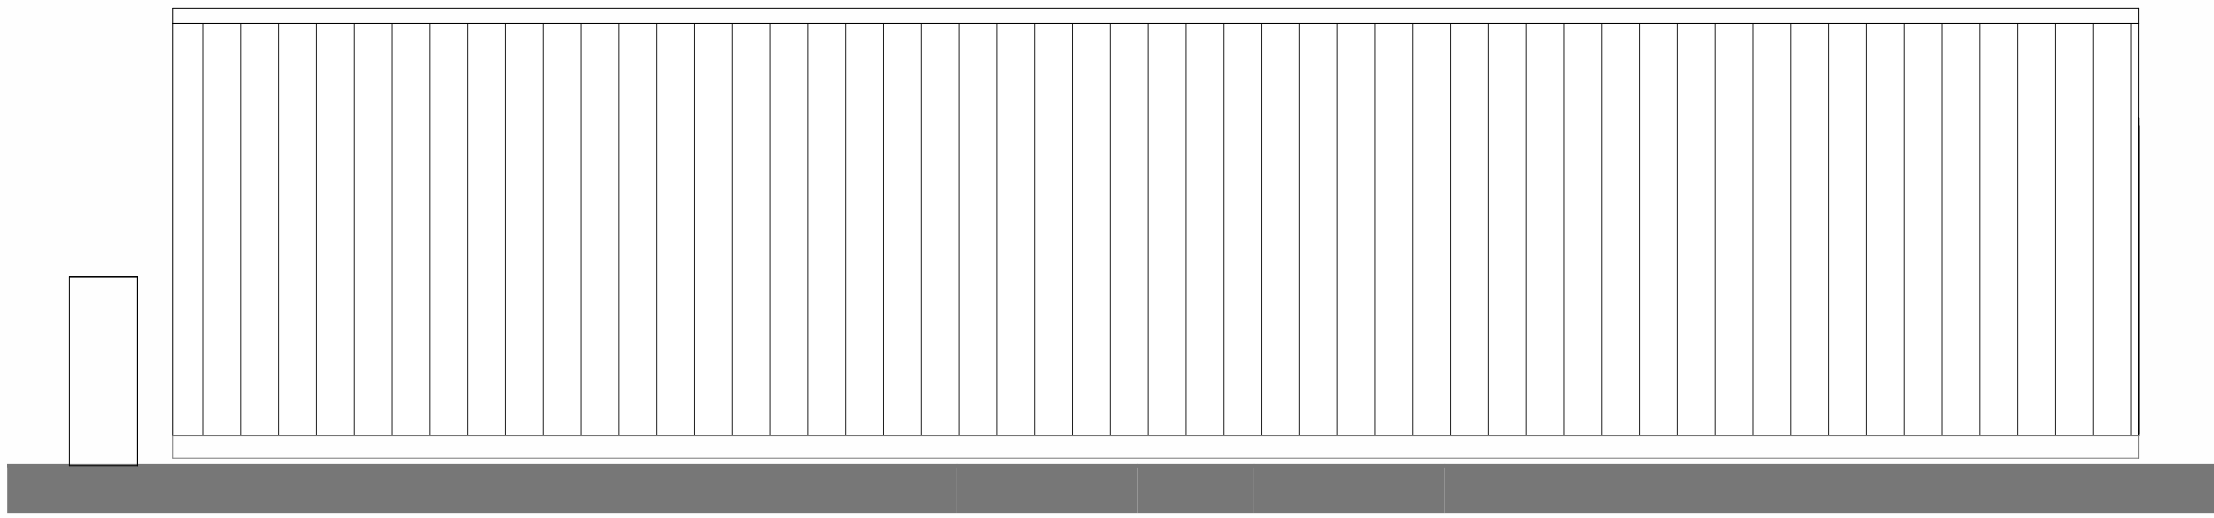

2 **PMU B**
1 : 50

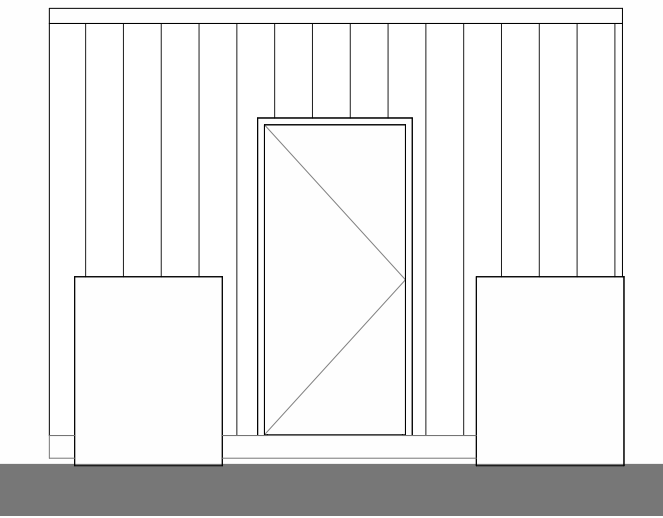

4 **PMU D**
1 : 50

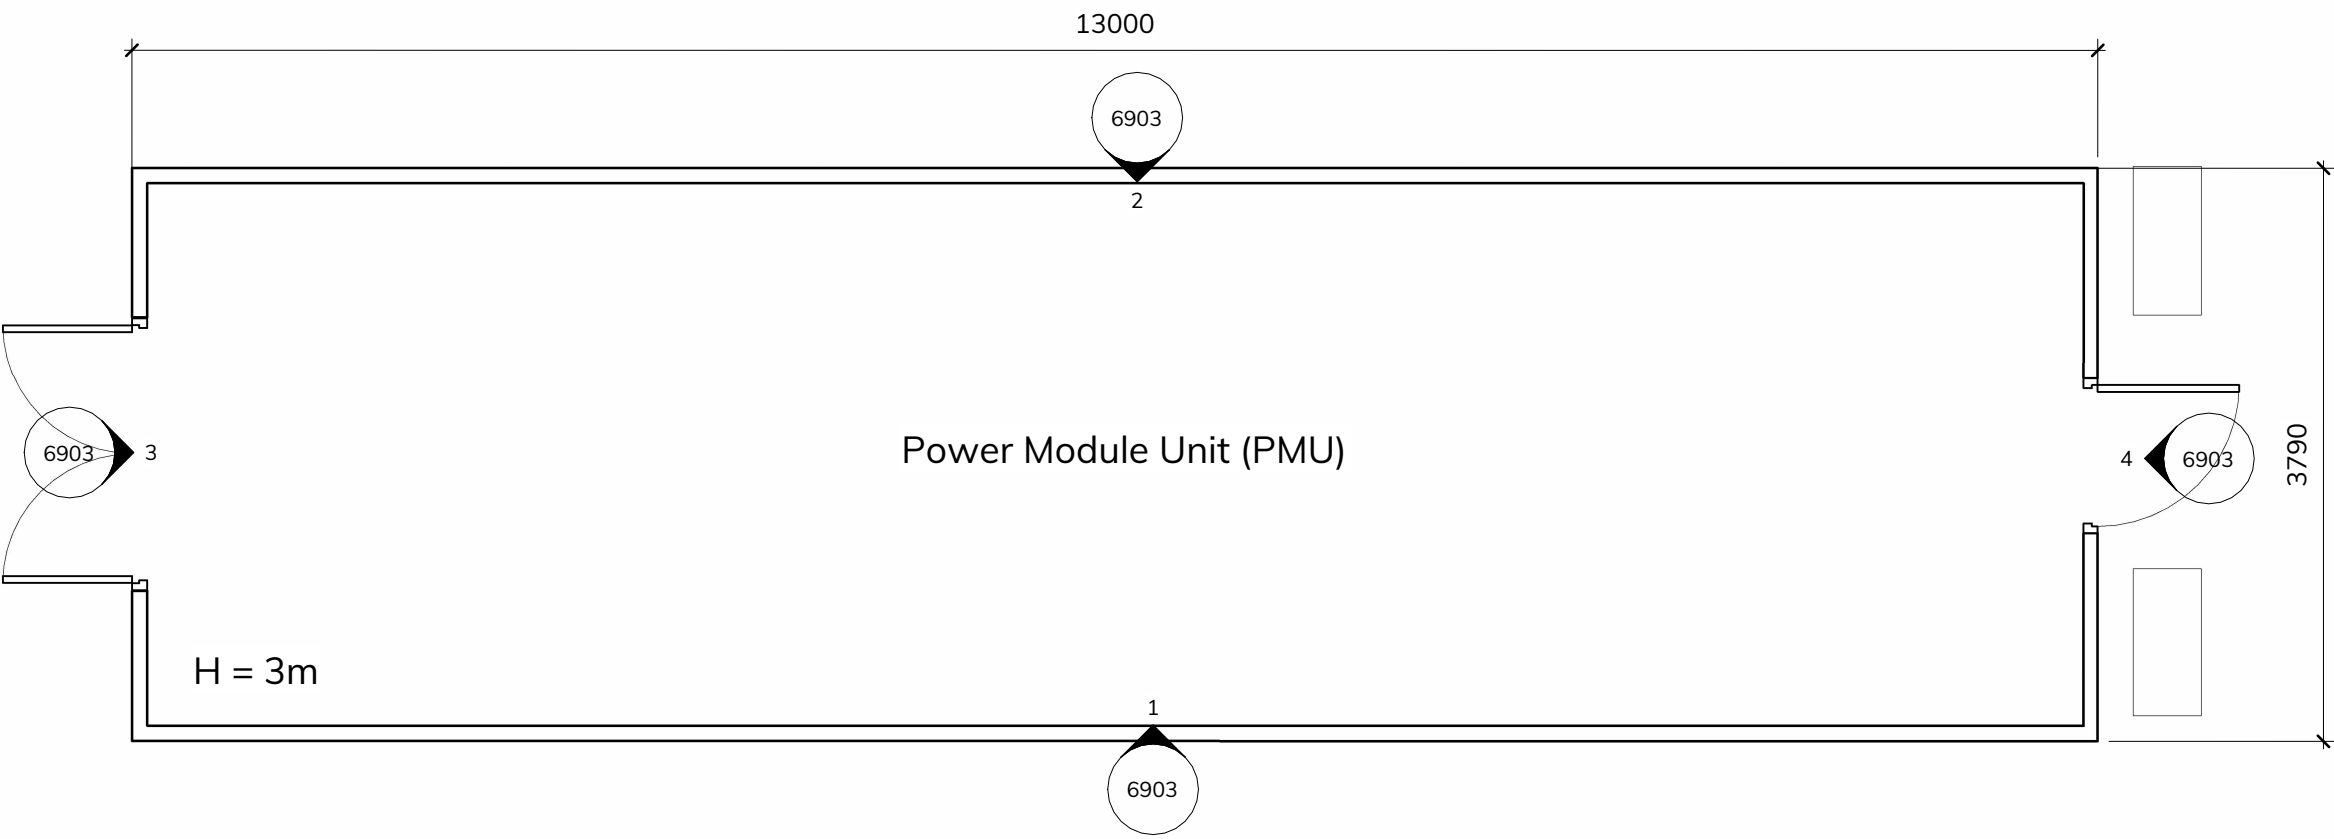

5 **PMU**
1 : 50