



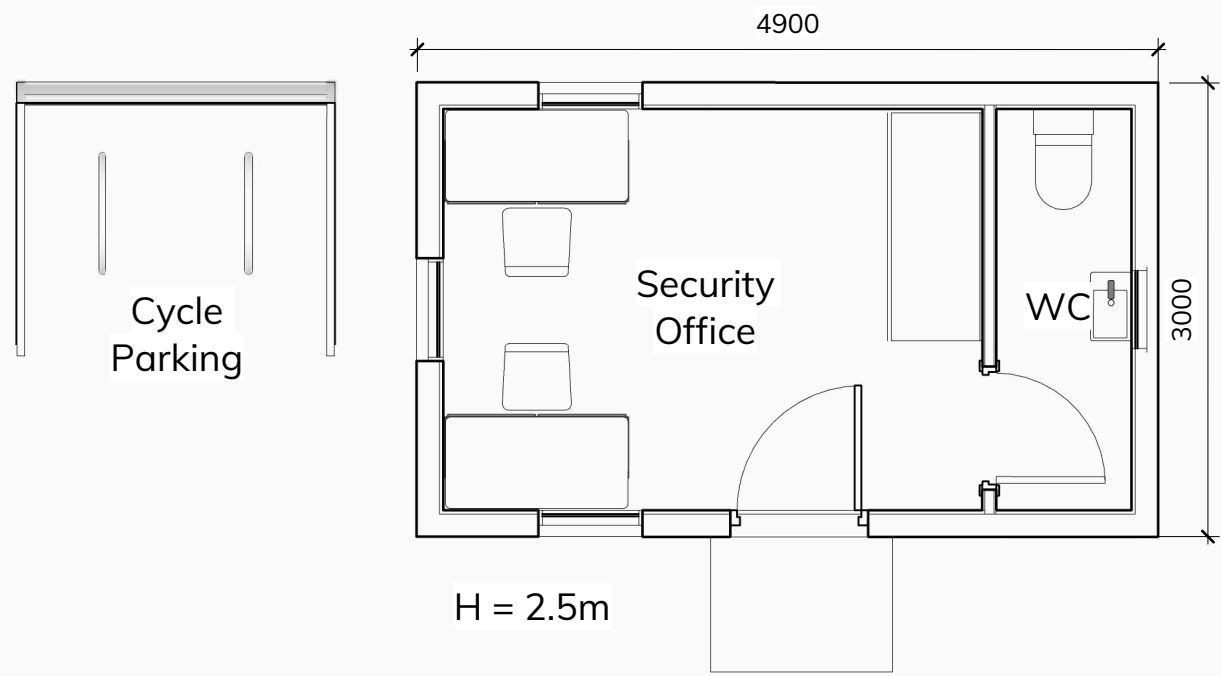

1 Security Office
1:50




Portakabin & Cycle Shelter
Sample Image

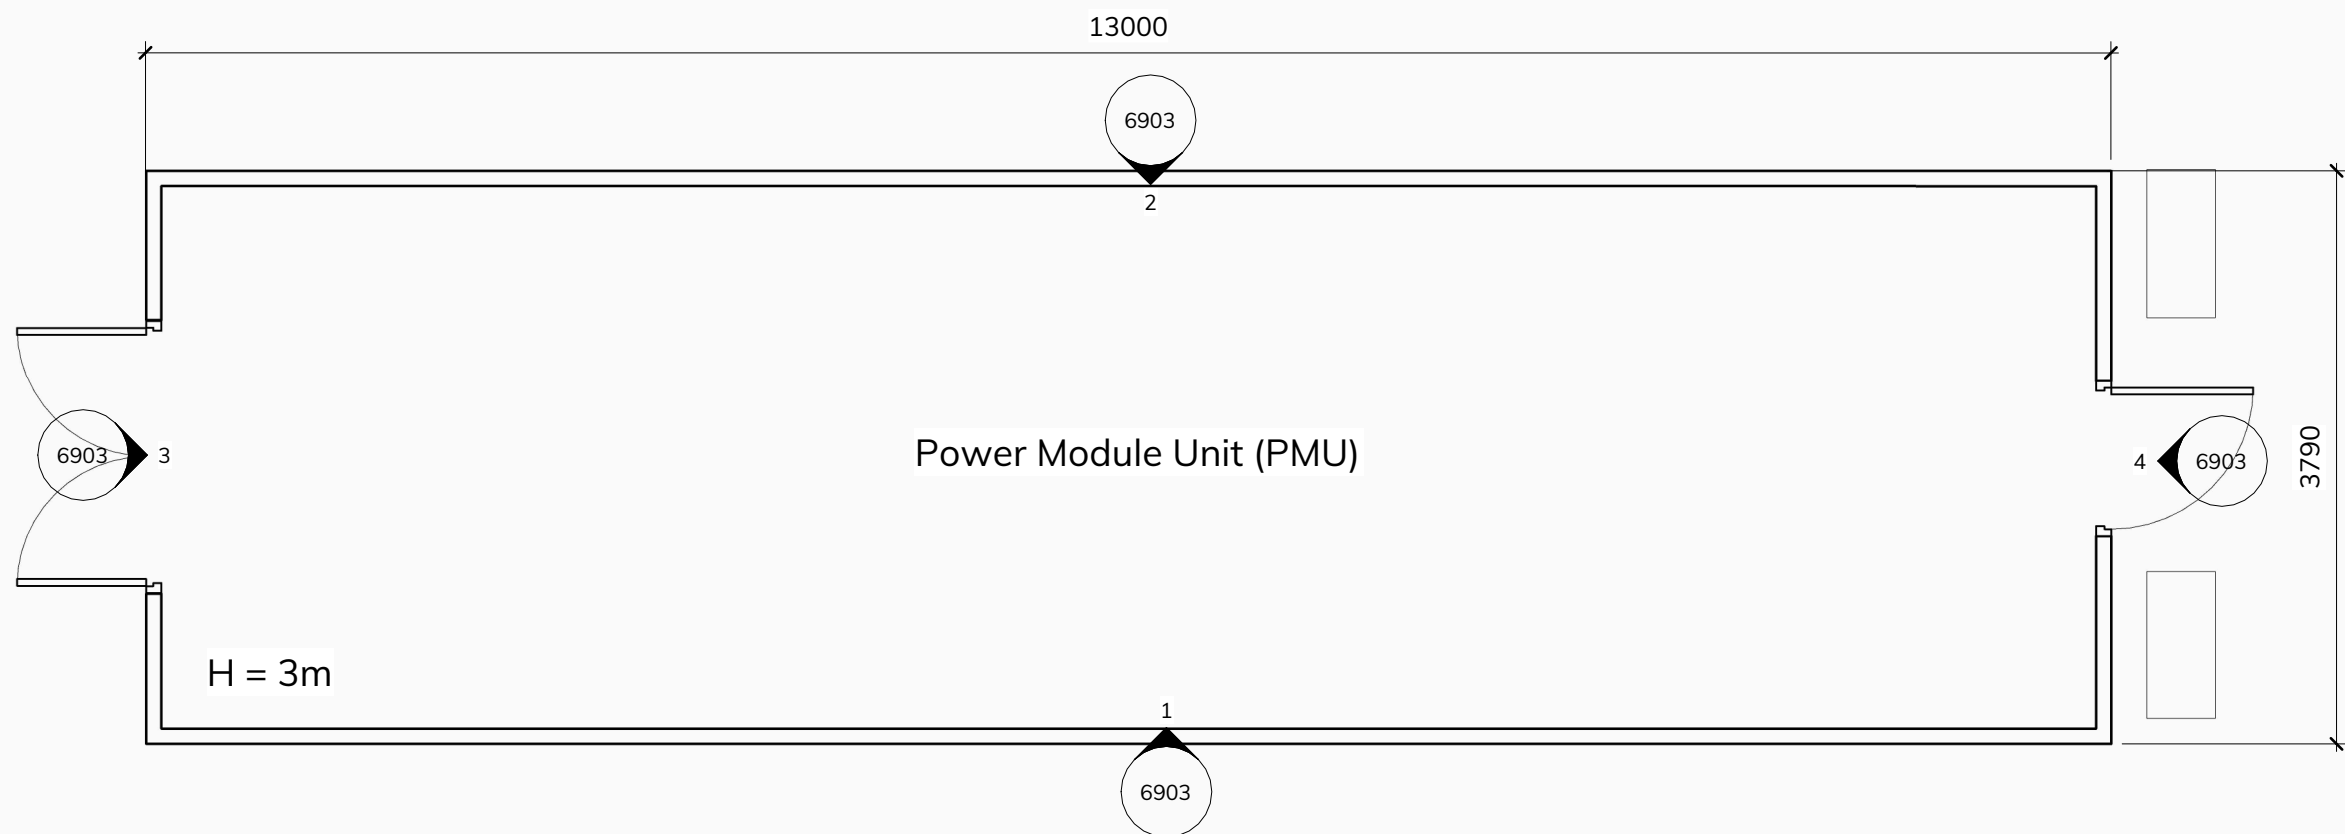


2 PMU
1:50




PMU
Sample Image

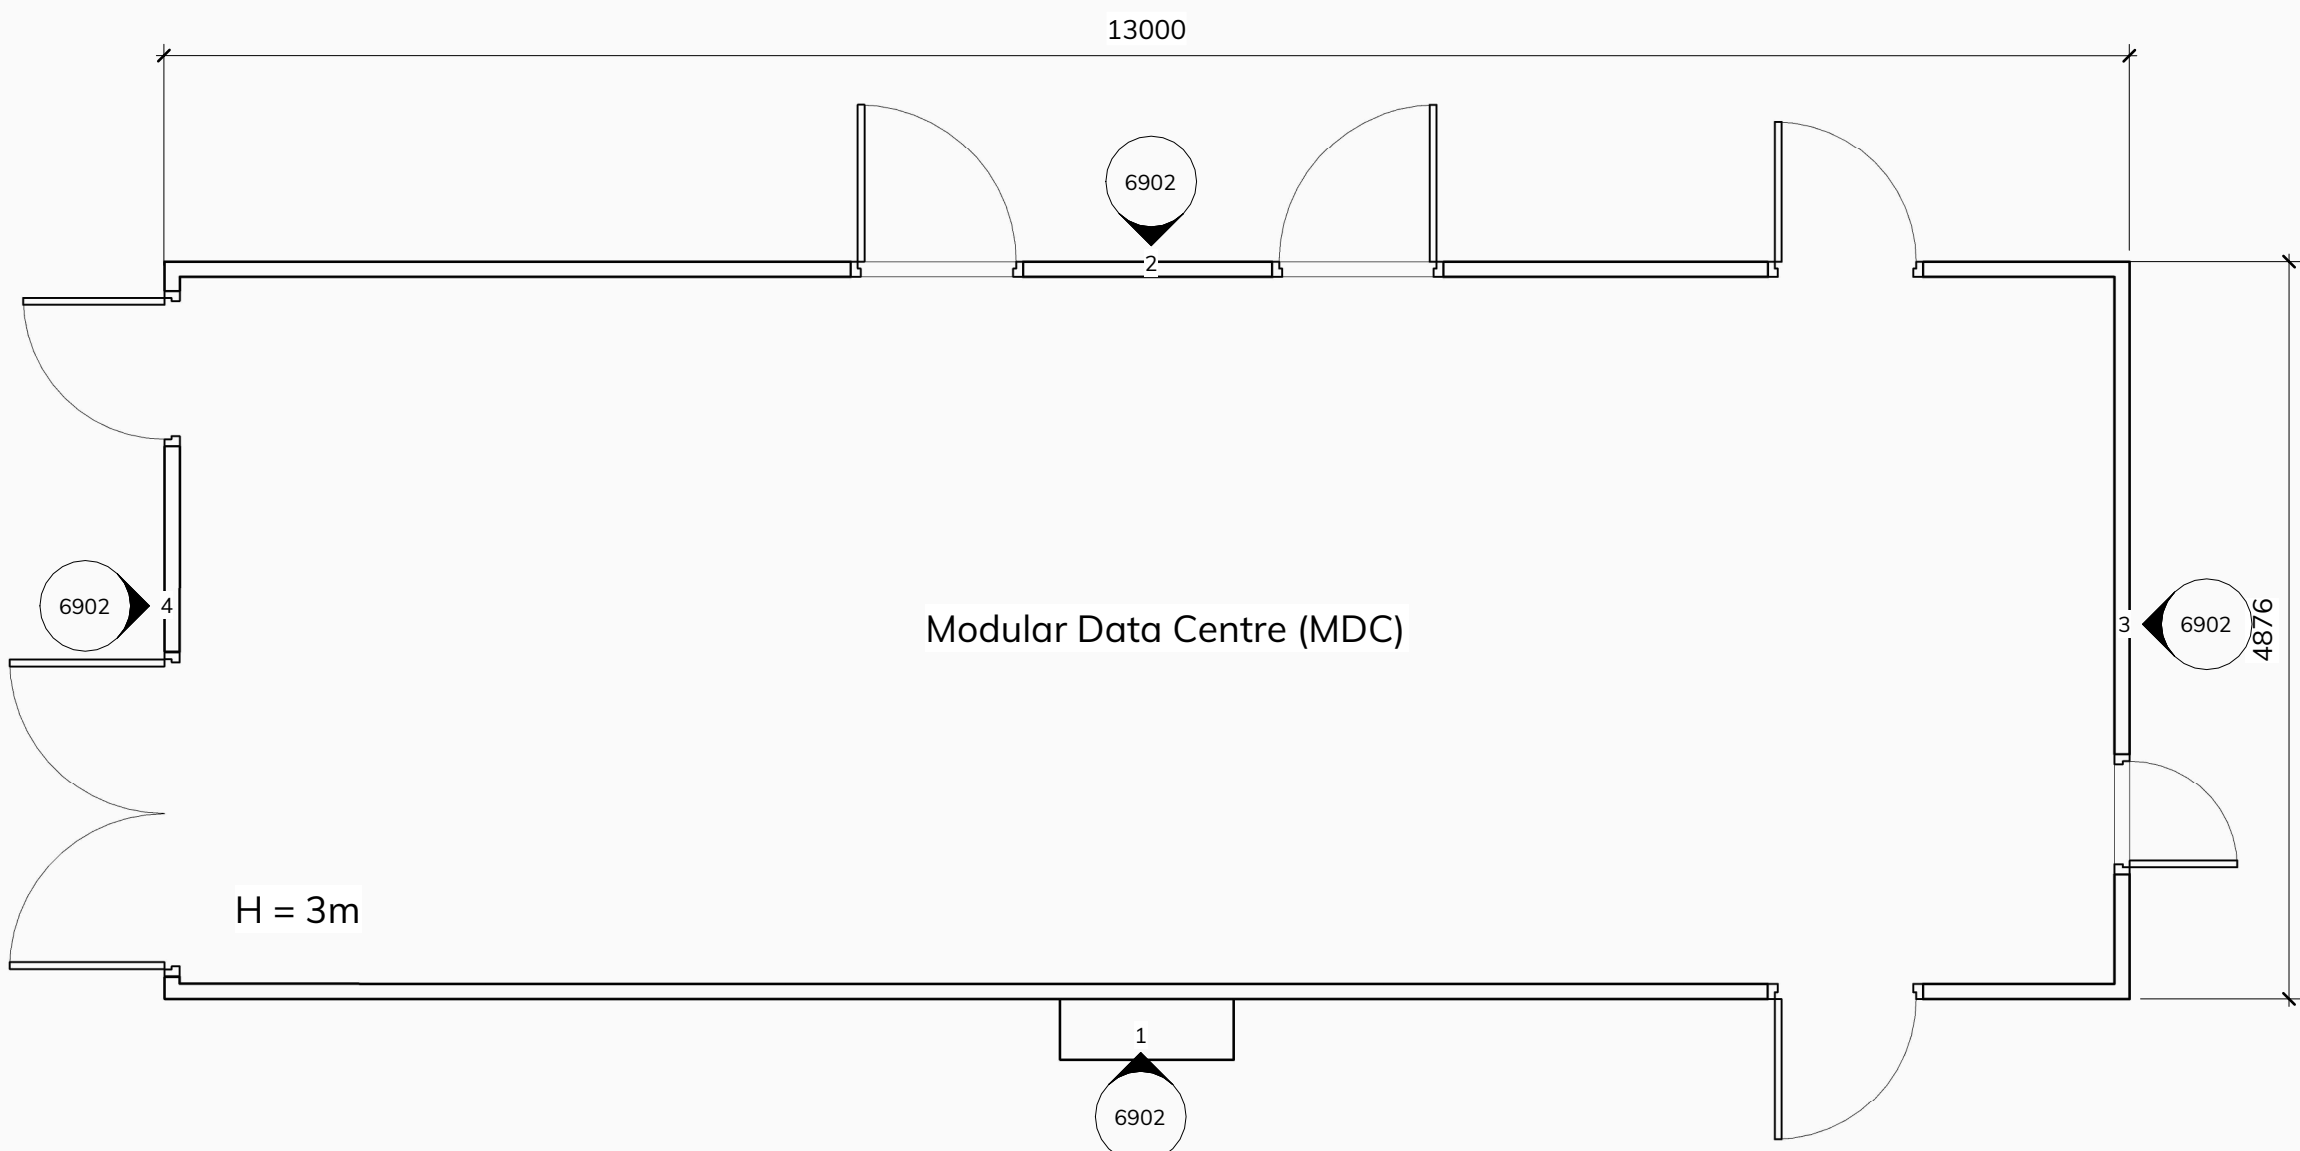

3 MDC
1:50

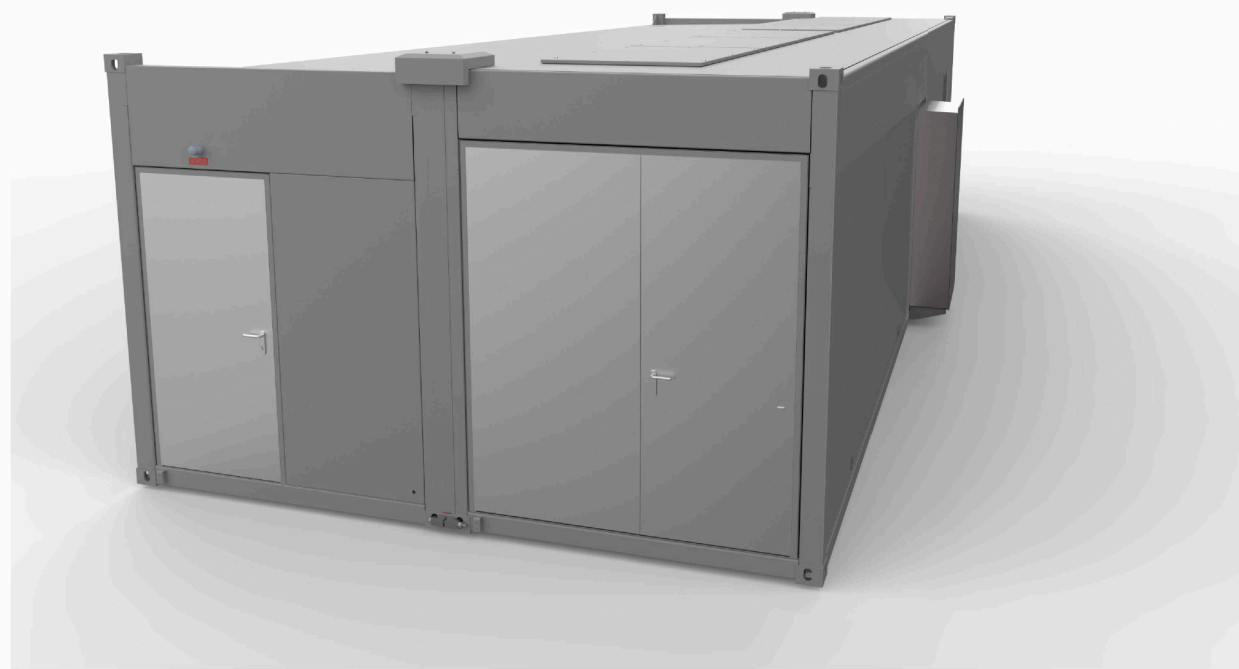

PMU
Sample Image

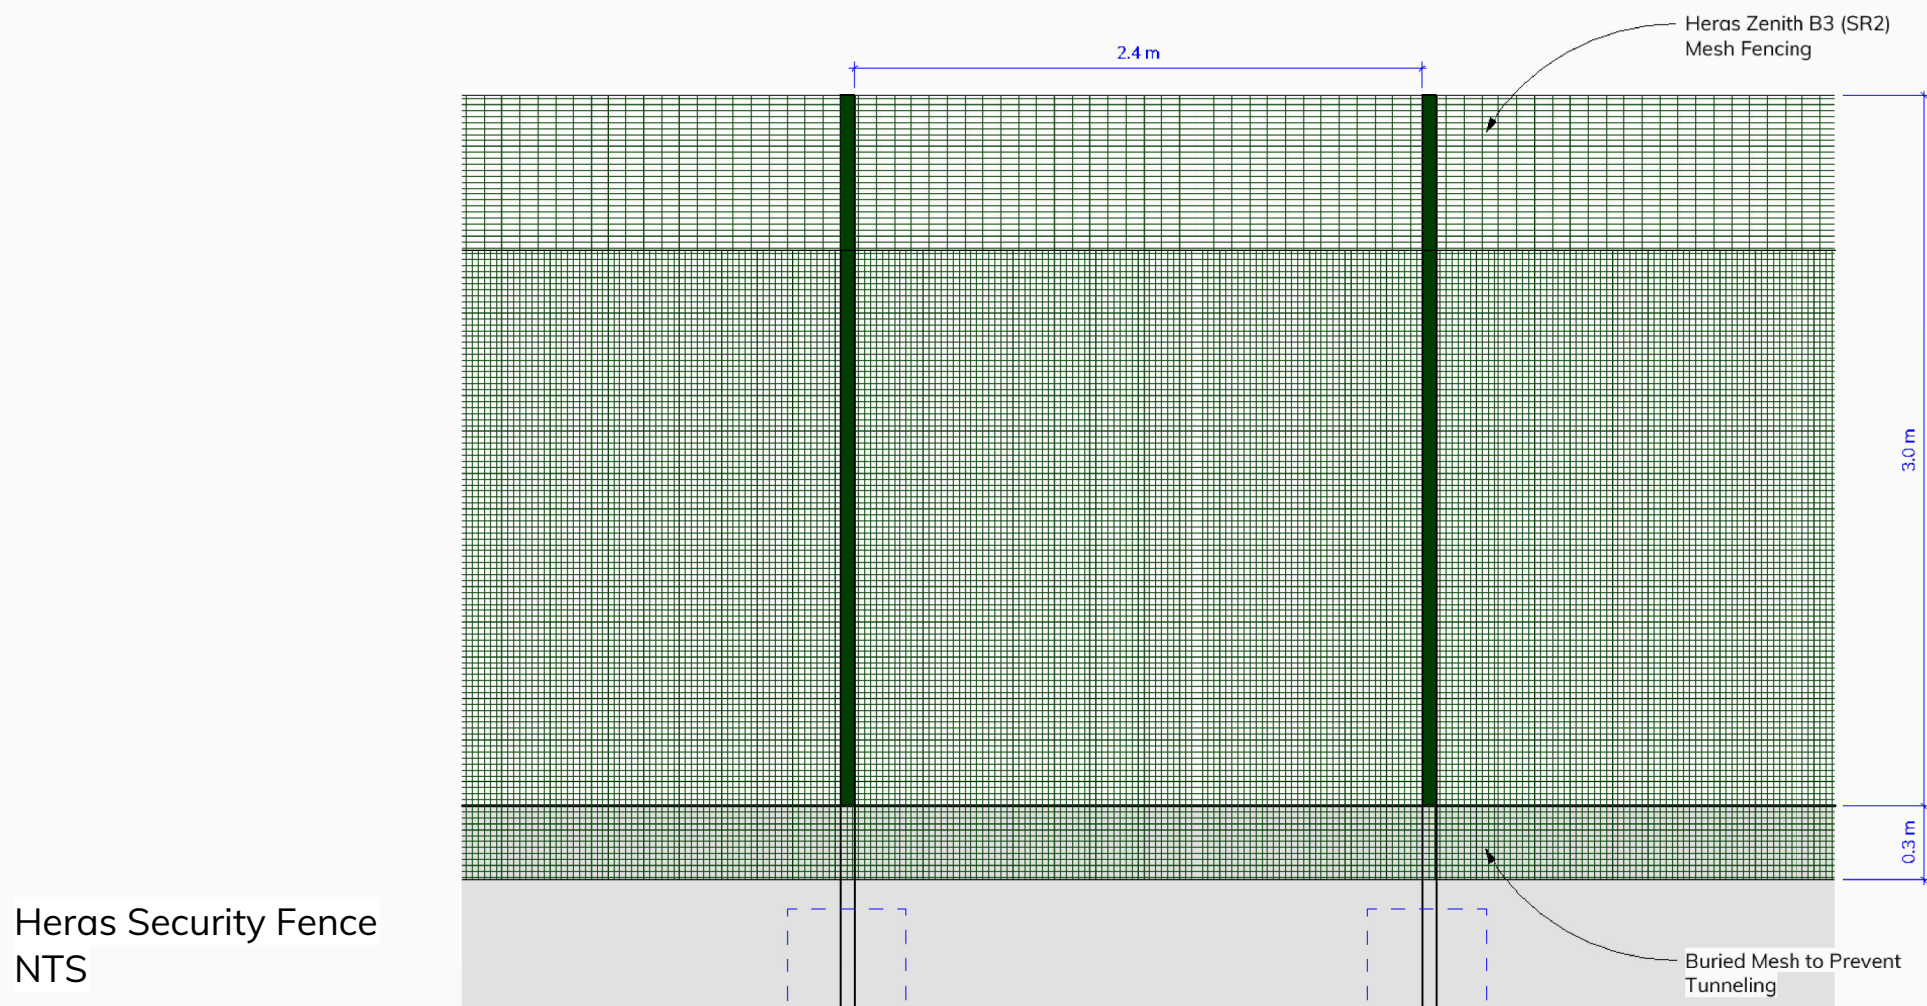

Heras Security Fence
NTS



Heras Security Fence
Sample Image



- General Notes:**
- Do not scale off this drawing unless a scale bar is provided.
 - Any ambiguities, omissions and errors on this drawing should be notified immediately to the Architect before the commencement of works on site.
 - Dimensions are in millimetres unless otherwise stated.
 - Dimensions, unless otherwise indicated, are to the face of unfinished block walls or to the finished plaster face of stud partitions.
 - Dimensions are to be checked on site. Discrepancies are to be notified immediately to the Architect before the commencement of works on site.
 - All levels are in meters unless otherwise stated.
 - This drawing is to be read in conjunction with all other relevant drawings and specifications for this project.

Revision Notes:					
Rev.	Date	Notes	Issuer	Checker	
P1	2026-02-27	Preliminary Planning	OTH	BH	

Job Number:
25-0064

Client Name:
Carbon3.ai

Director / Associate:
Oliver Higgins

Status:
S3 Preliminary

Sheet Size:
A1P

Project Address:
53.414409, -4.339651

Project Lead:
Ivan Tomasevic

Functional Breakdown:
S1

Scale:
1:50

Drawing Name:
Security Office, Modules & Fence

Full Document Reference:
Identification / Location
Project Originator Function Space Form Disc Number
VAH-FEA-S1-XX-DP-A-1202

Document Number:
1202

Current Revision:
P1
Revision Date:
2026-02-27

FRANKLIN ELLIS
FE ARCHITECTS