




Example Product Images

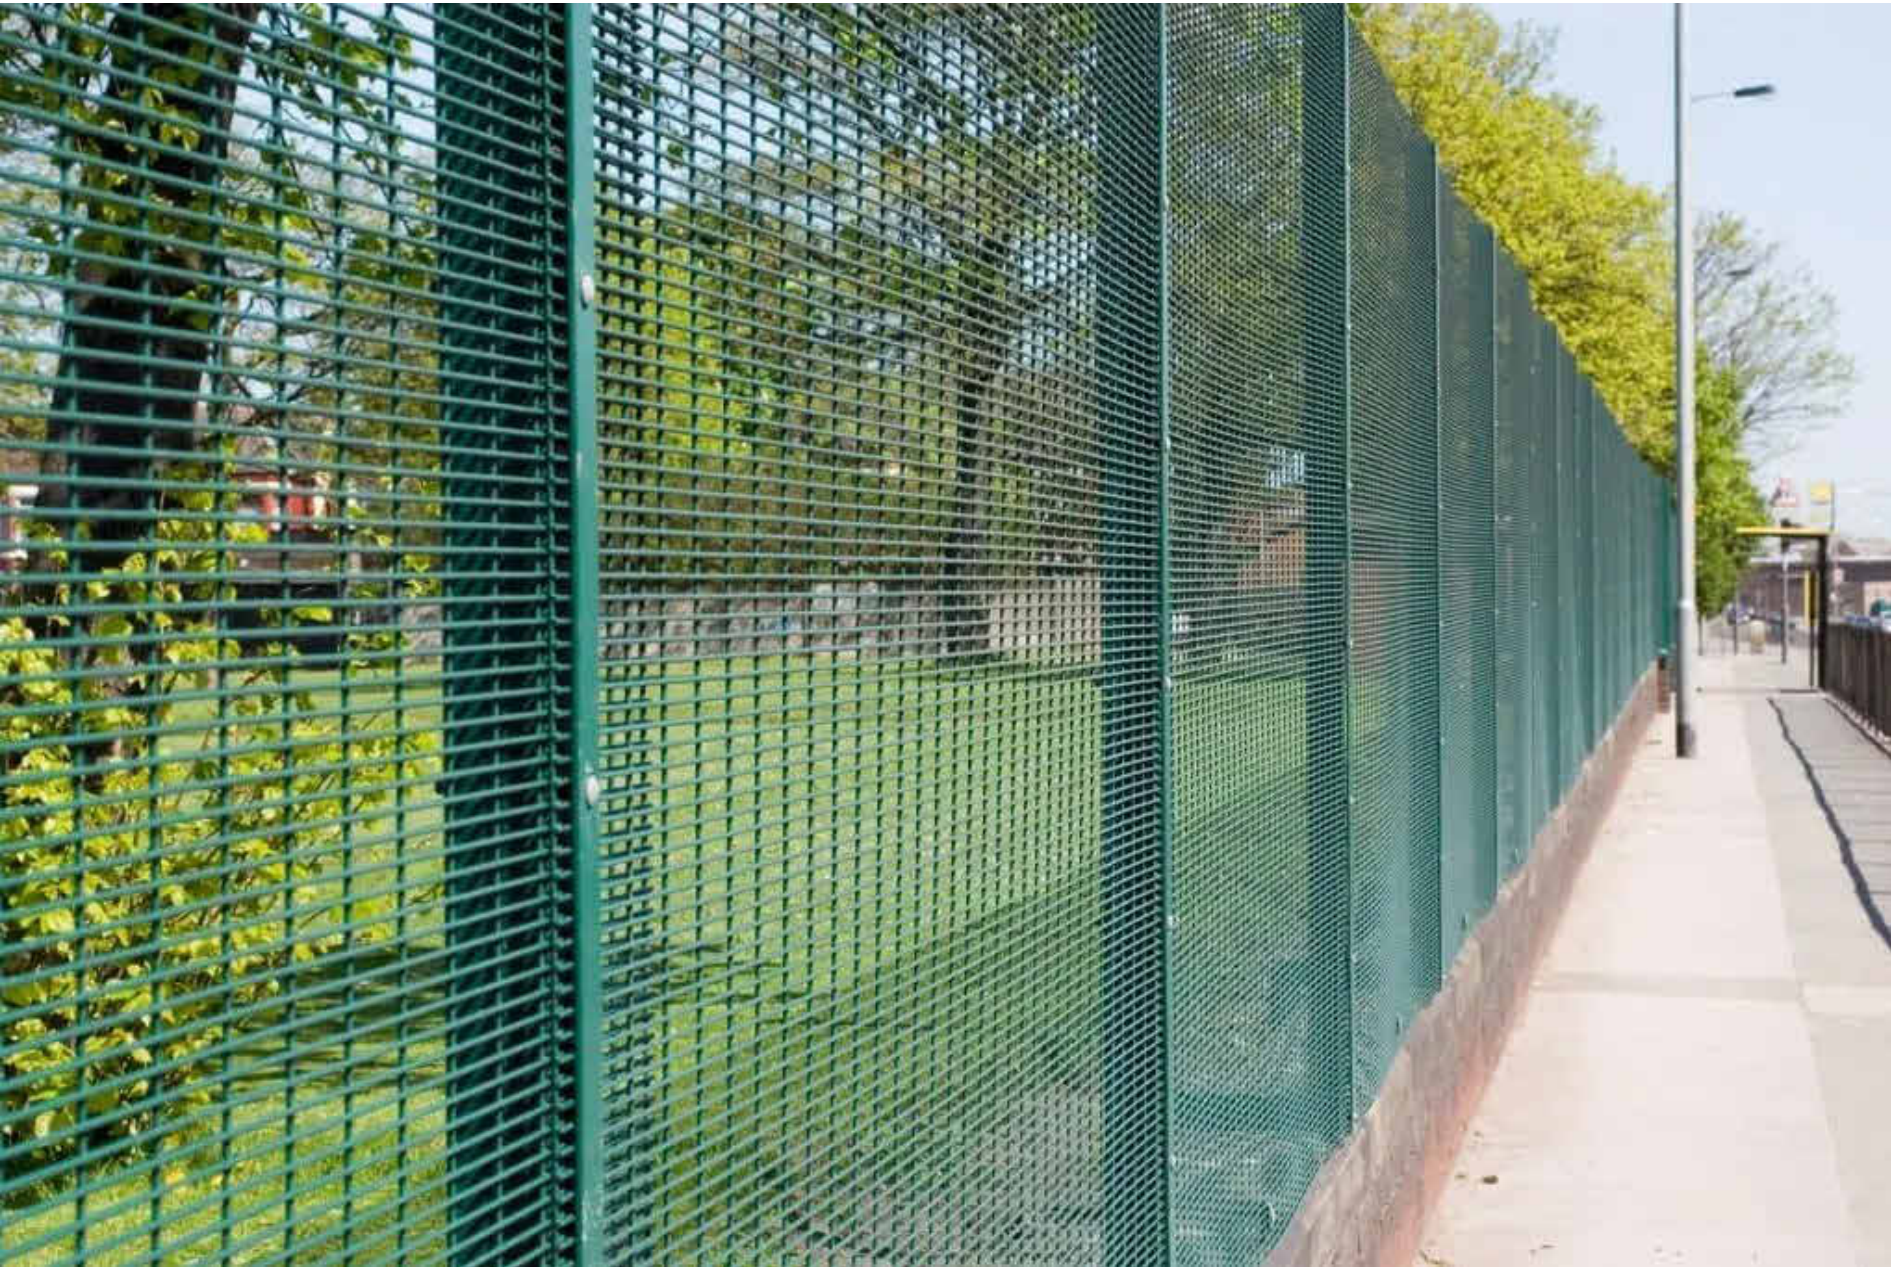

- General Notes:
- Do not scale off this drawing unless a scale bar is provided.
  - Any ambiguities, omissions and errors on this drawing should be notified immediately to the Architect before the commencement of works on site.
  - Dimensions are in millimetres unless otherwise stated.
  - Dimensions, unless otherwise indicated, are to the face of unfinished block walls or to the finished plaster face of stud partitions.
  - Dimensions are to be checked on site. Discrepancies are to be notified immediately to the Architect before the commencement of works on site.
  - All levels are in meters unless otherwise stated.
  - This drawing is to be read in conjunction with all other relevant drawings and specifications for this project.

| Revision Notes: |            |                |        |         |  |
|-----------------|------------|----------------|--------|---------|--|
| Rev.            | Date       | Notes          | Issuer | Checker |  |
| P1              | 2025-10-22 | Planning Issue | IAT    | OH      |  |




Job Number:  
25-0054  
Client Name:  
Carbon3.ai

Director / Associate:  
Matthew Branton  
Status:  
S3 Preliminary  
Sheet Size:  
A1L  
Project Lead:  
Oliver Higgins  
Functional Breakdown:  
S1-Site 1  
Scale:  
1 : 20

Drawing Name:  
**Assembly Detail\_Perimeter Fence**

| Identification / Location |            |          |       | Sheet Number |       |        |
|---------------------------|------------|----------|-------|--------------|-------|--------|
| Project                   | Originator | Function | Space | Form         | Disc. | Number |
| VWC-FEA-S1-XX-DD-A-6900   |            |          |       |              |       |        |

Document Number:  
**6900**  
Current Revision:  
**P1**  
Revision Date:  
**2025-10-22**

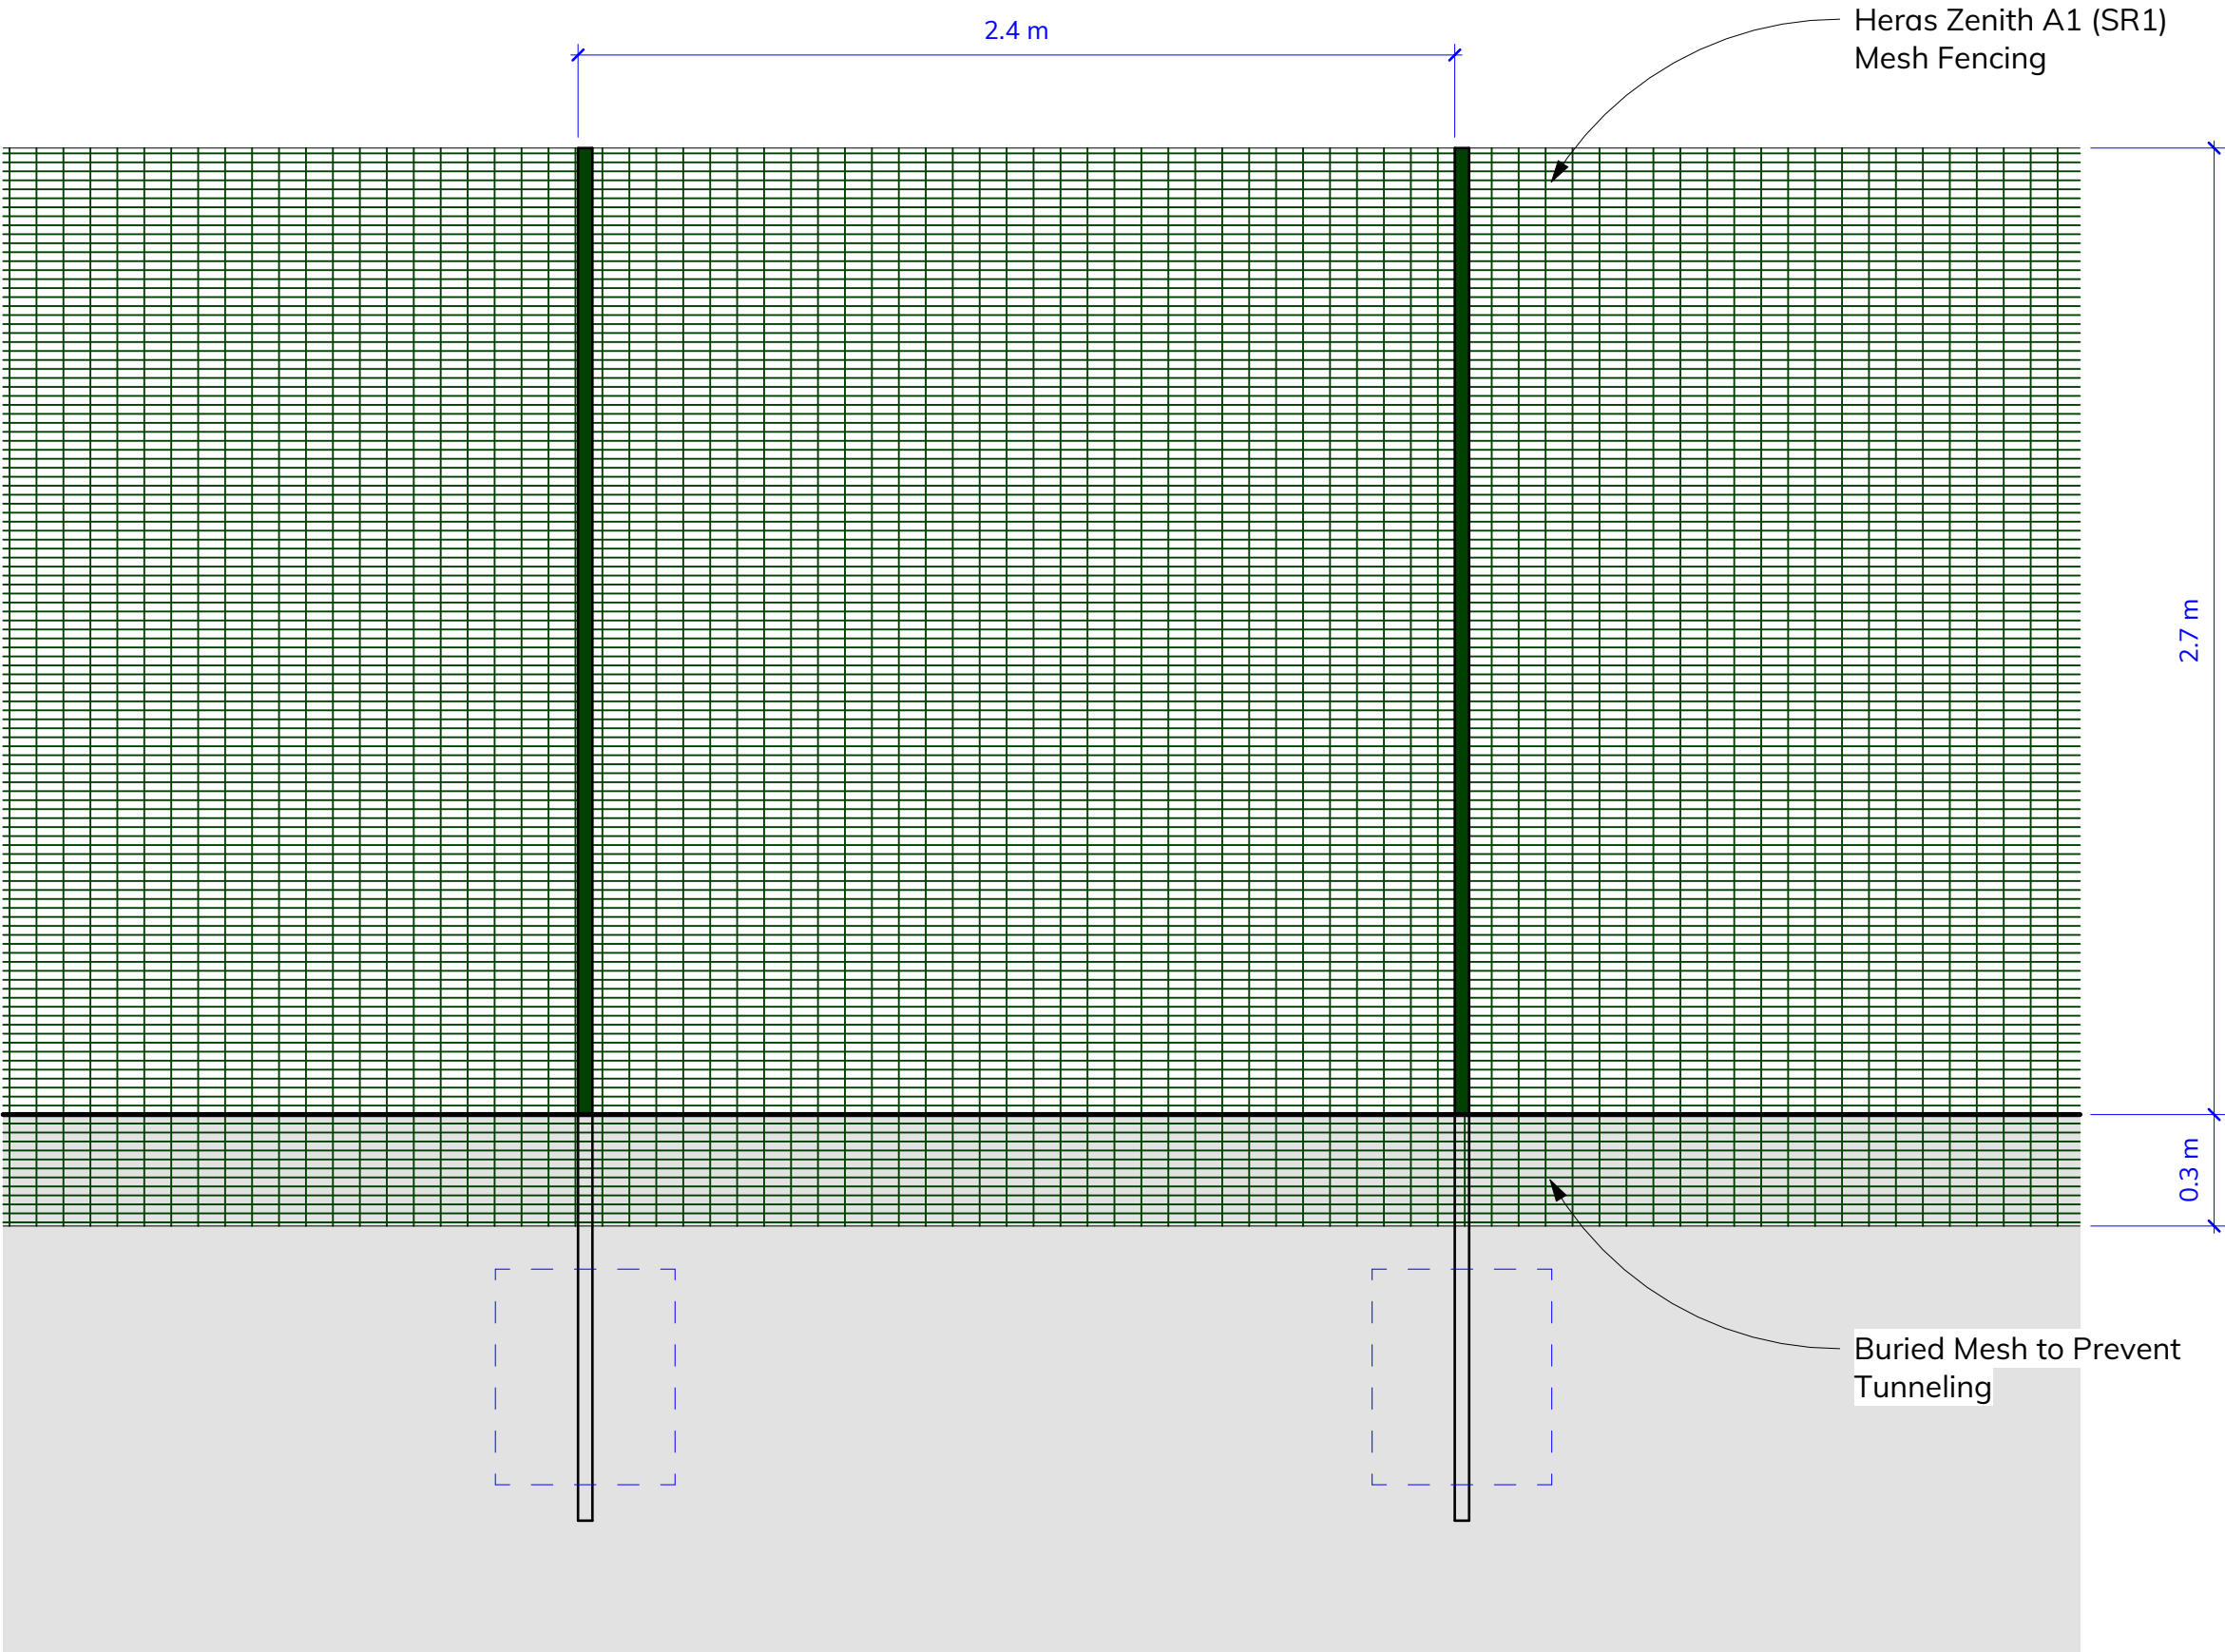

1 Fencing Detail  
1 : 20