


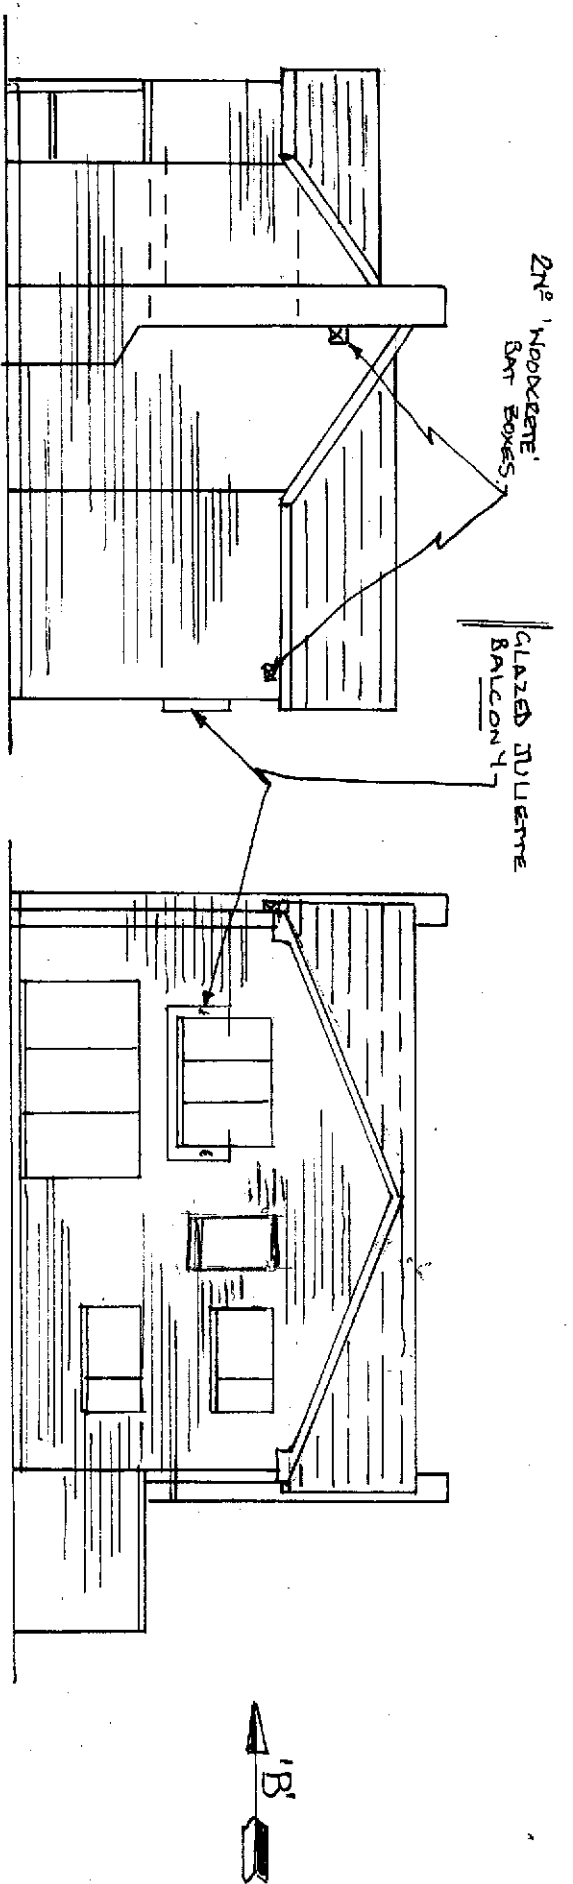

PROPOSED FINISHES - ALL TO MATCH EXISTING.


WALLS - BUFF FACING BRICK

ROOF - BROWN TILES.

WINDOWS & DOORS WHITE UPVC

BI-FOLDS - WHITE ANODISED ALUMINIUM

PROPOSED SIDE ELEVATION  
(VIEW ON ARROW 'B')

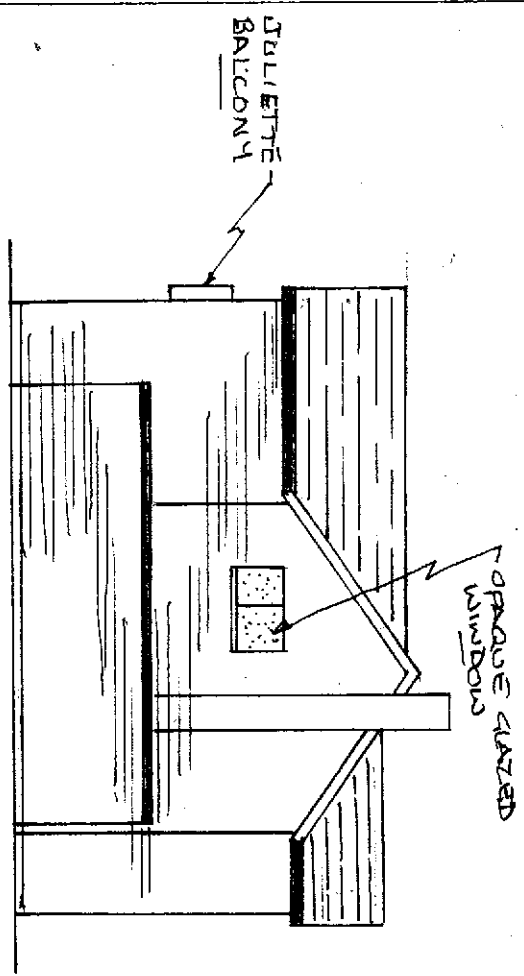

PROPOSED ELEVATIONS FOR 118, VALE VIEW, NEWPORT.