



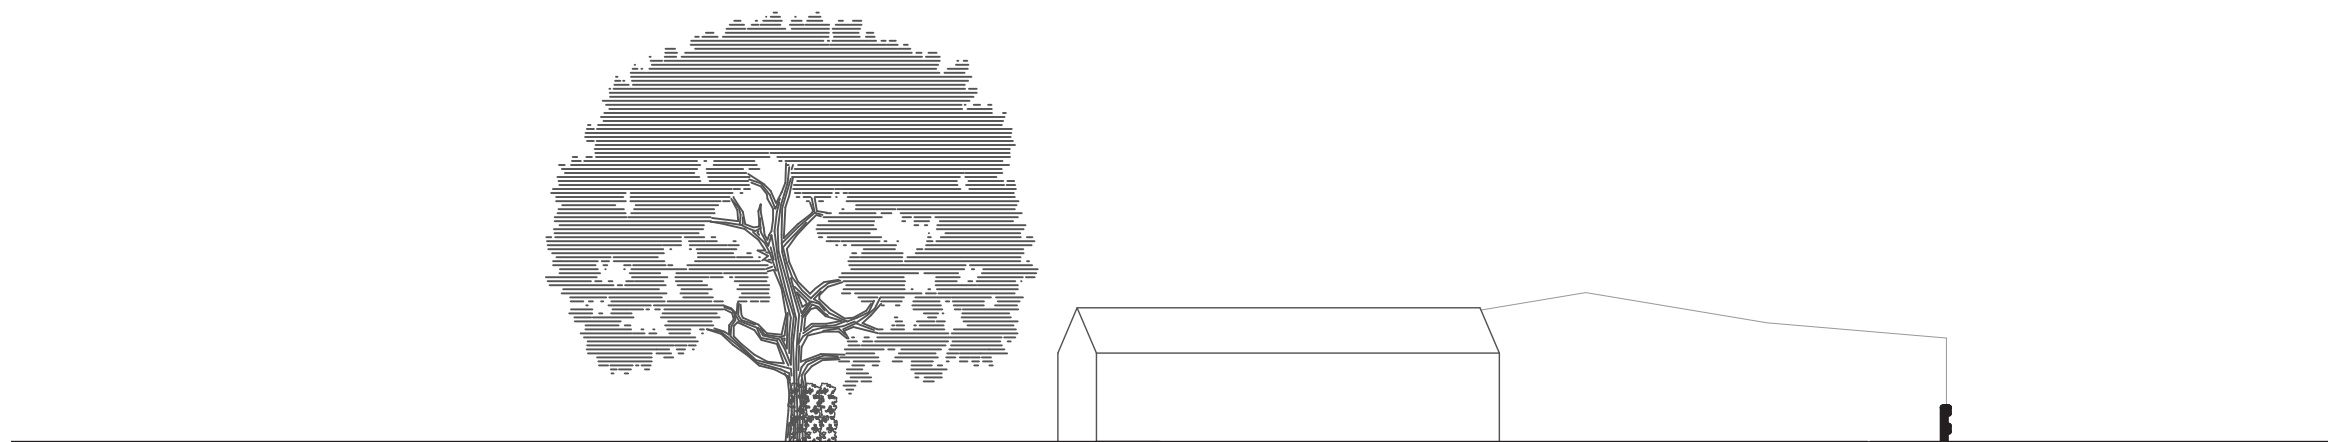


SECTION A-A



SECTION B-B

Scale Bar

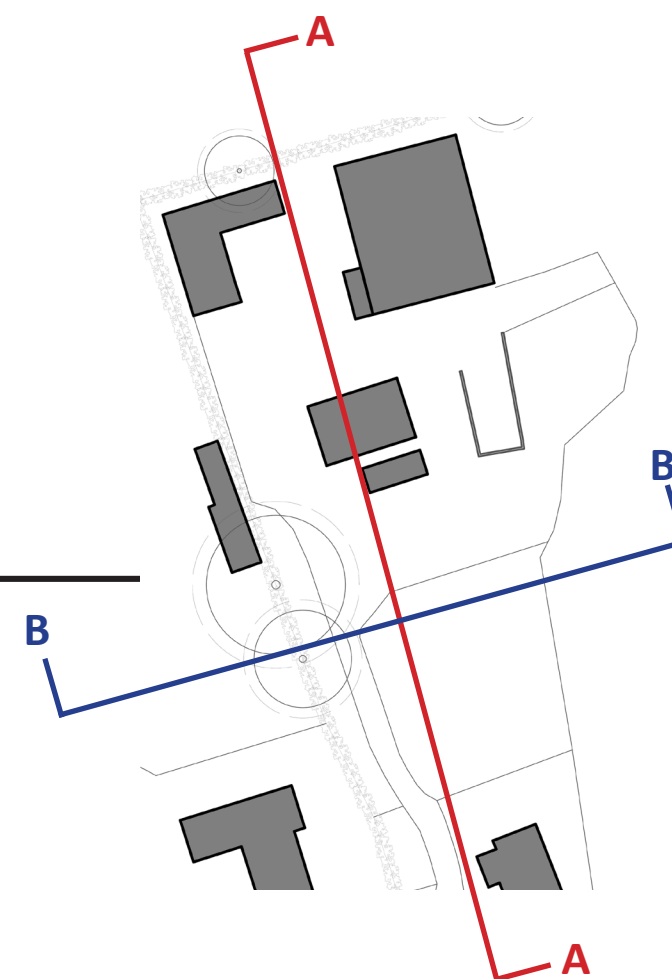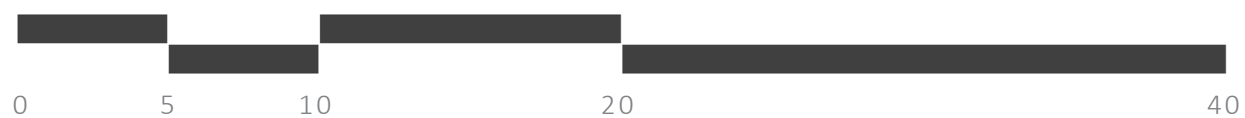

Tony Reece,
New Holding,
Chapel Lane,
Llandeudaud,
Newport,
NP18 2AF

PLANNING

SITE SECTIONS AS
EXISTING

EX - 120

DJ

06/05/2025

REVISION

SCALE

1:250 @ A3