


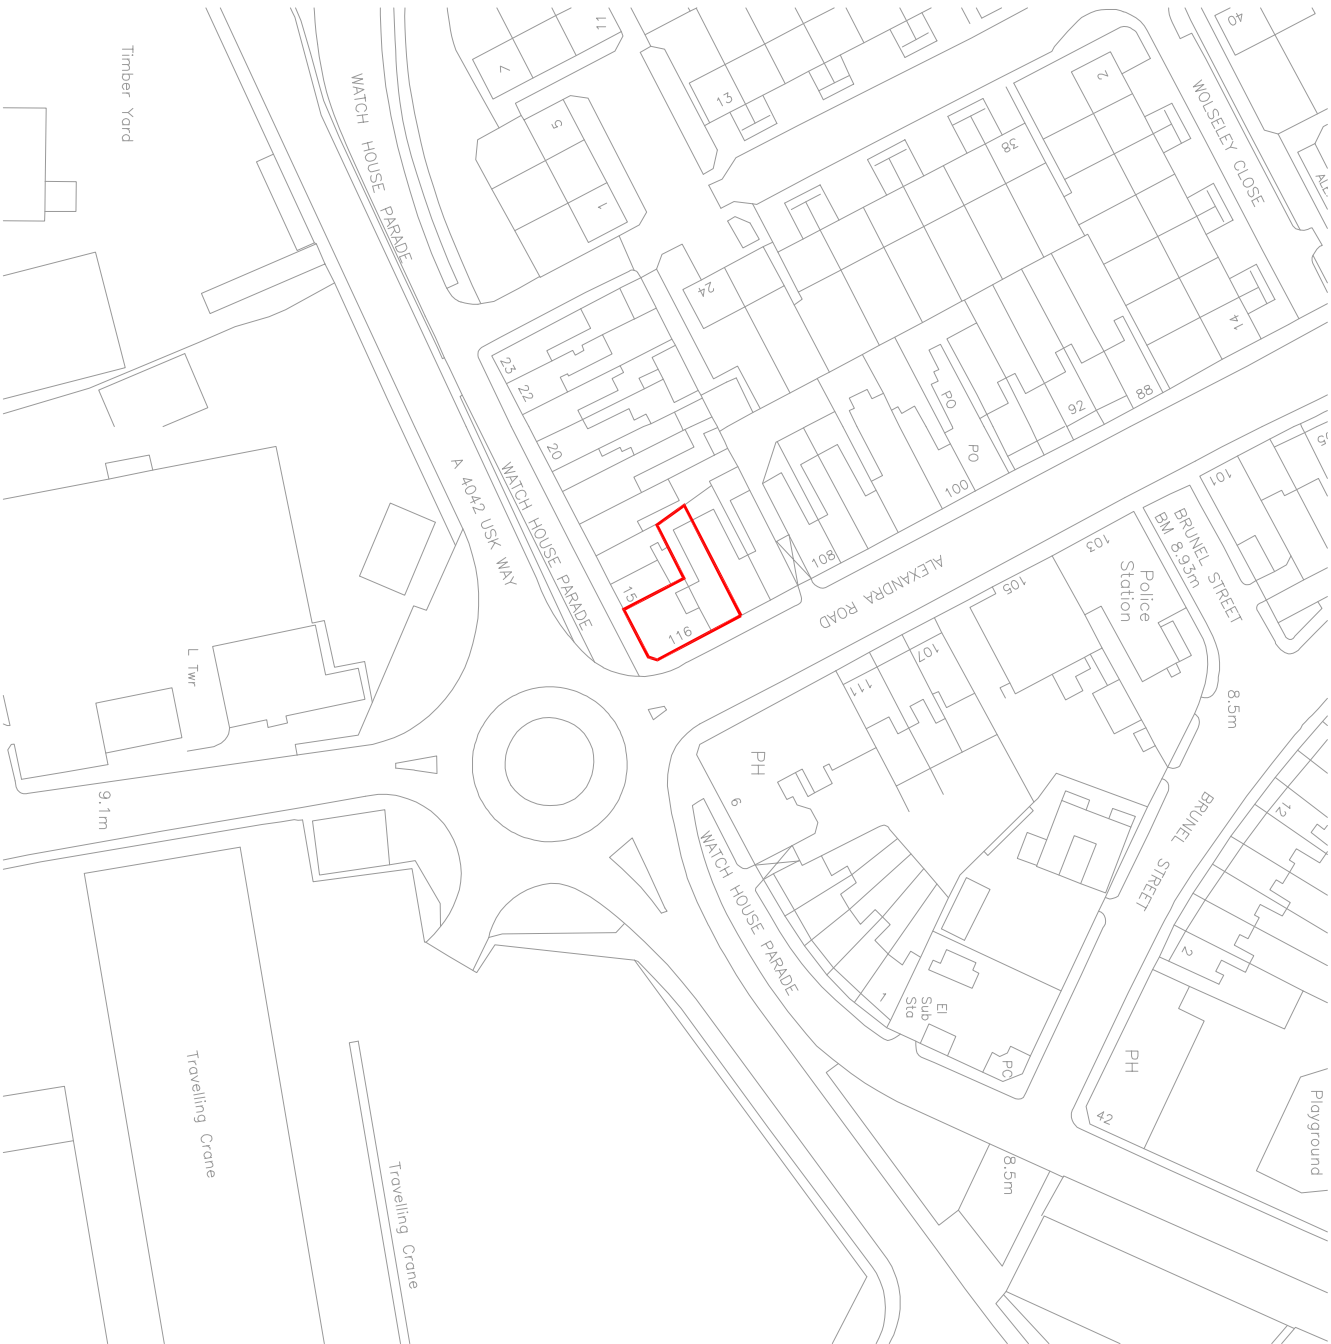

Number R 8 2 9 - 0 0 A 4

NOTES:  
THIS DRAWING IS COPYRIGHT.  
DO NOT SCALE FROM THIS DRAWING. WORK TO FIGURED DIMENSIONS ONLY. CHECK ALL DIMENSIONS ON SITE. ANY DISCREPANCIES TO BE NOTIFIED TO THE ARCHITECT.

NOTES:  
DRAWINGS HAVE BEEN PRODUCED FOR PLANNING AND BUILDING REGULATIONS PURPOSES ONLY. THE CONSTRUCTION (DESIGN AND MANAGEMENT) REGULATIONS 2015 (CDM) IS THE RESPONSIBILITY OF THE CLIENT/ CONTRACTOR UNLESS OTHERWISE AGREED IN WRITING.

|           |   |   |
|-----------|---|---|
|           |   |   |
| -         | - | - |
| REVISIONS |   |   |



THE STABLES, THE ESTATES OFFICE, 25-26 GOLD TOPS, NEWPORT, NP20 4PG

PHONE: 01633 744144  
EMAIL: [adam.ln@ra-architects.co.uk](mailto:adam.ln@ra-architects.co.uk)  
Richard Andrews Architects Ltd.  
Registered in England & Wales No.0274171.  
Registered Office: Companies House, Crown Way, Cardiff, CF14 3UZ  
[www.ra-architects.co.uk](http://www.ra-architects.co.uk)

Job  
114-116 ALEXANDRA ROAD  
NEWPORT  
NP20 2UG

Drawing LOCATION PLAN

Number R 8 2 9 - 0 0 A 4  
Scale 1:1250 Date 12/23 Drawn LW Checked