


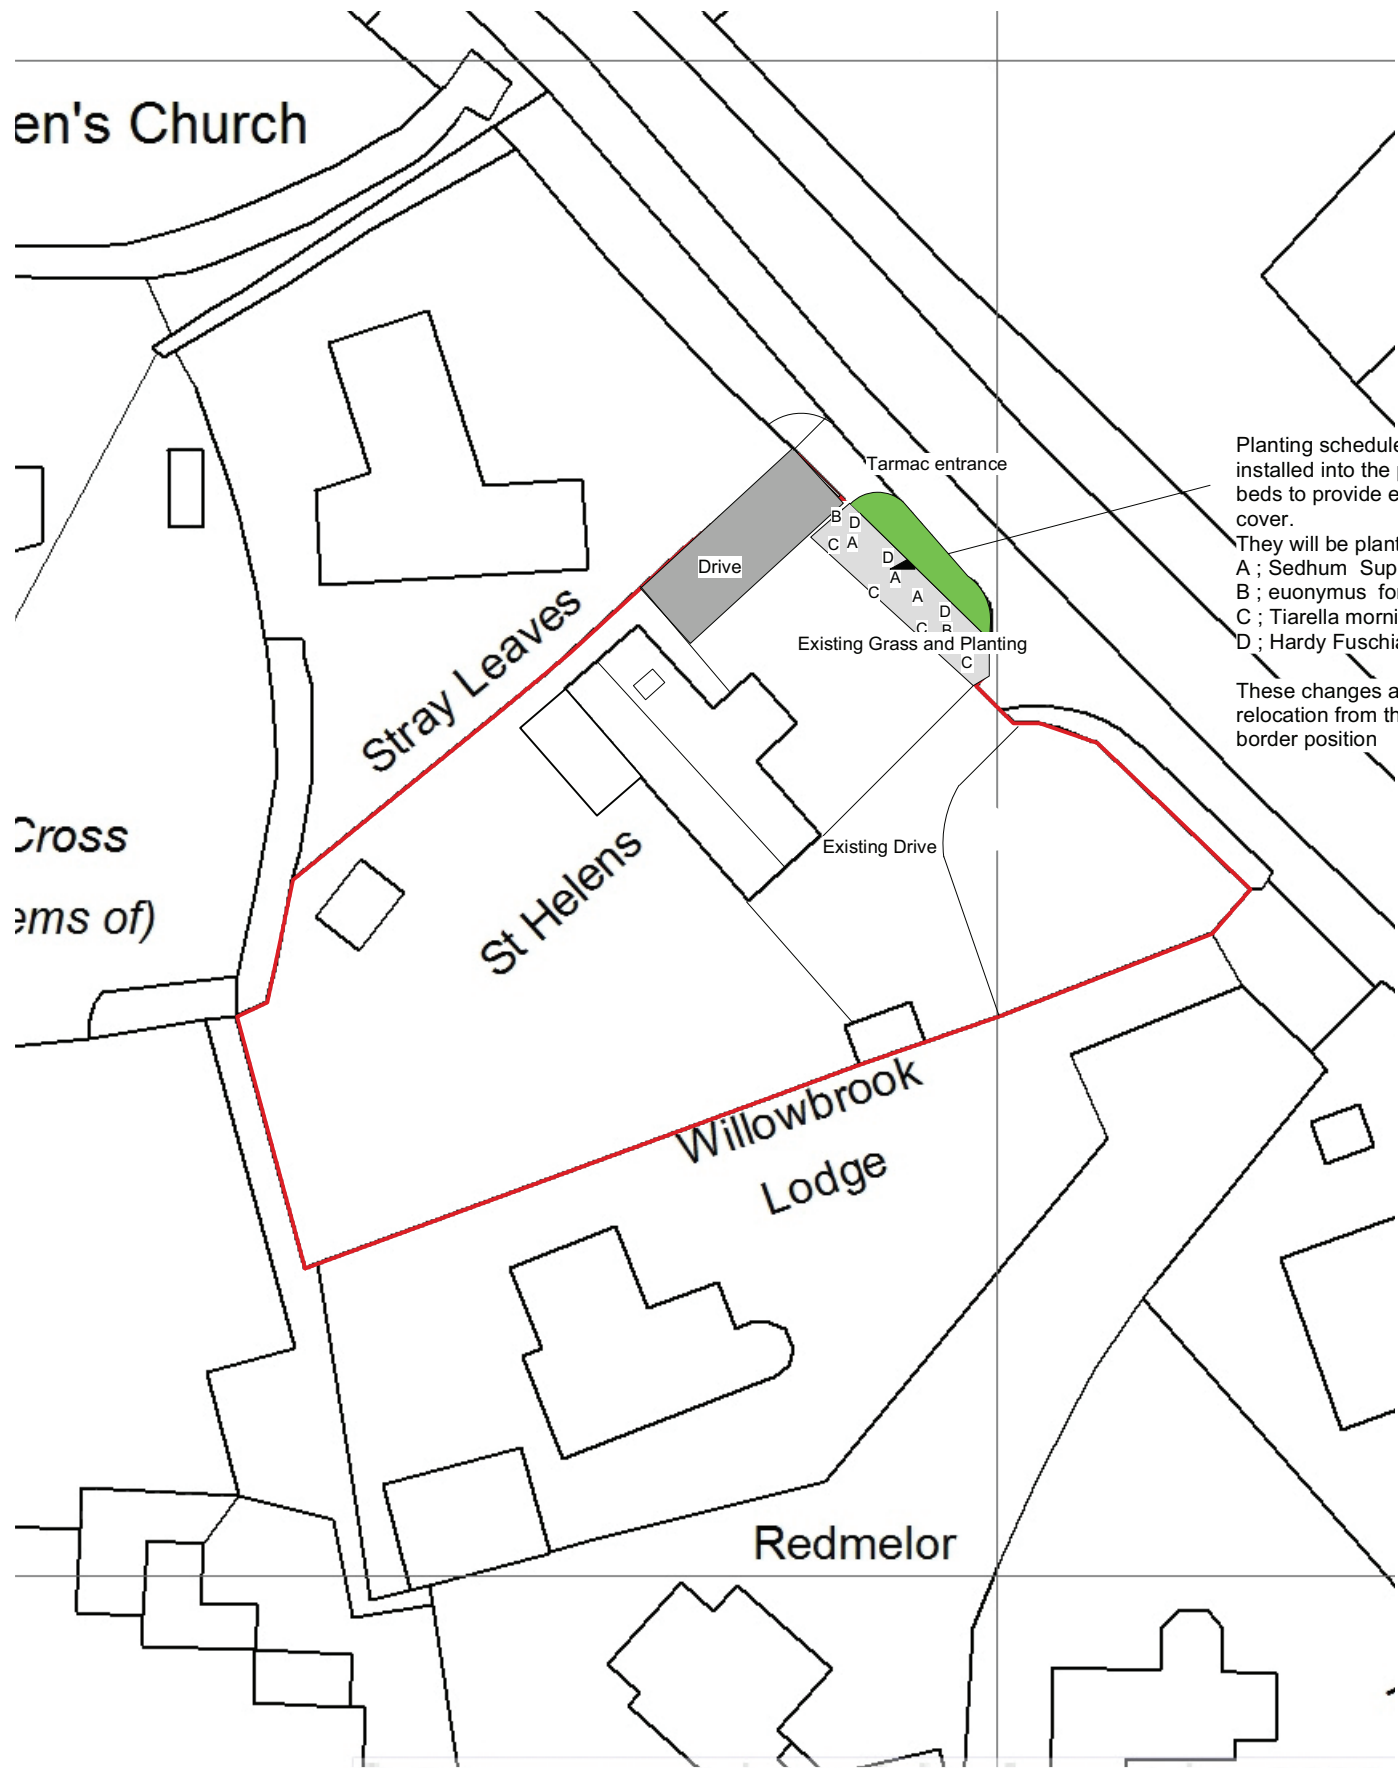


Planting schedule; These plants are to be installed into the previous lawned area in beds to provide ecological value and ground cover.
They will be planted in new top-soil beds,
A ; Sedhum Super star stone crop)
B ; euonymus fortunei
C ; Tiarella morning star
D ; Hardy Fuschia Magellanica


These changes are made in light of the relocation from the side boundary to front border position



SITE LOCATION PLAN
AREA 2 HA
SCALE: 1:1250 on A4
CENTRE COORDINATES: 336580 , 183154

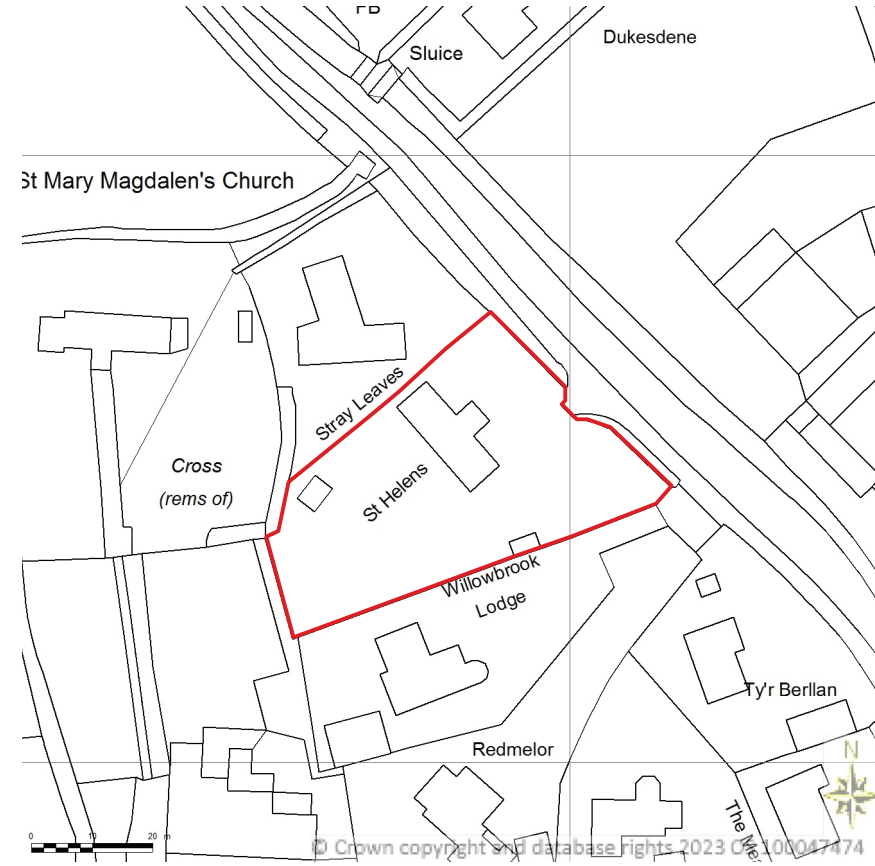

Supplied by Streetwise Maps Ltd
www.streetwise.net
Licence No: 100047474
07:37:16 17/11/2023

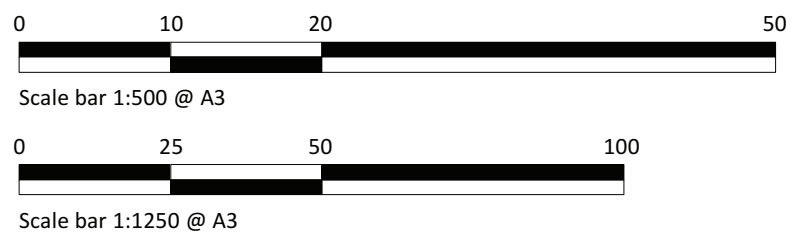



Skerryvore Designs Ltd
skerryvoredesigns.co.uk

Phone **01633 897922**
Mobile **07816 934352**
contact@skerryvoredesigns.co.uk

JOB TITLE	St Helens, Chapel Road, Goldcliff, Newport, NP18 2AW
-----------	--

DRAWING TITLE	Block and Location Plan
---------------	-------------------------

DRAWING No.	SD1169 00b
SCALE	1:500 / 1:1250 @ A3
DATE	Feb 2026

A Landscape adjusted
B drive adjusted