
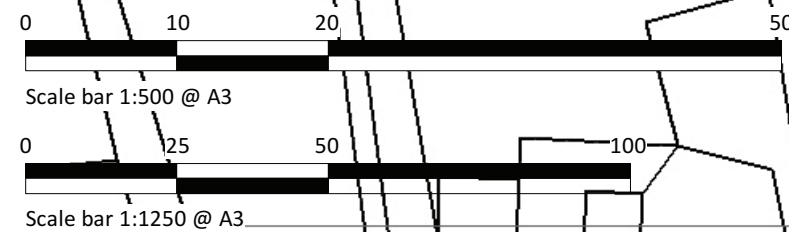


AREA 2 HA

SCALE: 1:1250 on A4

CENTRE COORDINATES: 336580 , 183154

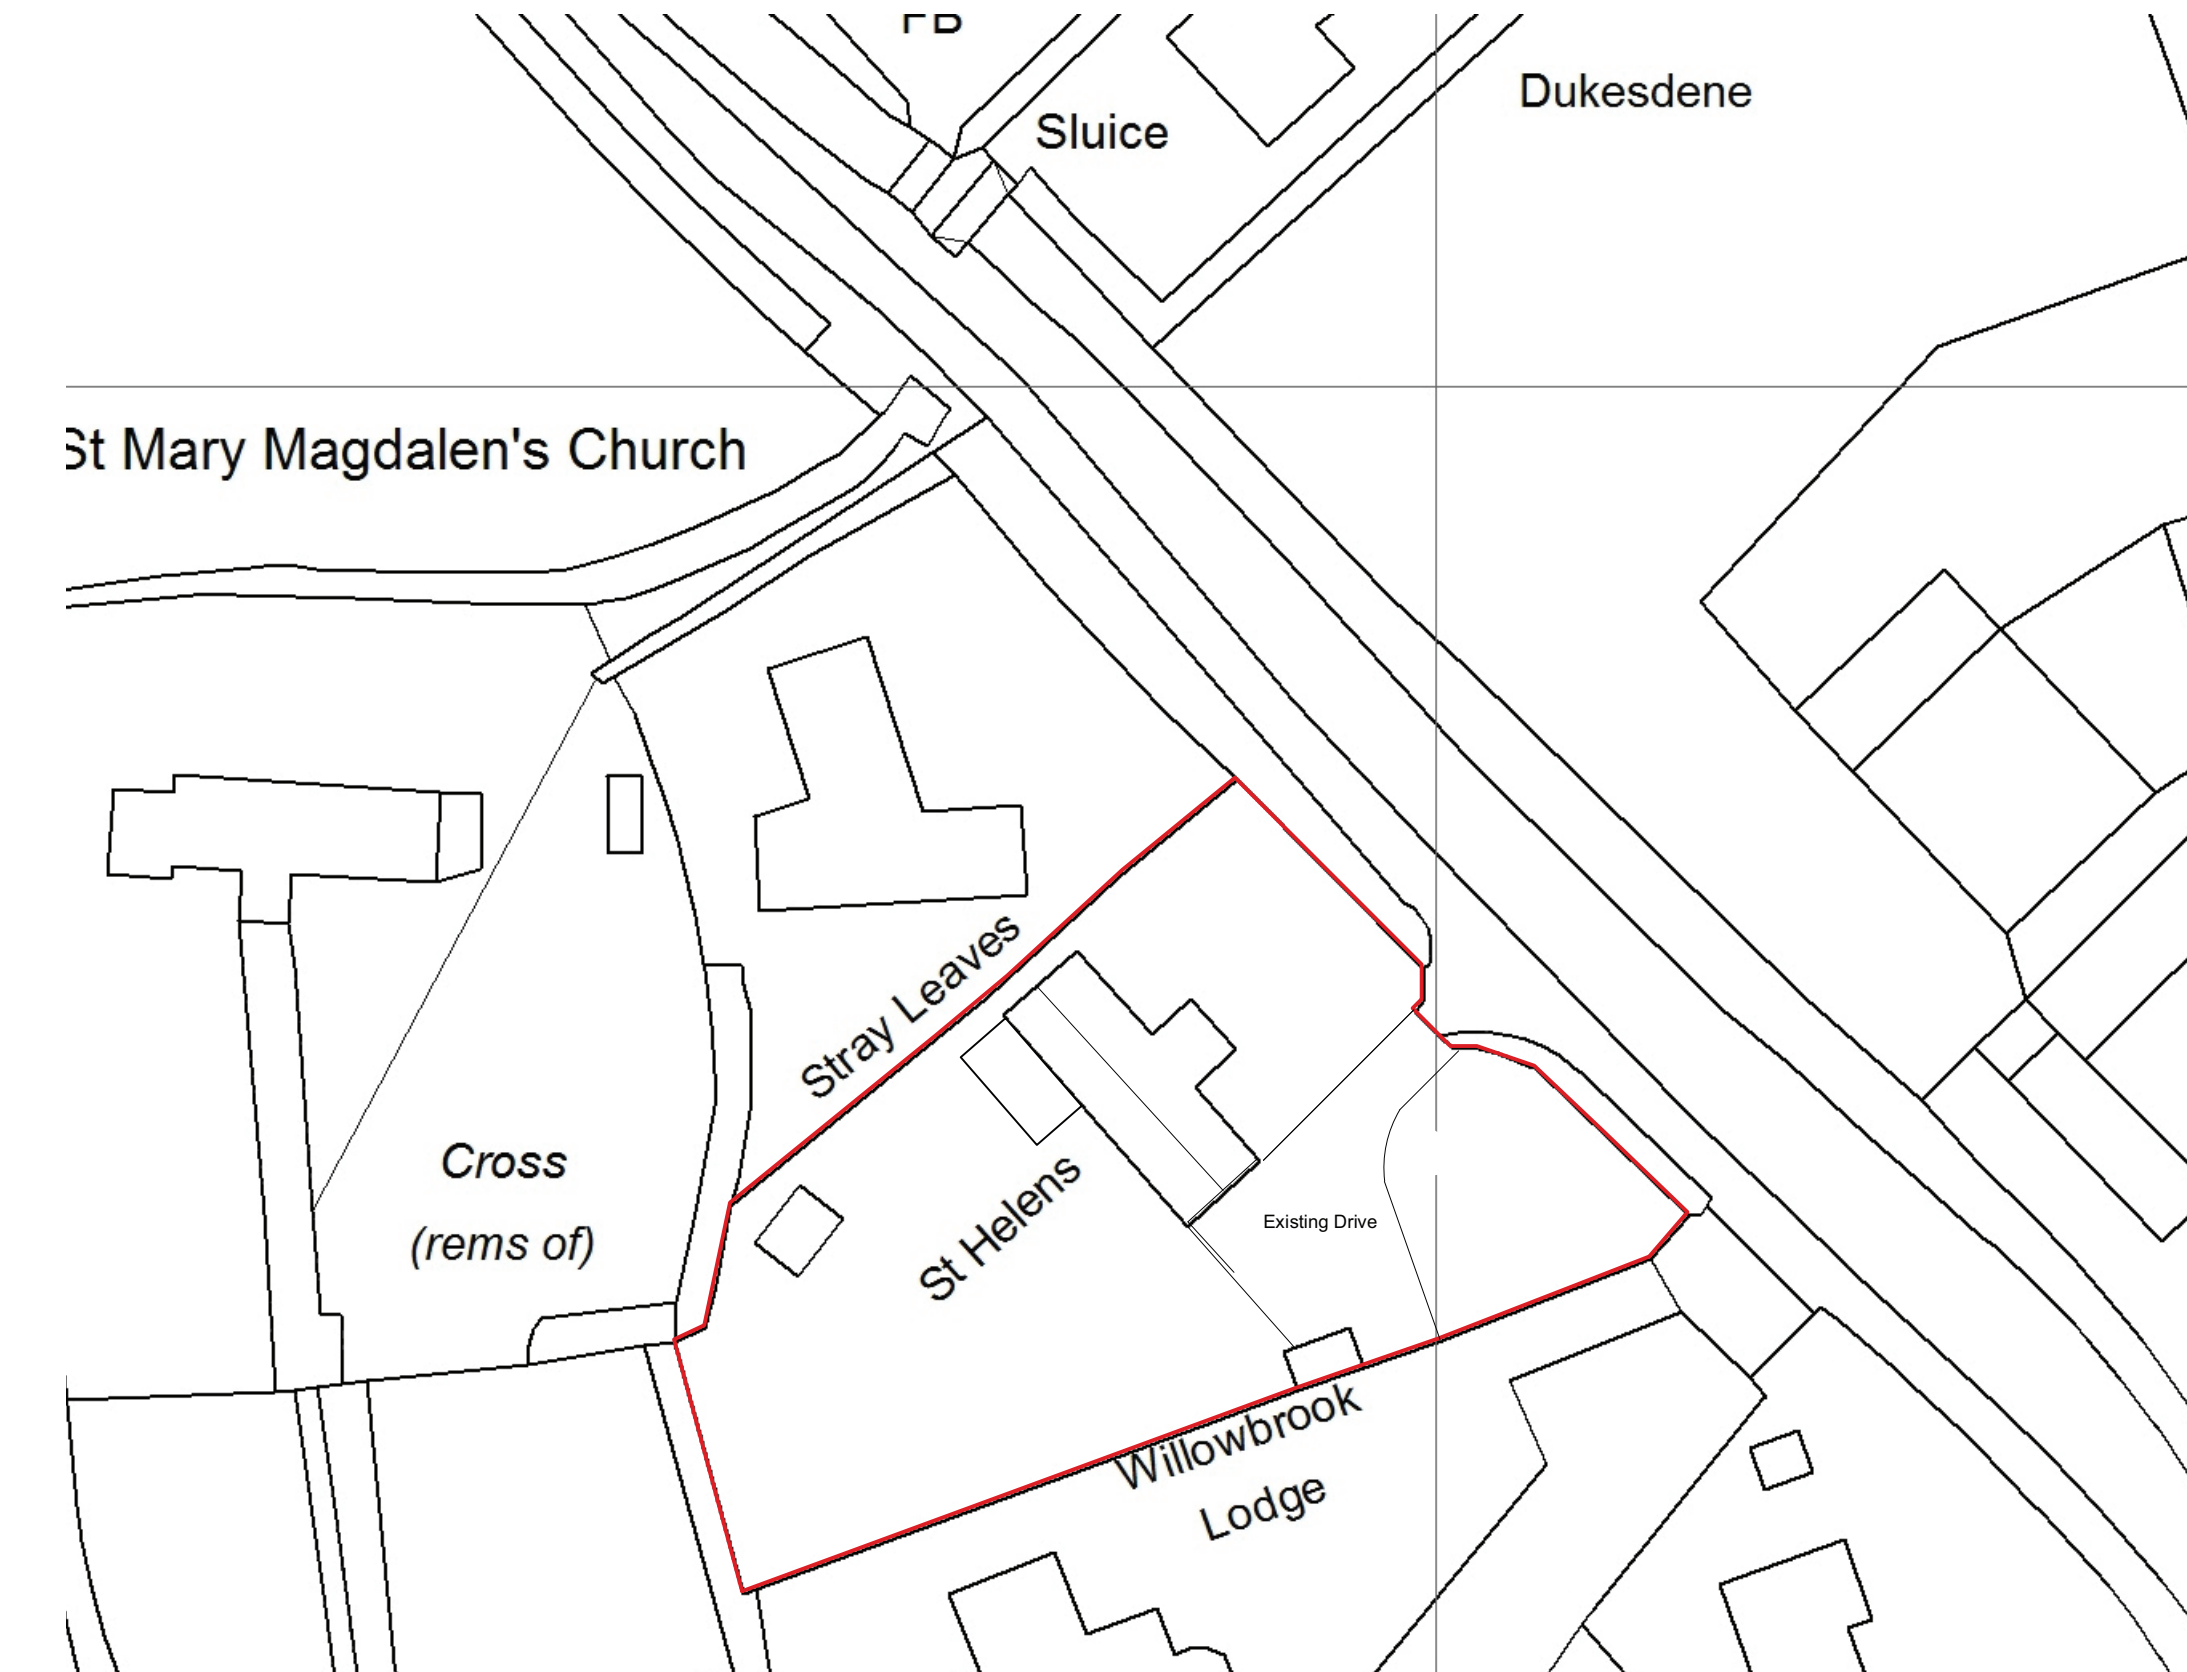

Skerryvore Designs Ltd
skerryvoredesigns.co.uk

SK
SKERRYVORE DESIGNS

Phone **01633 897922**
Mobile **07816 934352**
contact@skerryvoredesigns.co.uk

JOB
TITLE St Helens,
Chapel Road,
Goldcliff, Newport,
NP18 2AW

DRAWING
TITLE Existing Block

DRAWING No. SD1169 05

SCALE 1:500 @ A3

DATE AUG 2026