


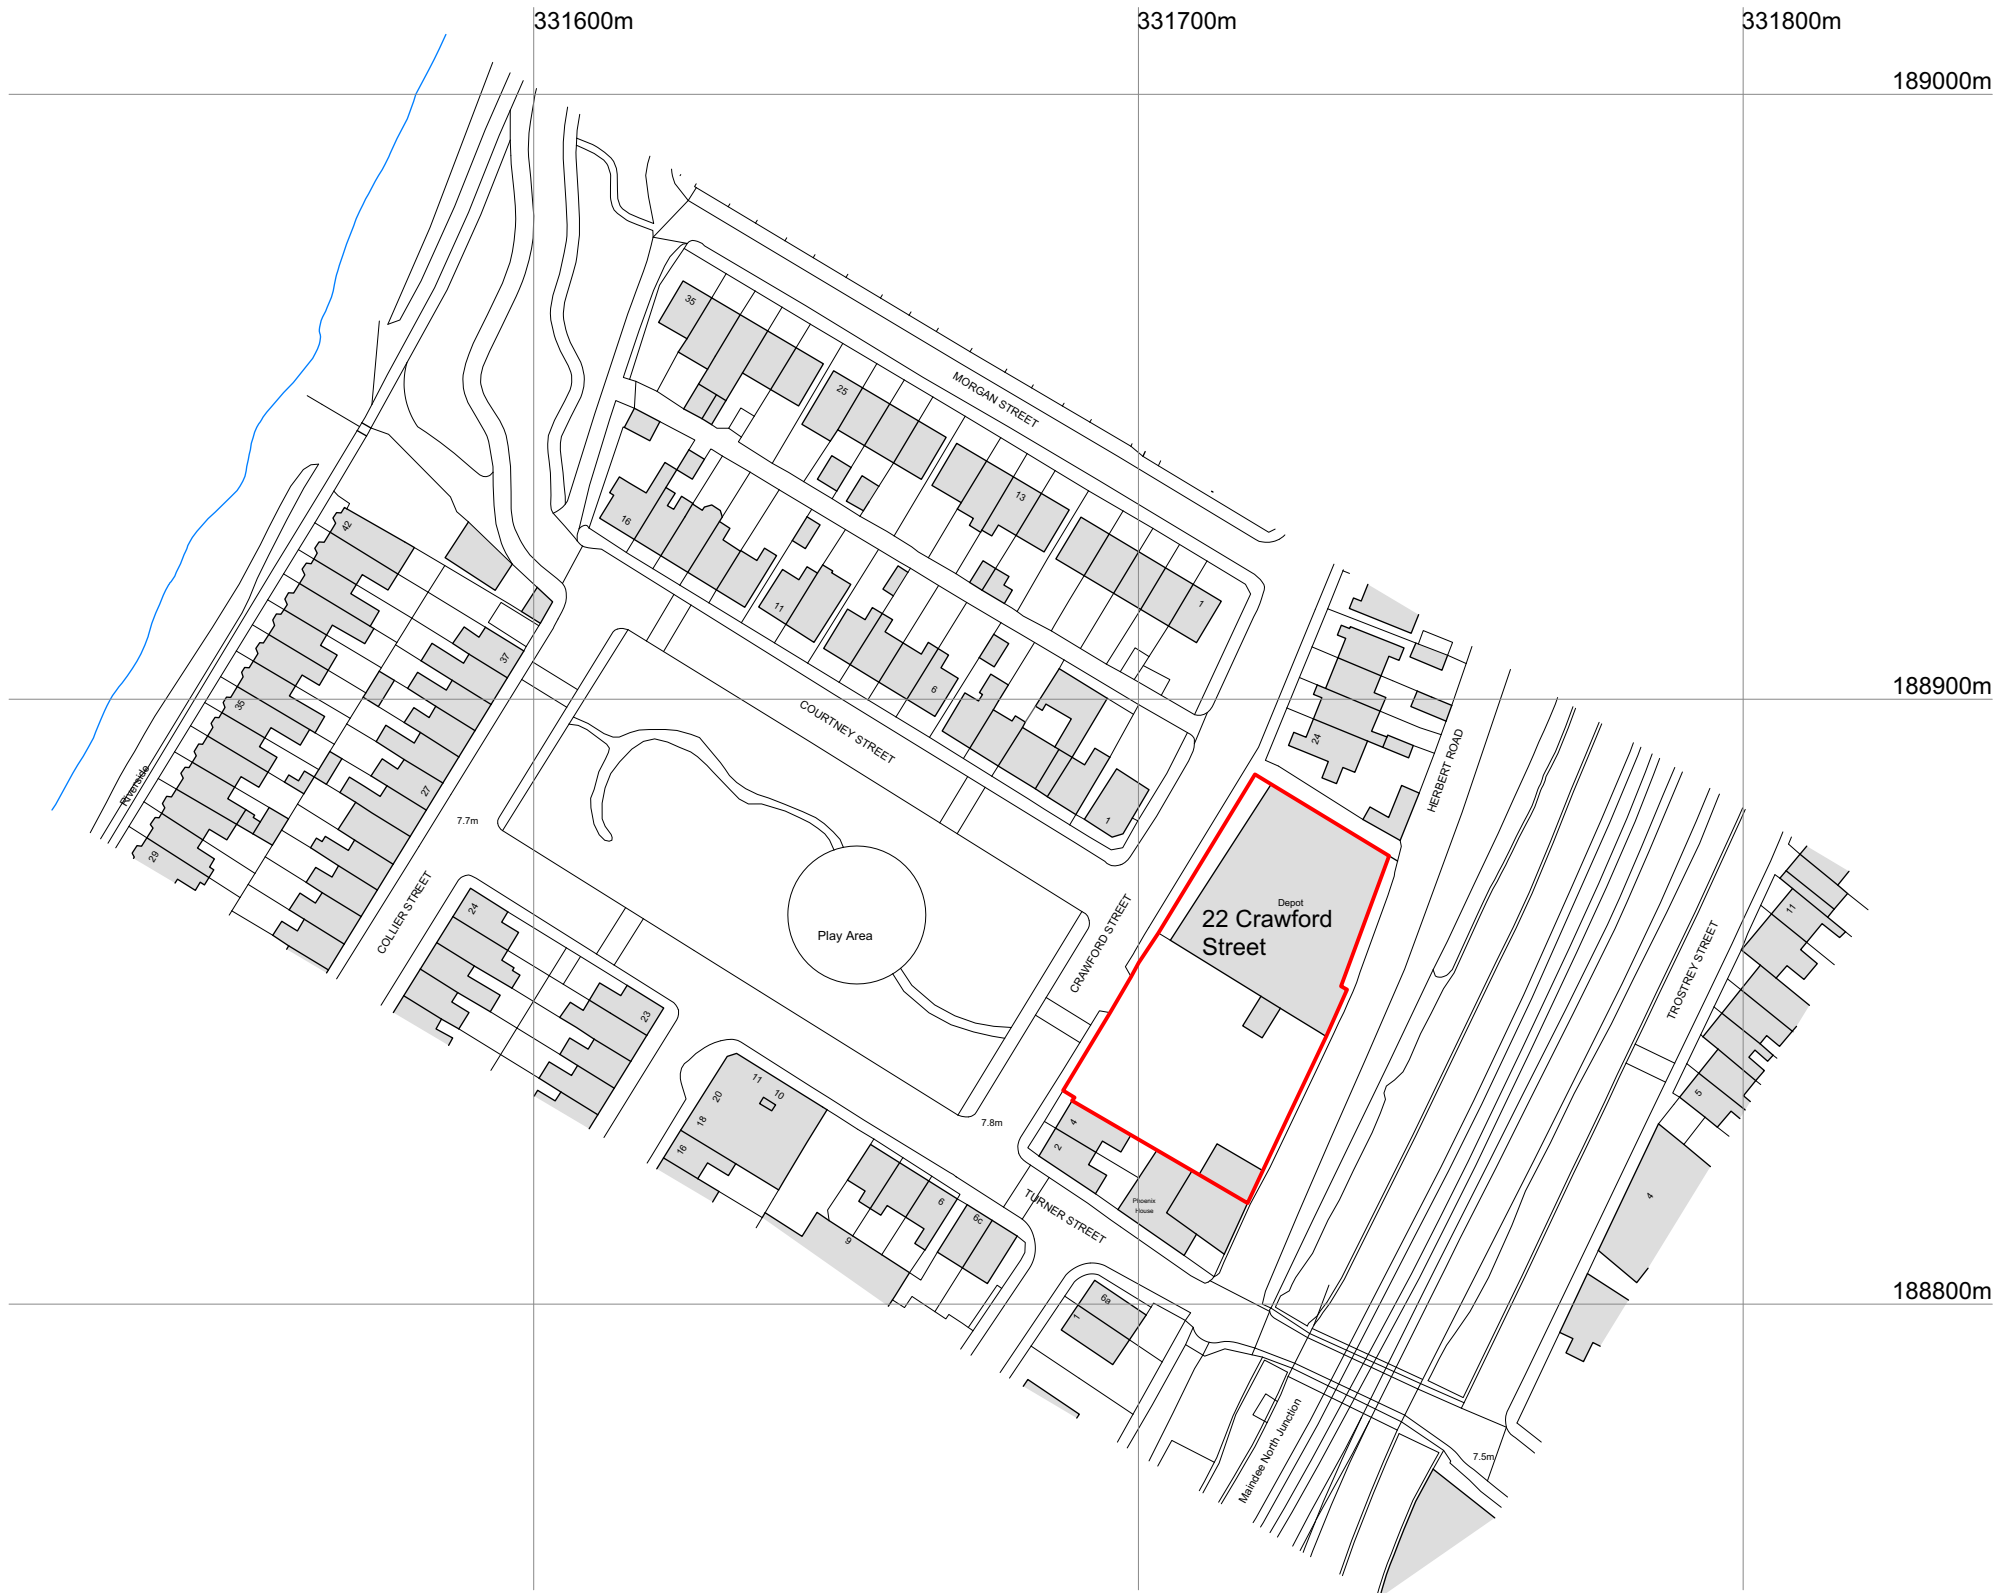



Green line for information only

SITE ADDRESS:
22 Crawford Street
Newport,
NP19 7AY

Easting: 331702
Northing: 188856

Grid Reference:
ST 31712 88853

SITE AREA: 1,949m²

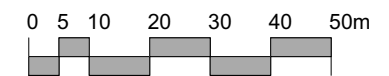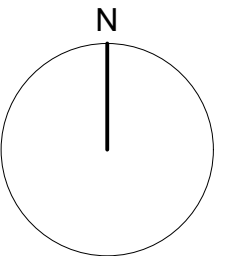

Kennedy James Griffiths
Chartered Architects and Project Managers
Project

Crawford Street Newport

Title
Location Plan

Status
Planning

Job Number
1528-PL-02

Revision

Date
18 05 2023

Scale @ A3
1:1250

Drawn by
CKG



T 02920 545100
10 Victoria Park Court
516 Cowbridge Road East
Cardiff
CF5 1DB