




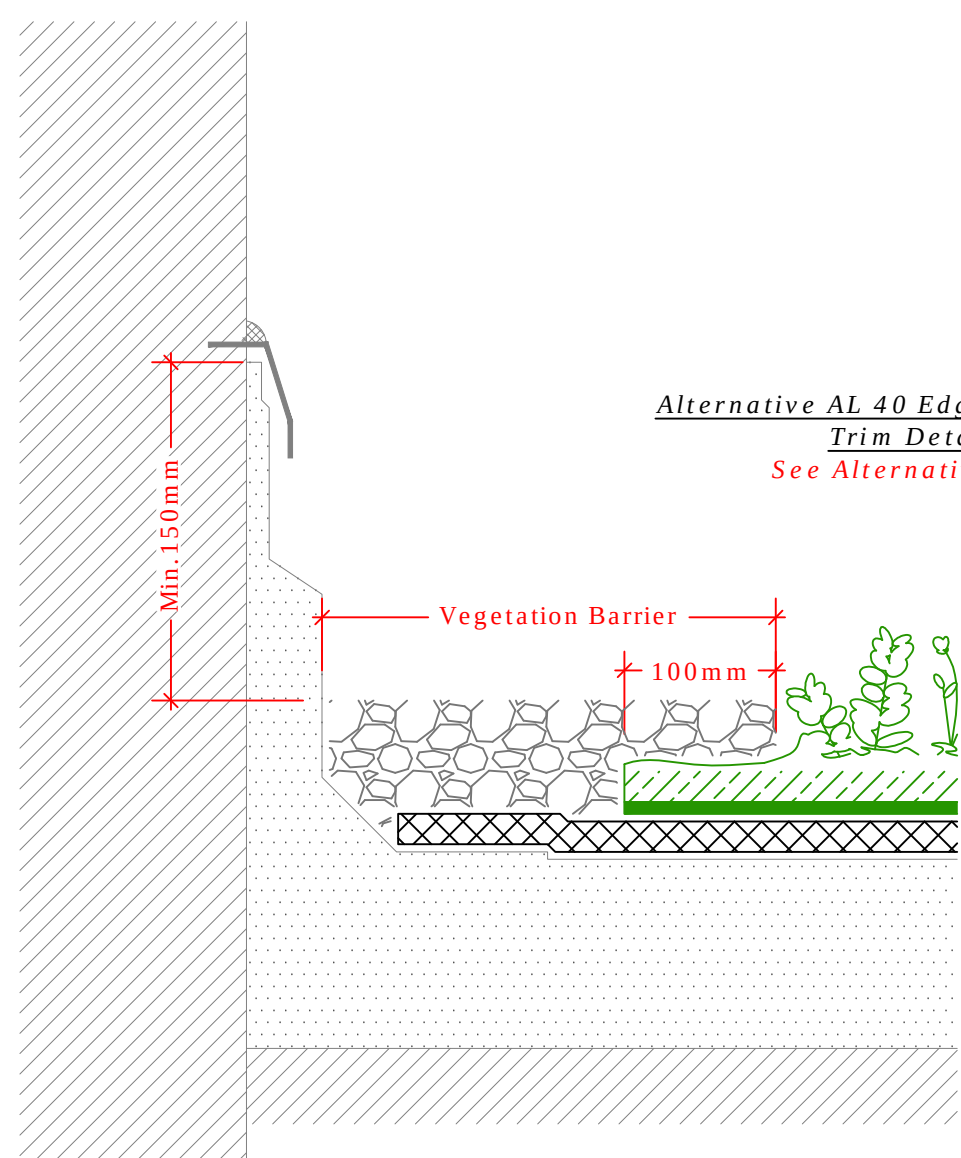


Uprand
(Drg.No: D0901-00W_1-2Deg_201-Ext-XF301-SM_001)

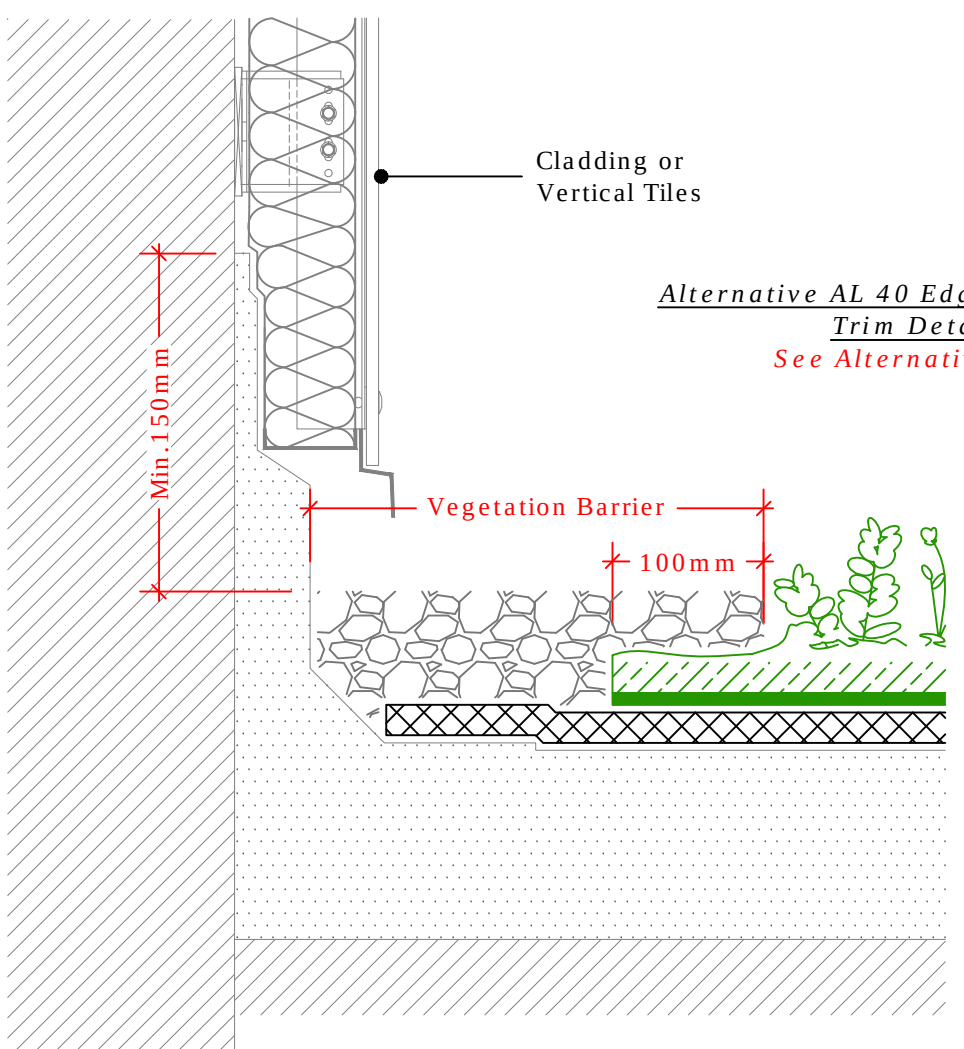



Uprand to Vertical Cladding or Slates / Tiles
(Drg.No: D0901-00W_1-2Deg_201-Ext-XF301-SM_002)

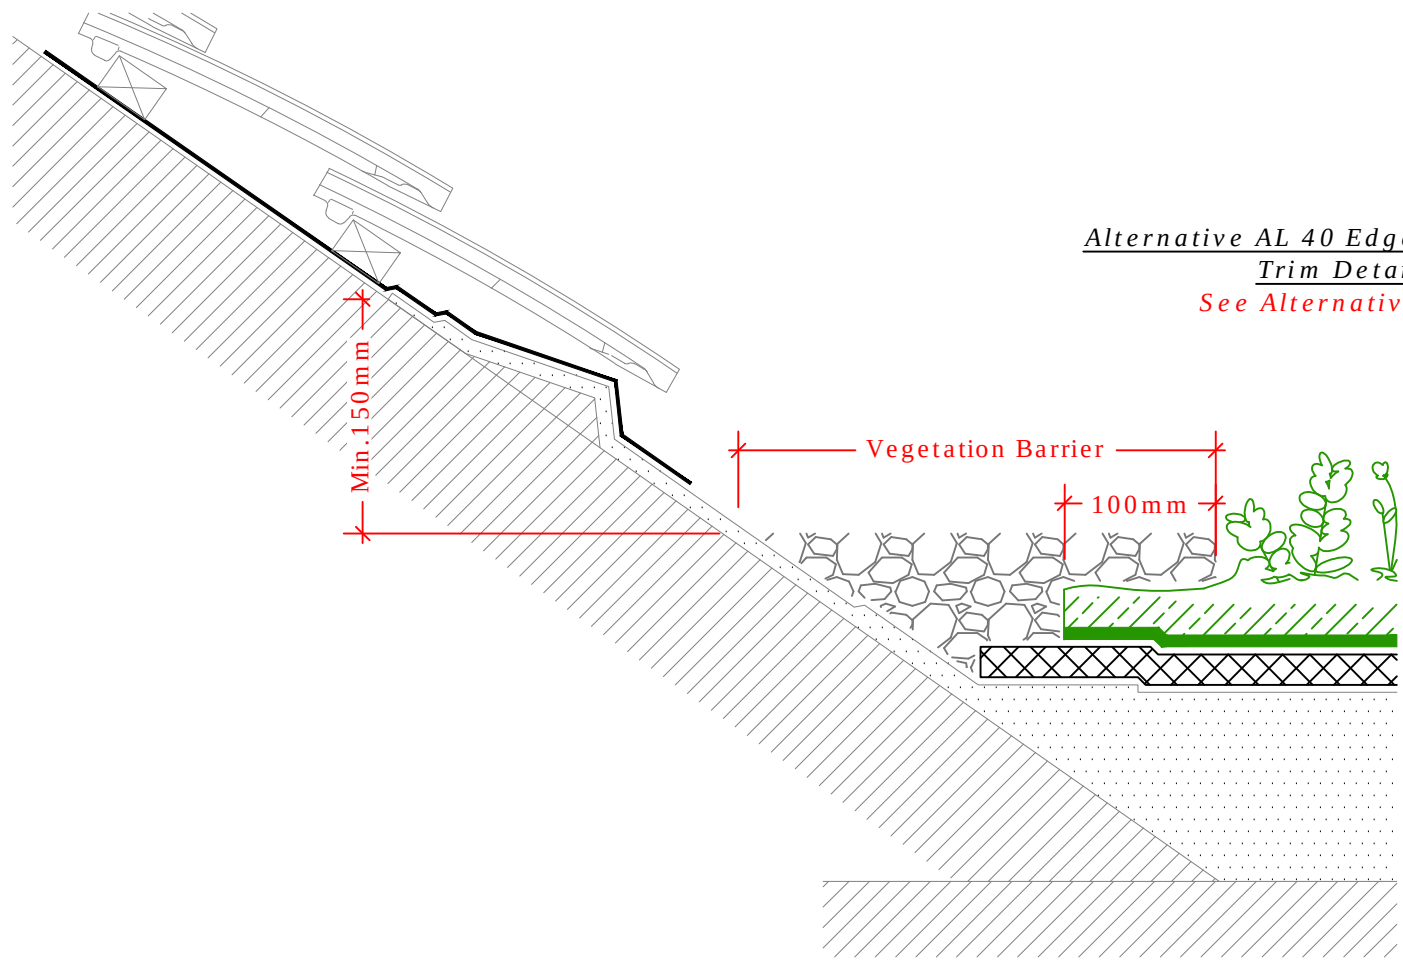


Uprand to Pitched Roof
(Drg.No: D0901-00W_1-2Deg_001-Ext-XF301-SM_004)

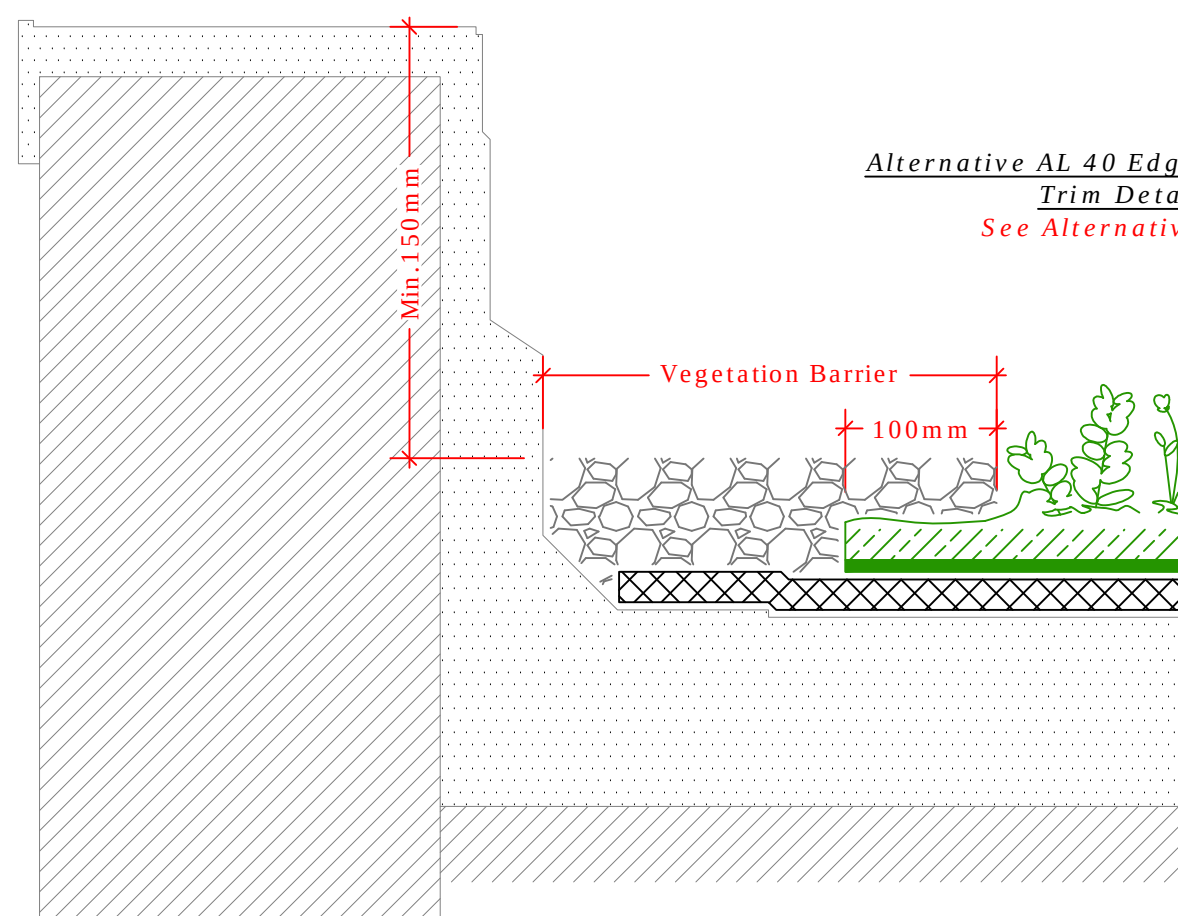


Parapet Uprand
(Drg.No: D0901-00W_1-2Deg_203-Ext-XF301-SM_001)

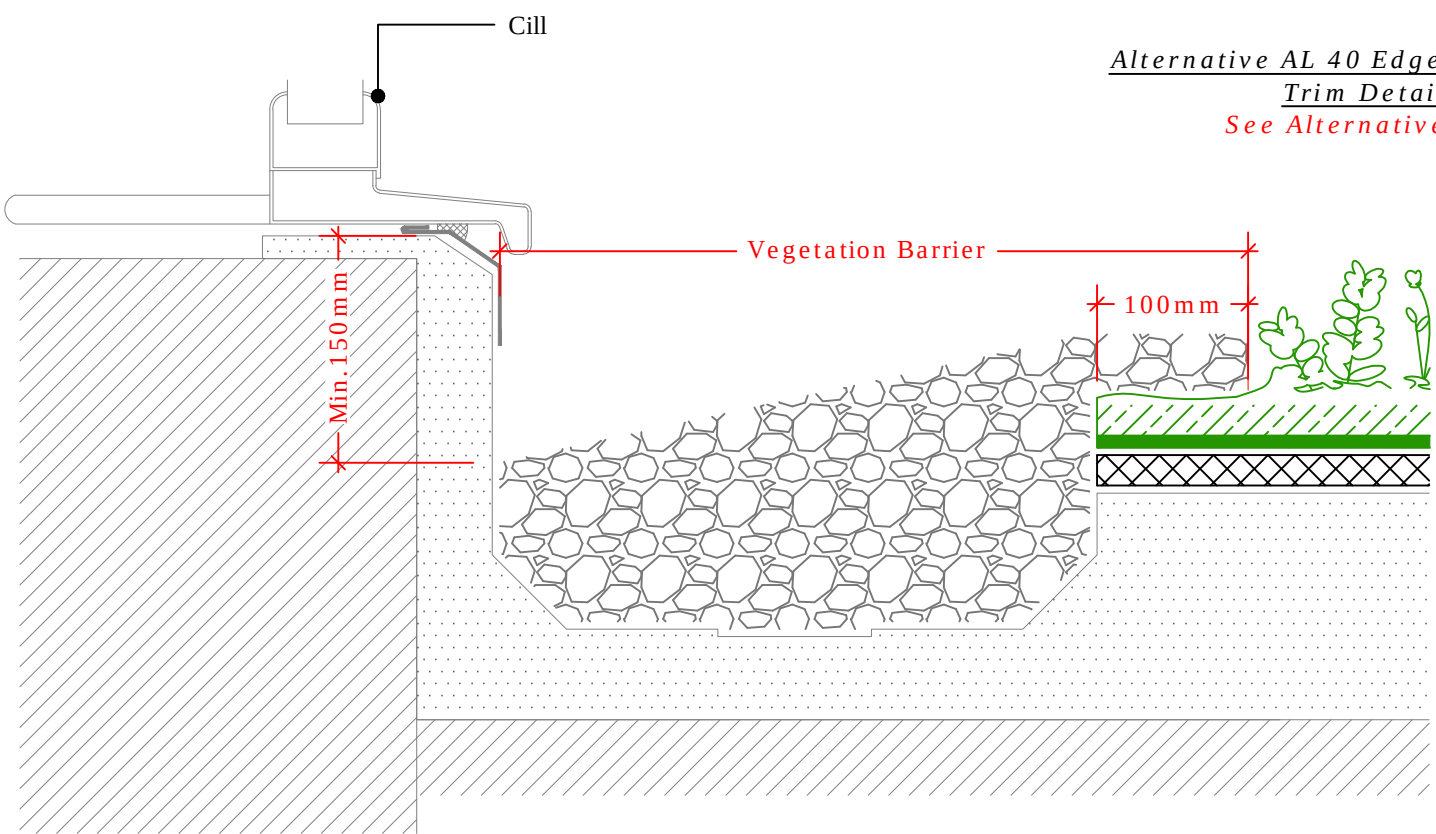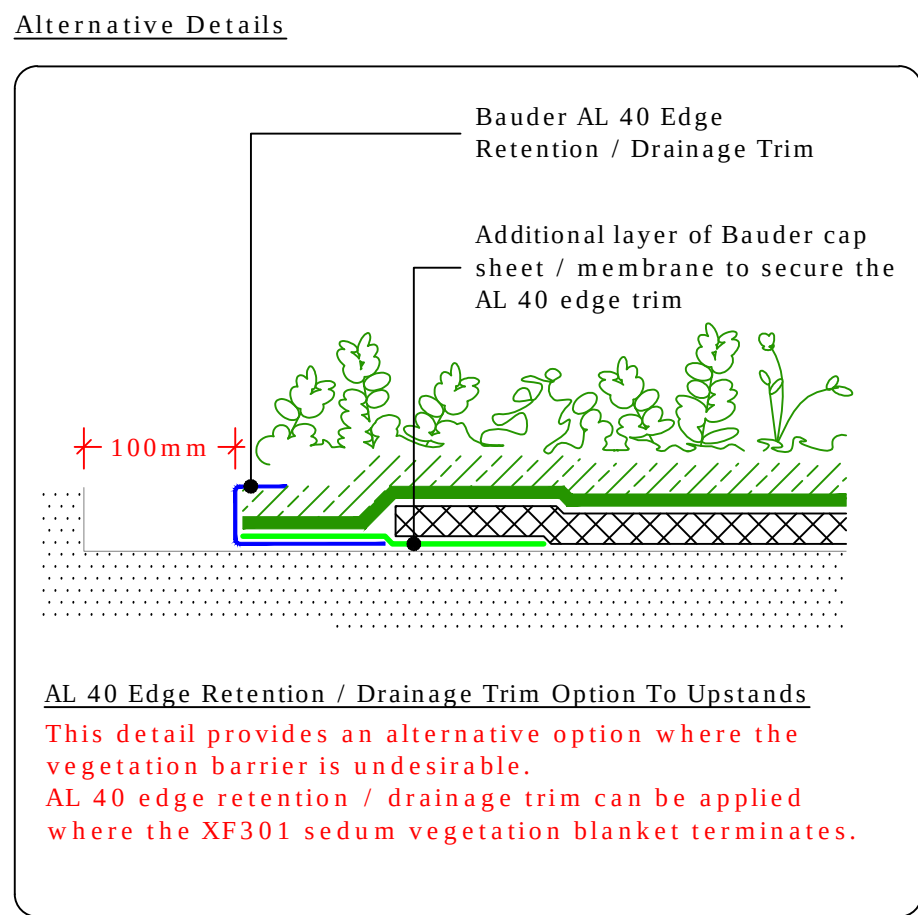


Internal Gutter to Clerestory Window
(Drg.No: D0901-00W_1-2Deg_206-Ext-XF301-SM_003)

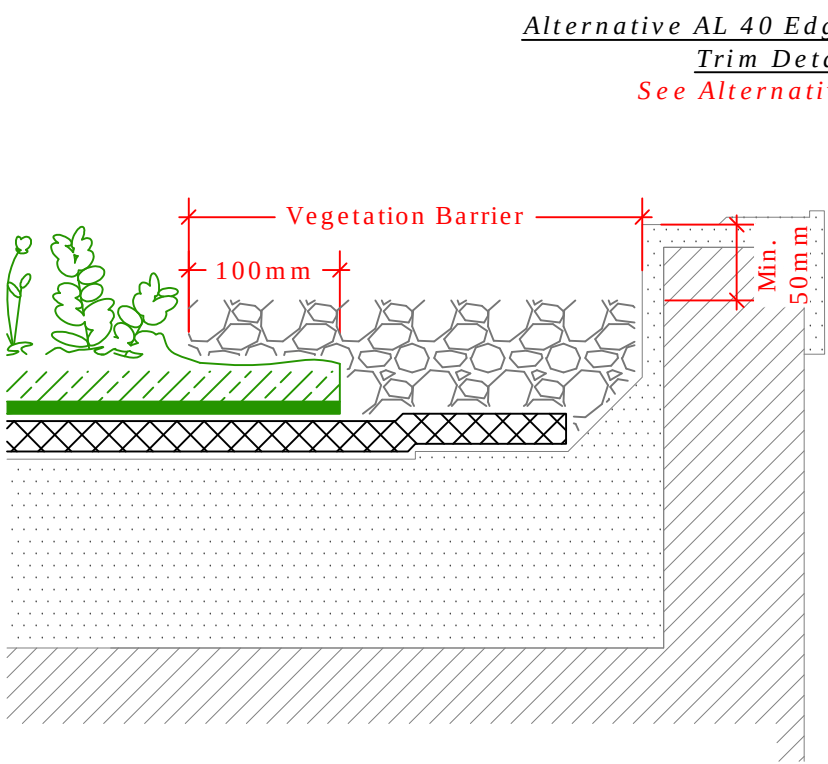


Perimeter Kerb
(Drg.No: D0901-00W_1-2Deg_002-Ext-XF301-SM_001)

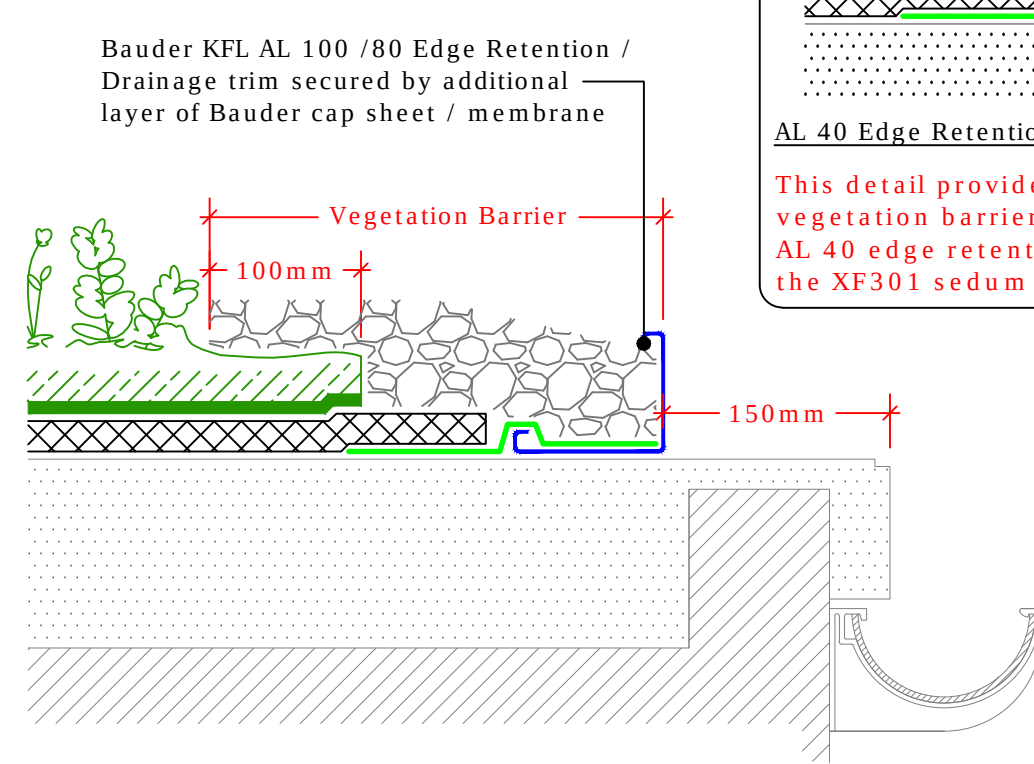


External Gutter
(Drg.No: D0901-00W_1-2Deg_006-Ext-XF301-SM_005)

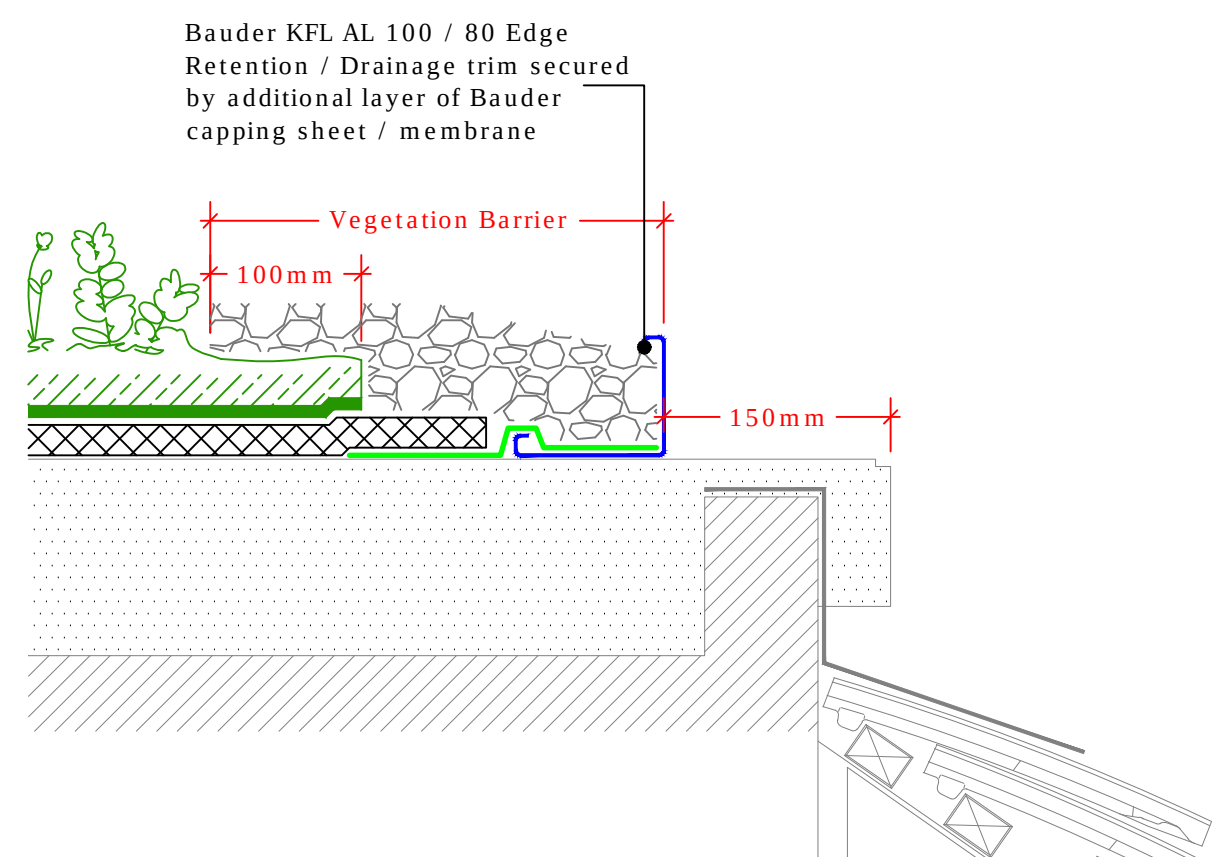


Detail to Mansard Roof
(Drg.No: D0901-00W_1-2Deg_006-Ext-XF301-SM_006)

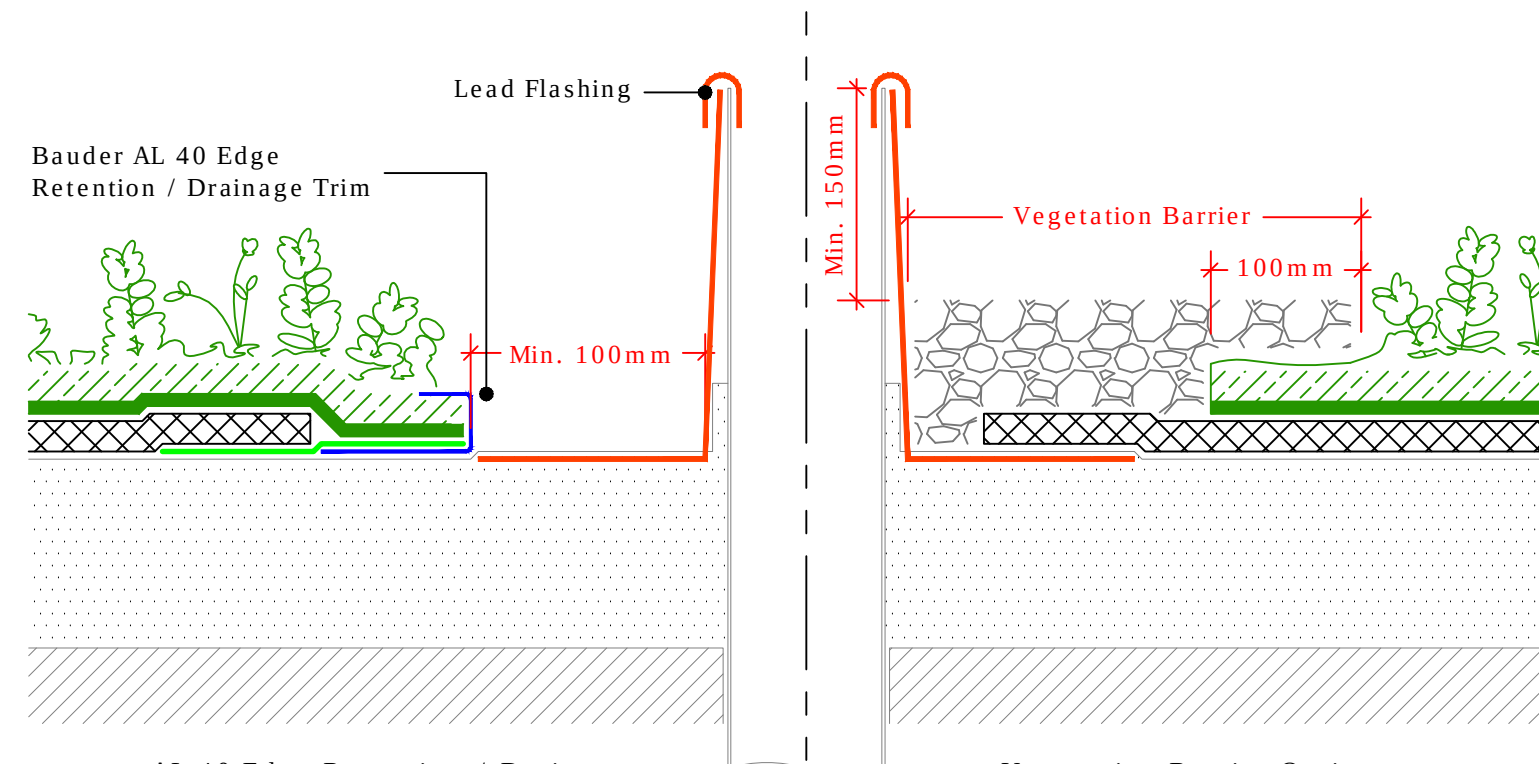


Uprand - Soil Vent Pipe
(Drg.No: D0901-00W_1-2Deg_007-Ext-XF301-SM_001)

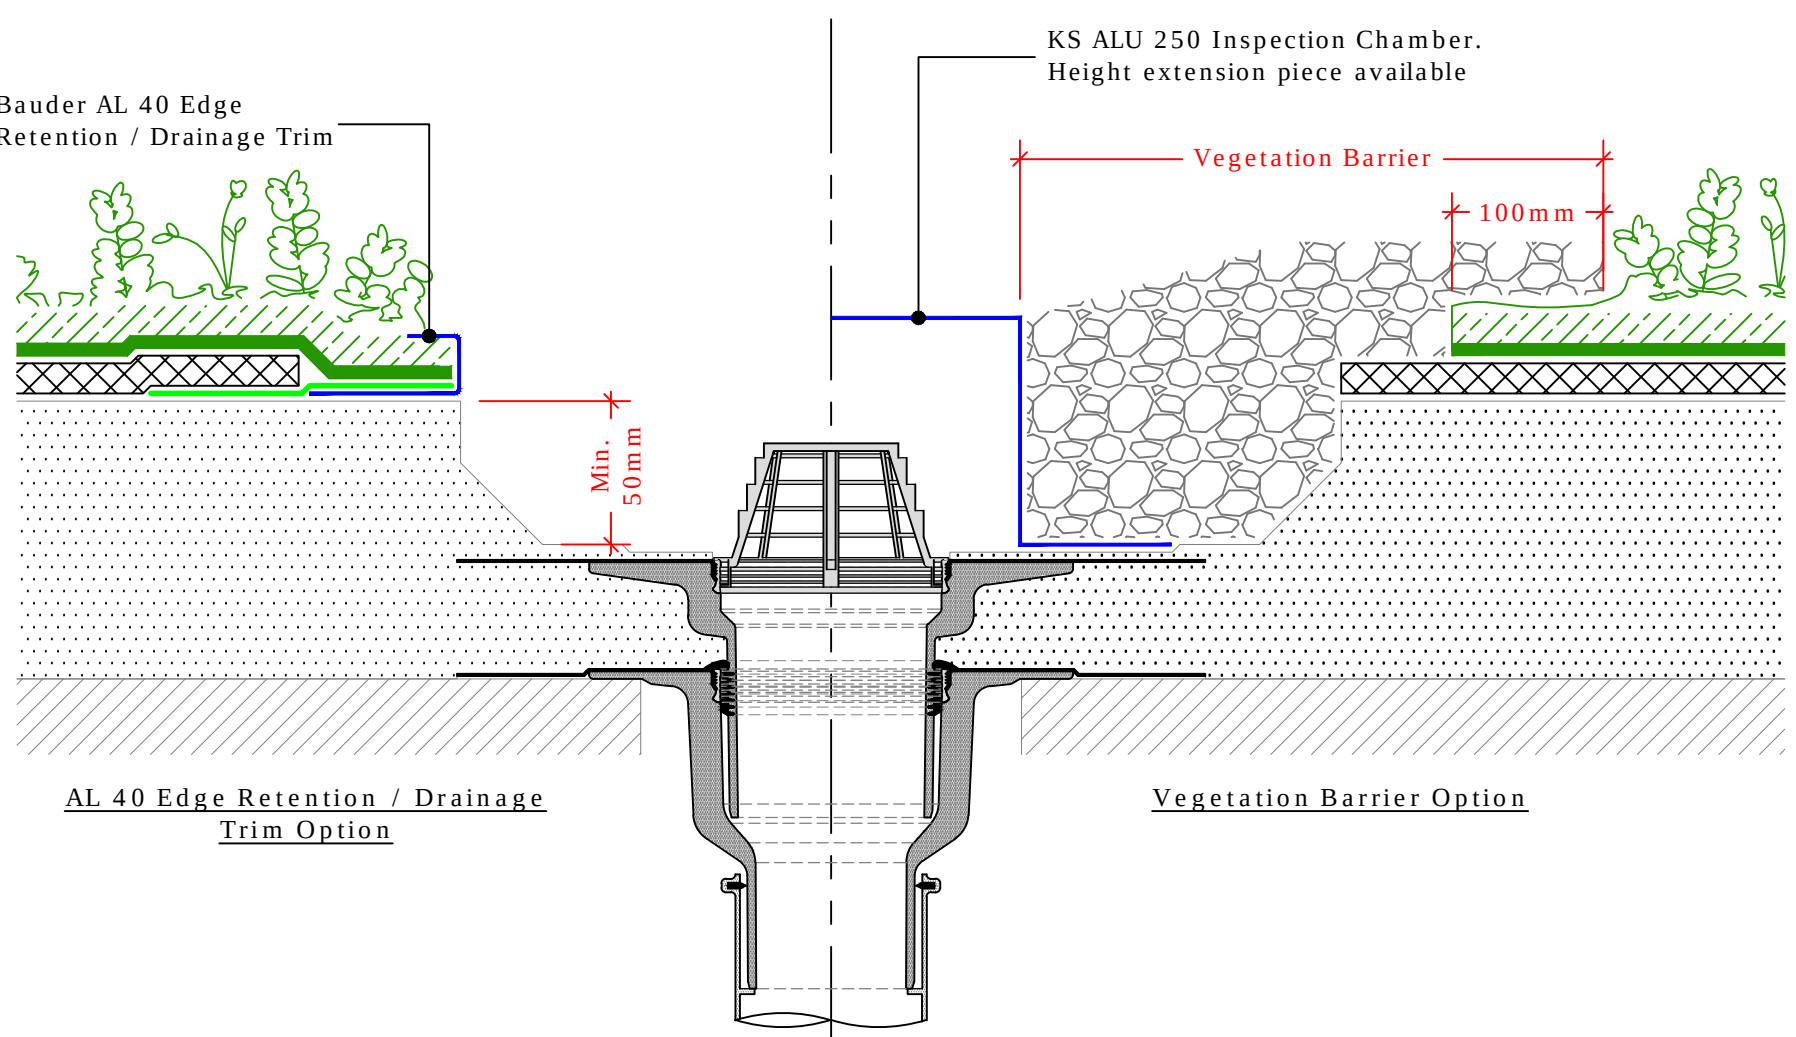


Bauder Outlet - Compact
(Drg.No: D0901-00W_1-2Deg_006-Ext-XF301-SM_001)

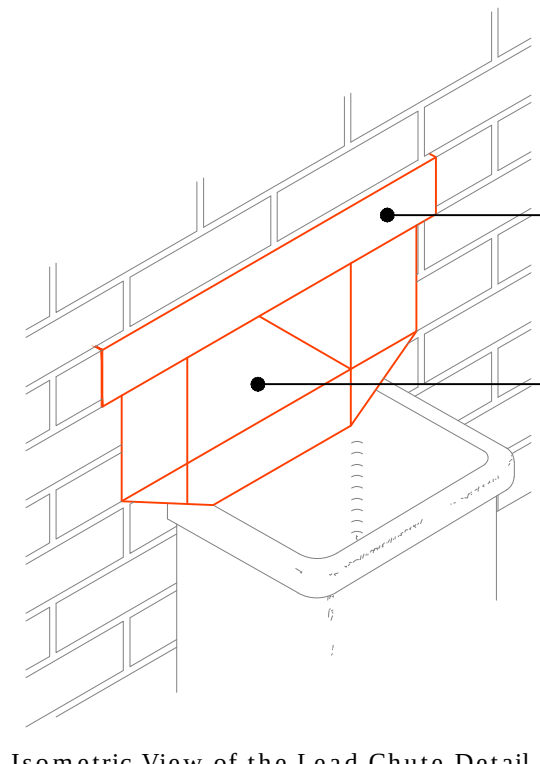


Isometric View of the Lead Chute Detail
(As Seen from the Rafter) NOT TO SCALE

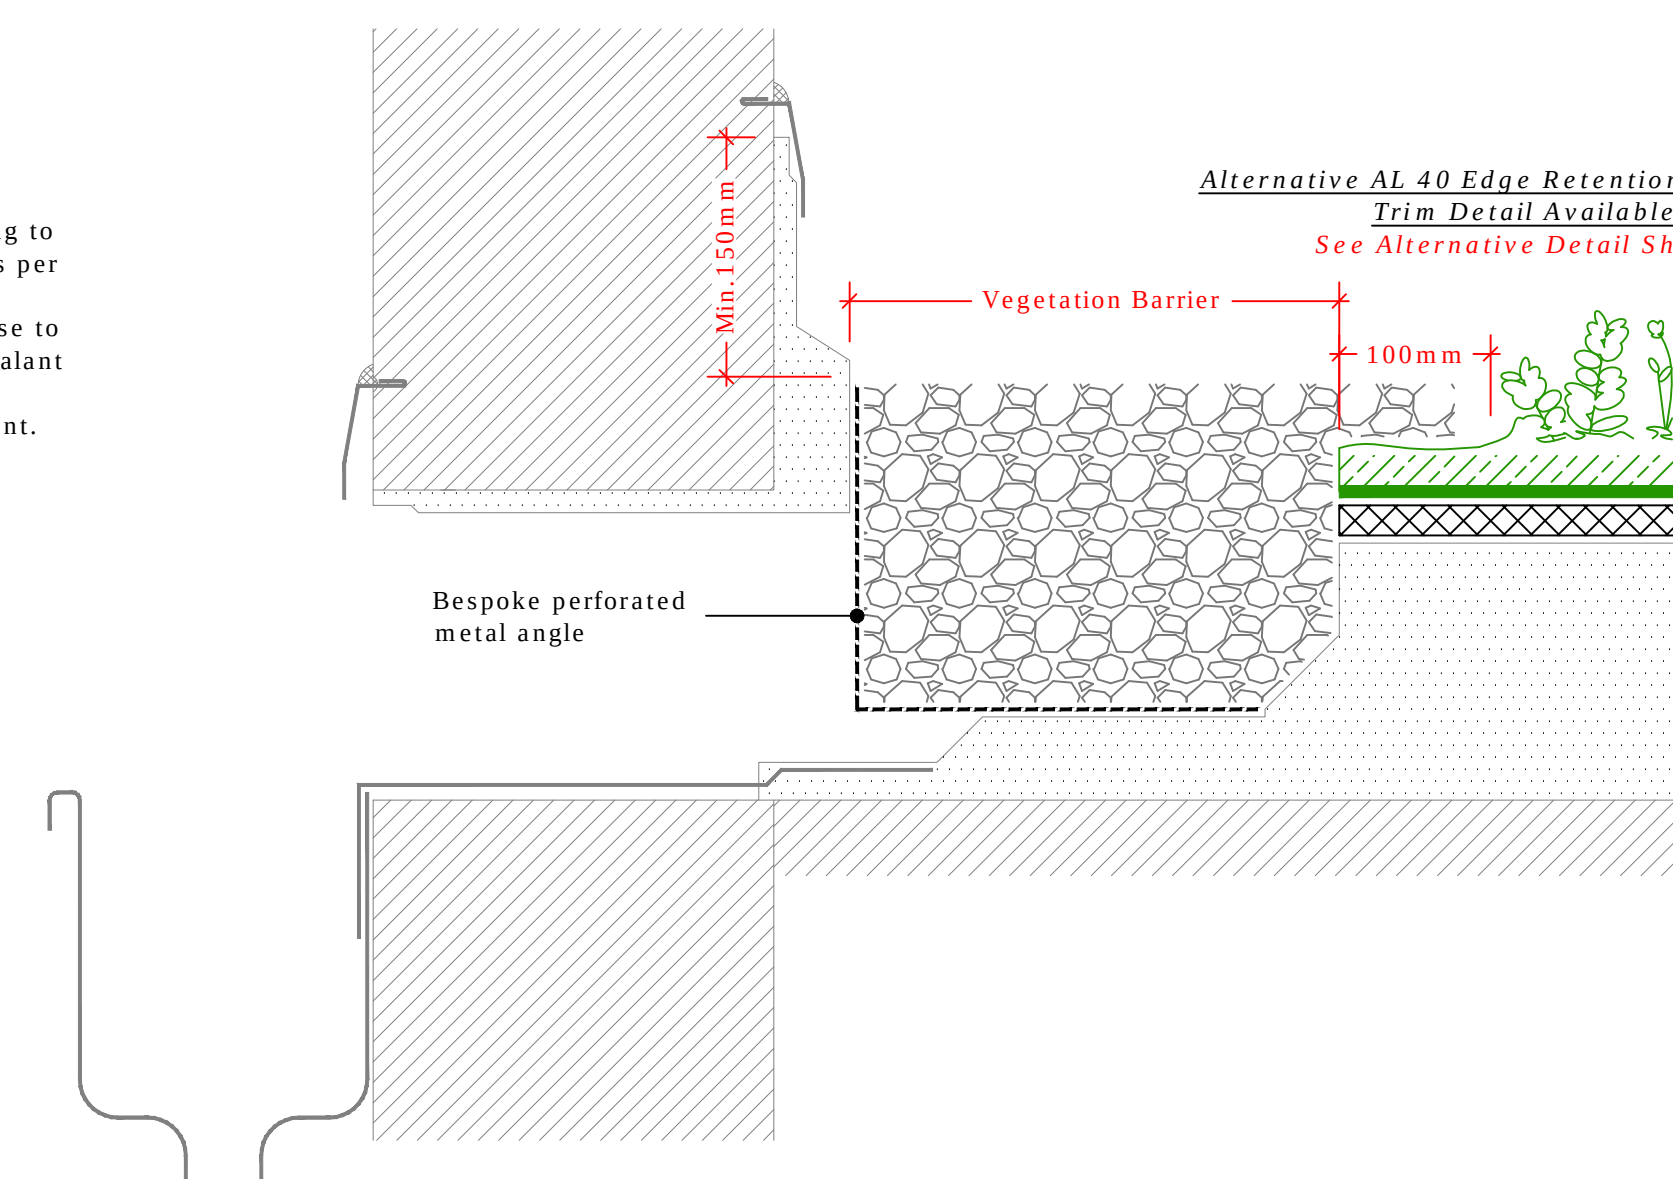


Uprand - Lead Chute
(Drg.No: D0901-00W_1-2Deg_206-Ext-XF301-SM_002)

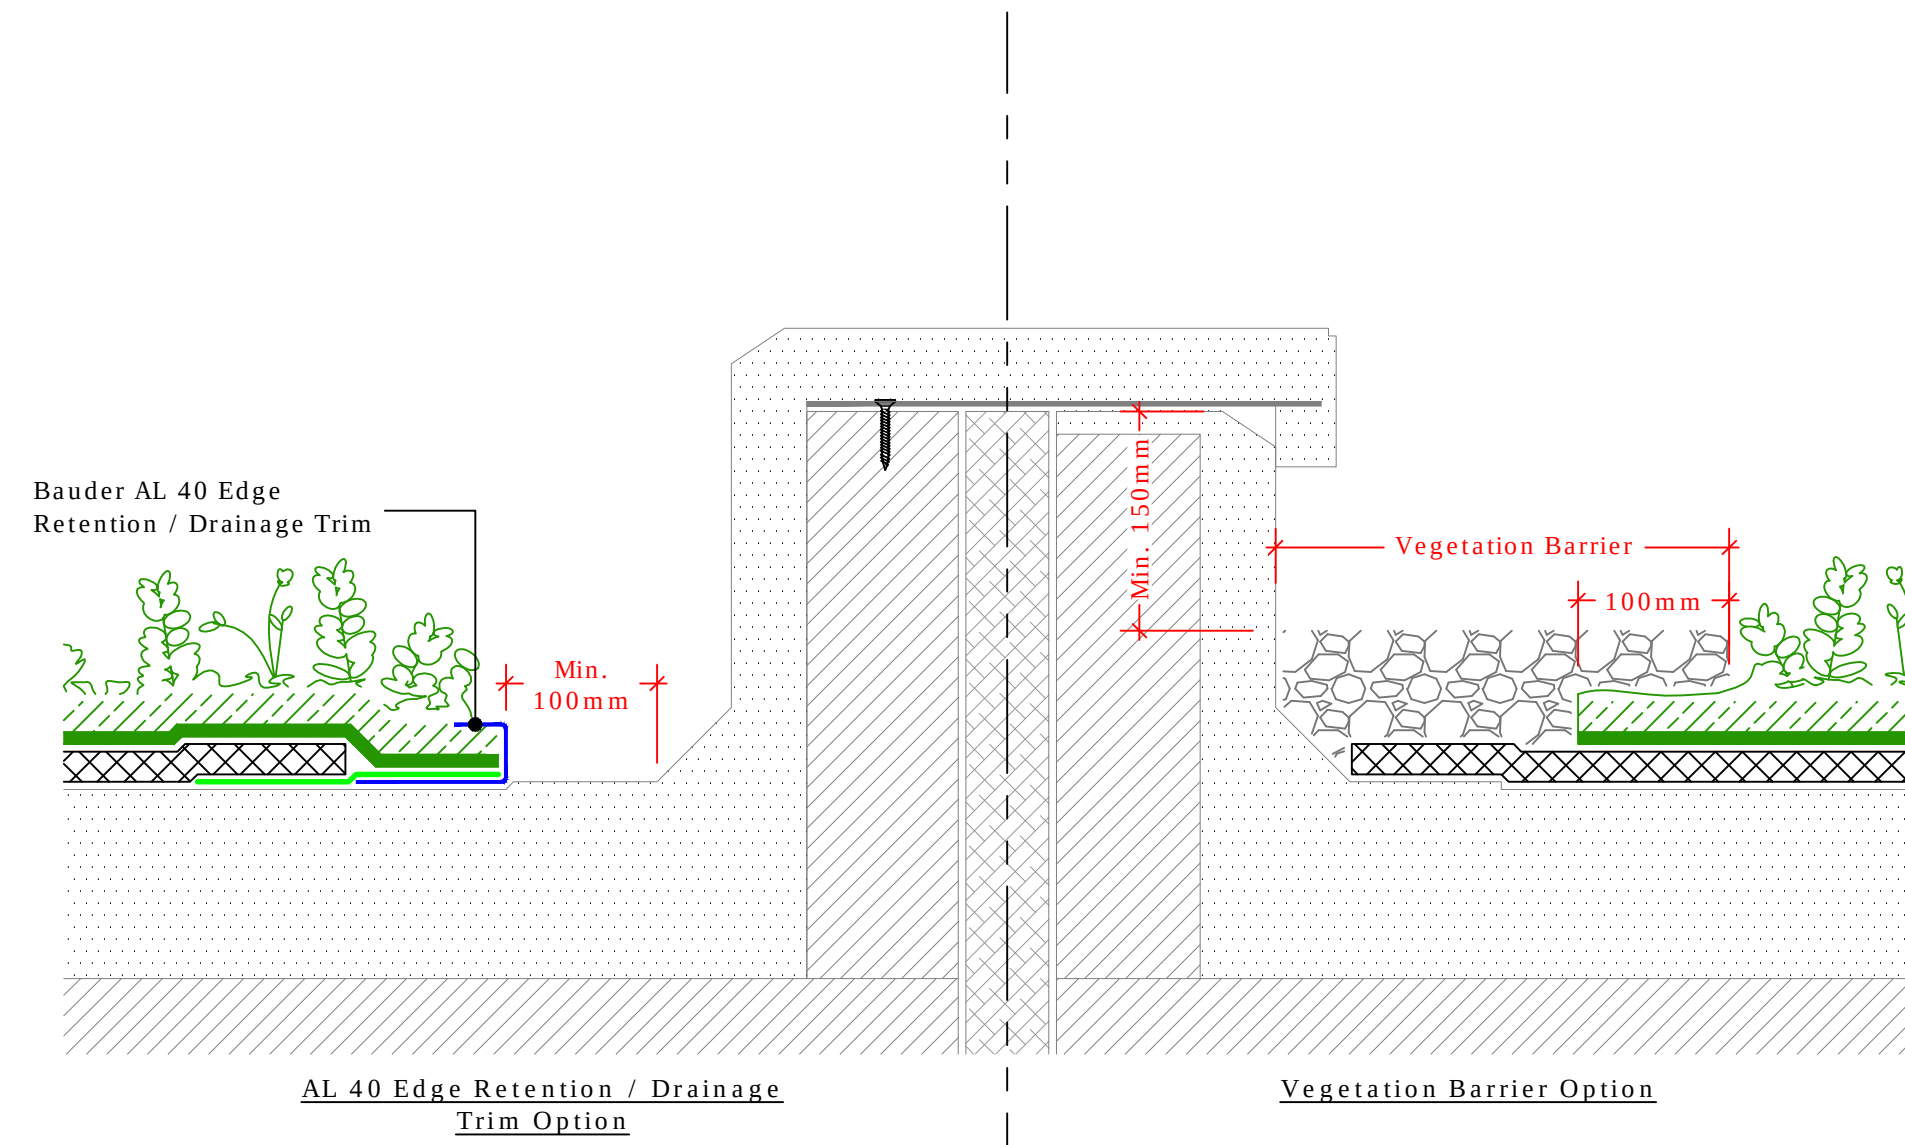


Twin Kerb Expansion Joint
(Drg.No: D0901-00W_1-2Deg_204-Ext-XF301-SM_001)

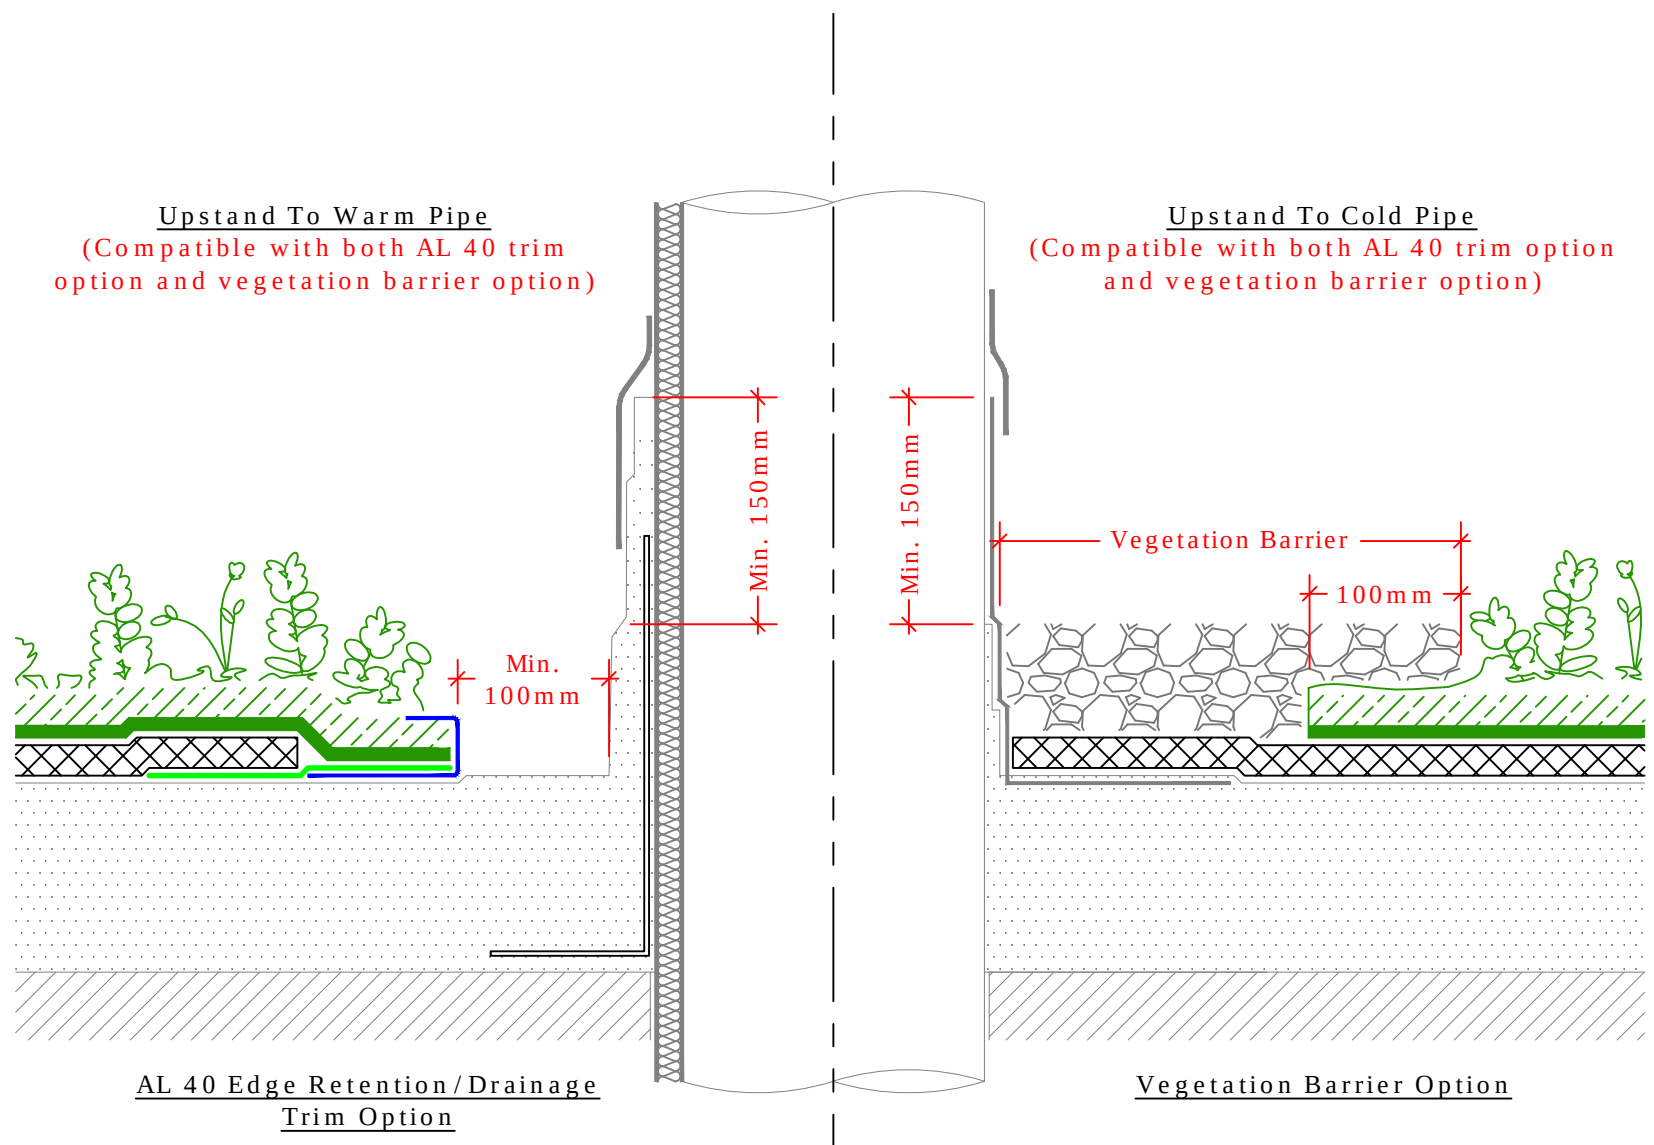


Uprand to Warm Pipe
(Compatible with both AL 40 trim option and vegetation barrier option)

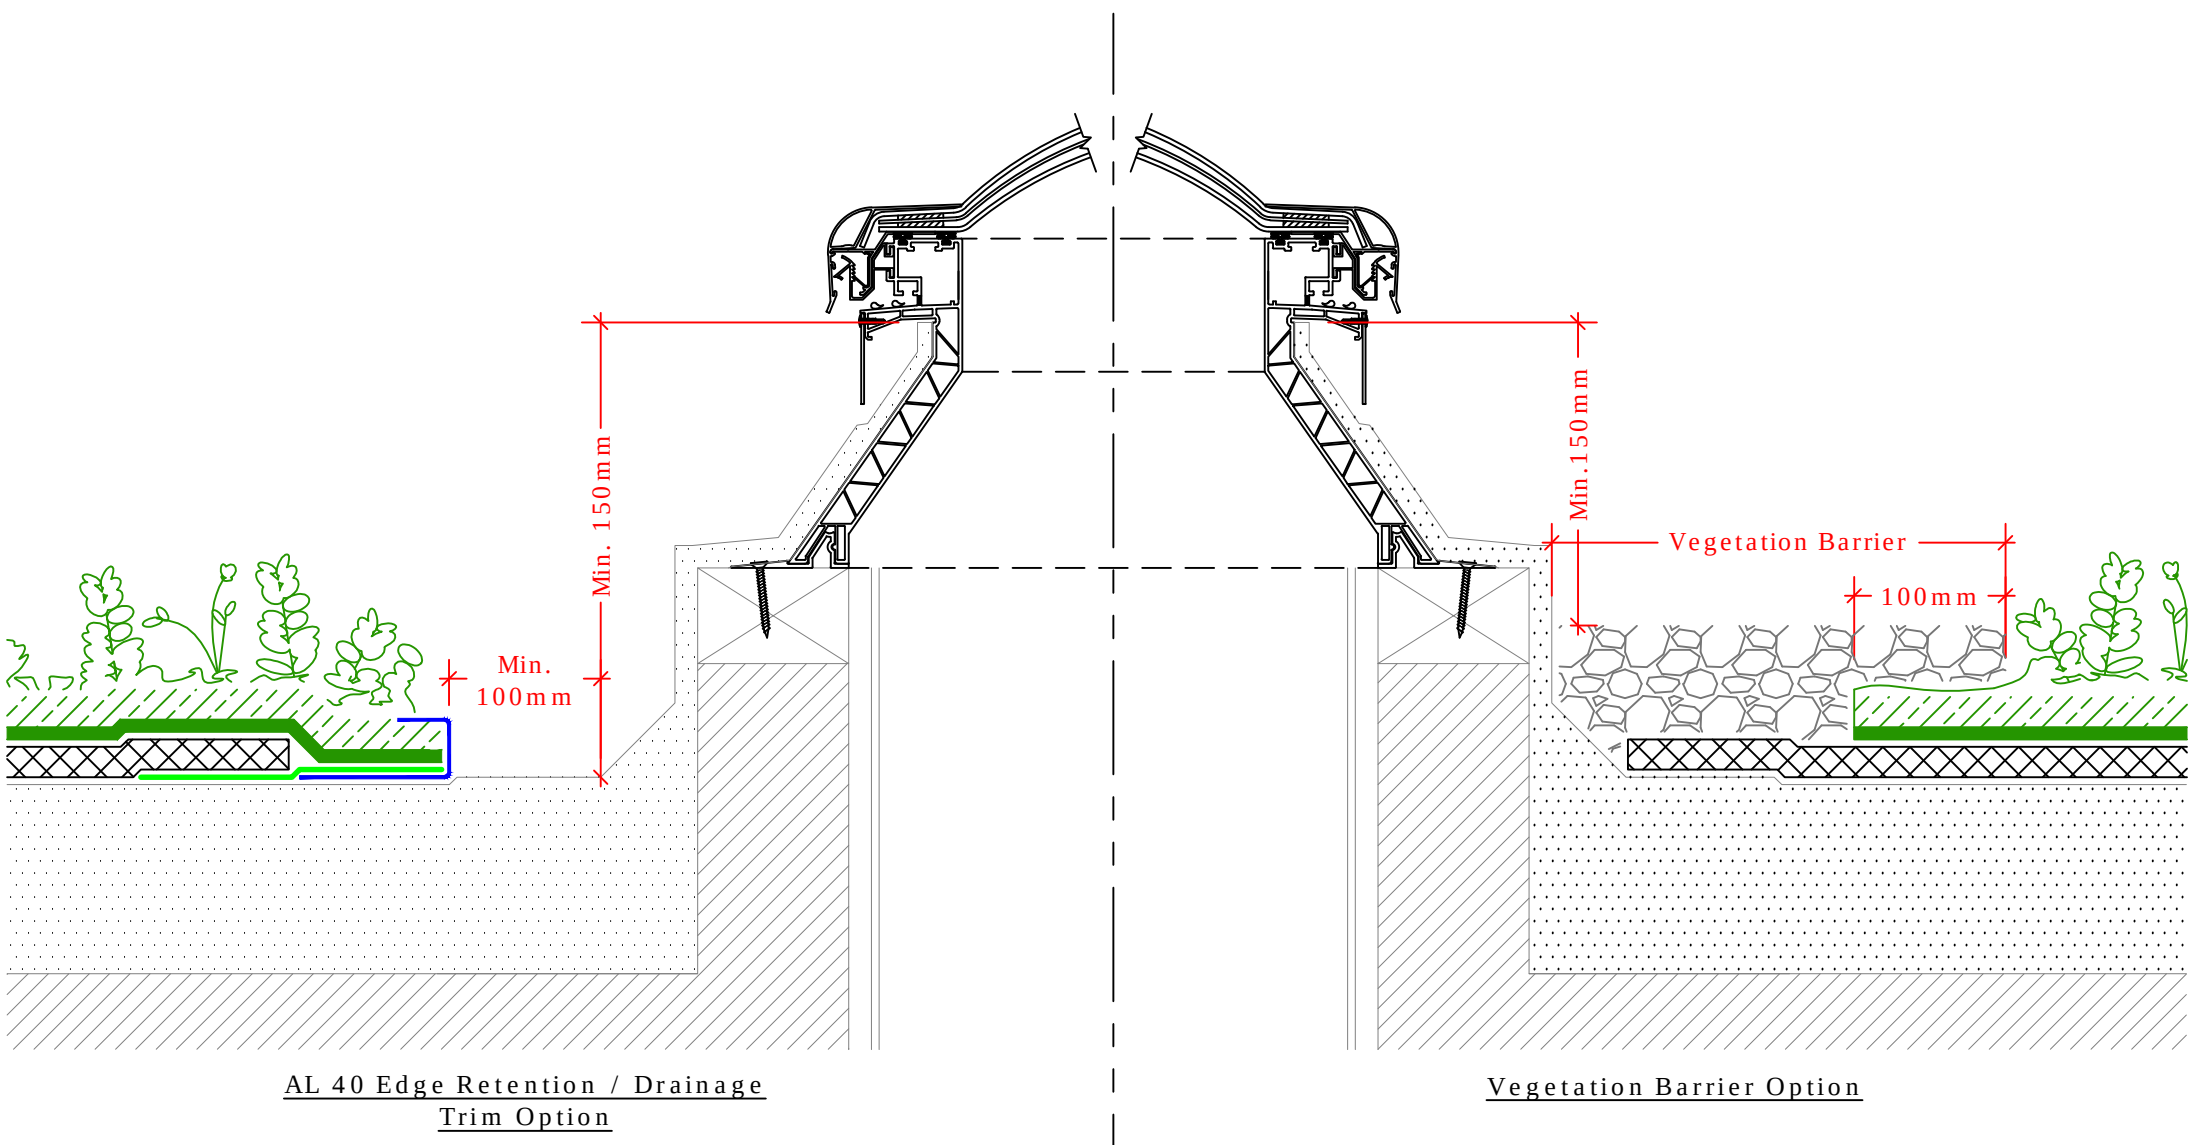

Uprand to Cold Pipe
(Compatible with both AL 40 trim option and vegetation barrier option)

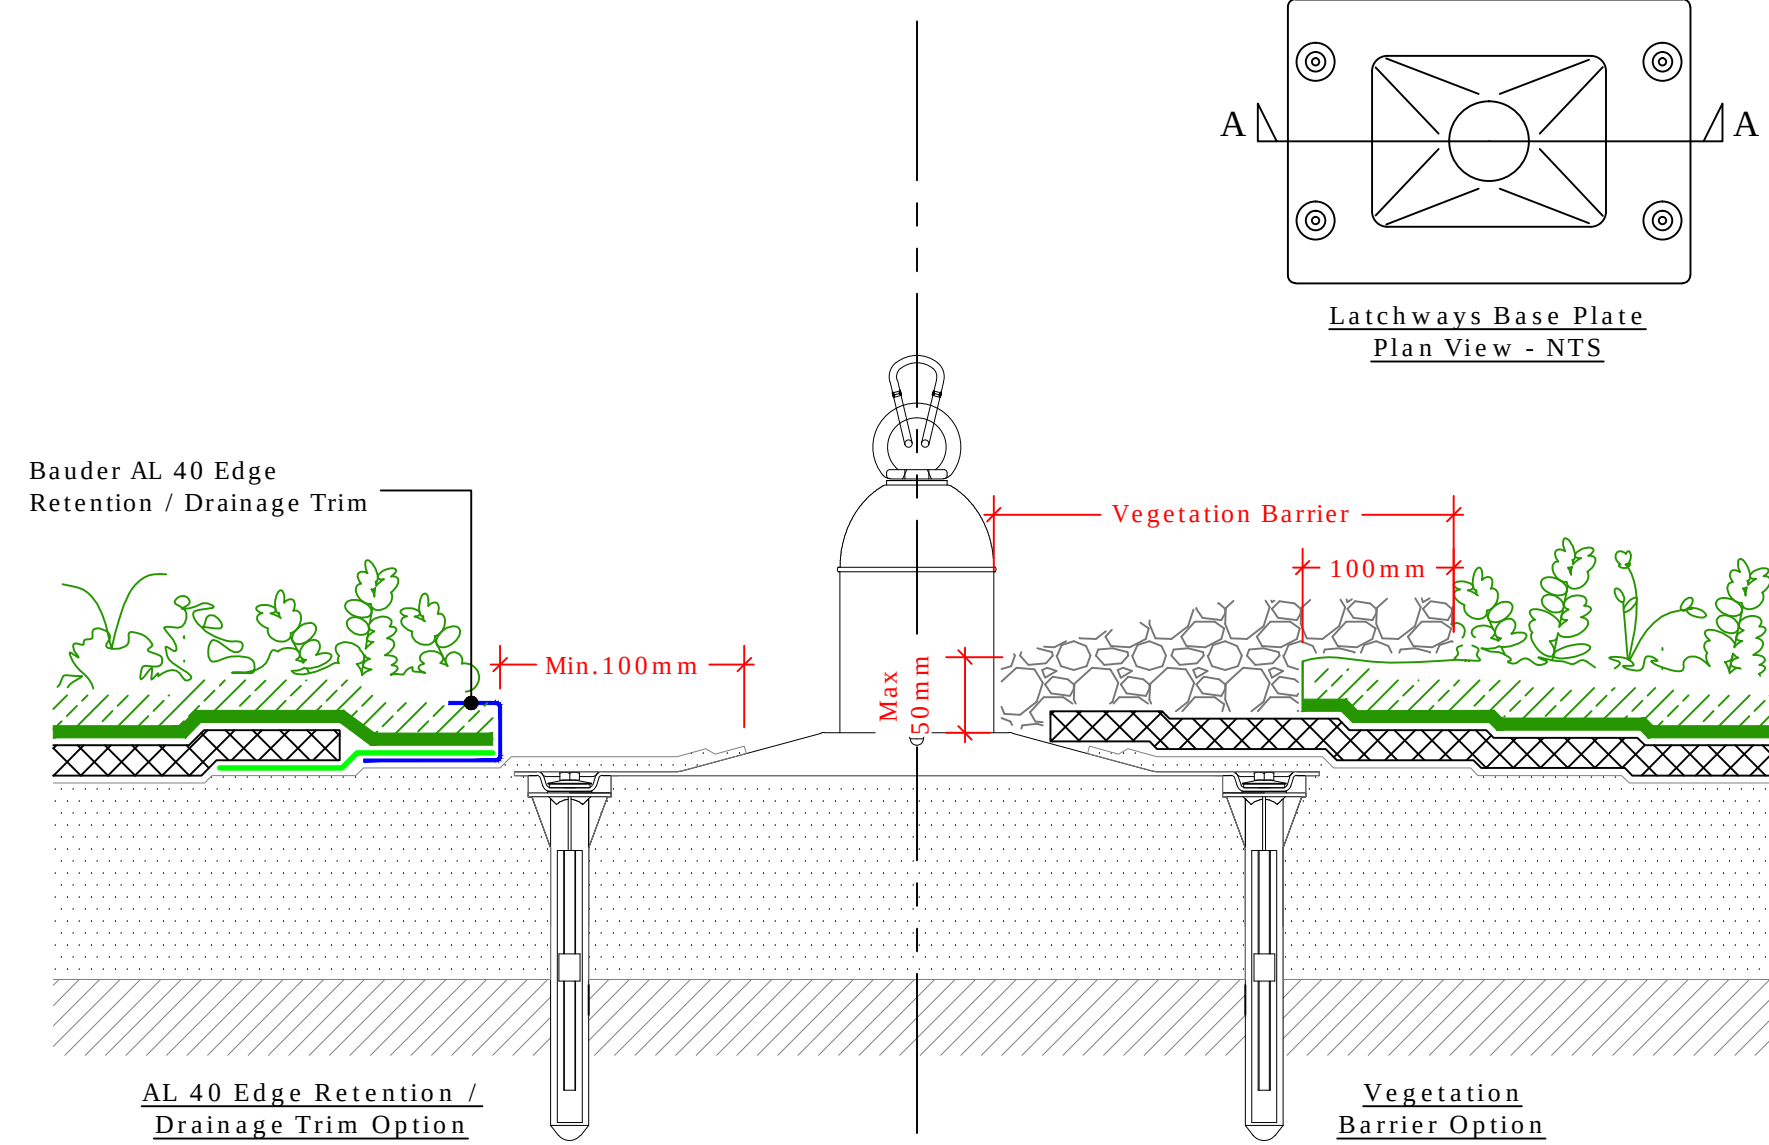

Latchways Constant Force Post
(Drg.No: D0901-00W_1-2Deg_009-Ext-XF301-SM_001)

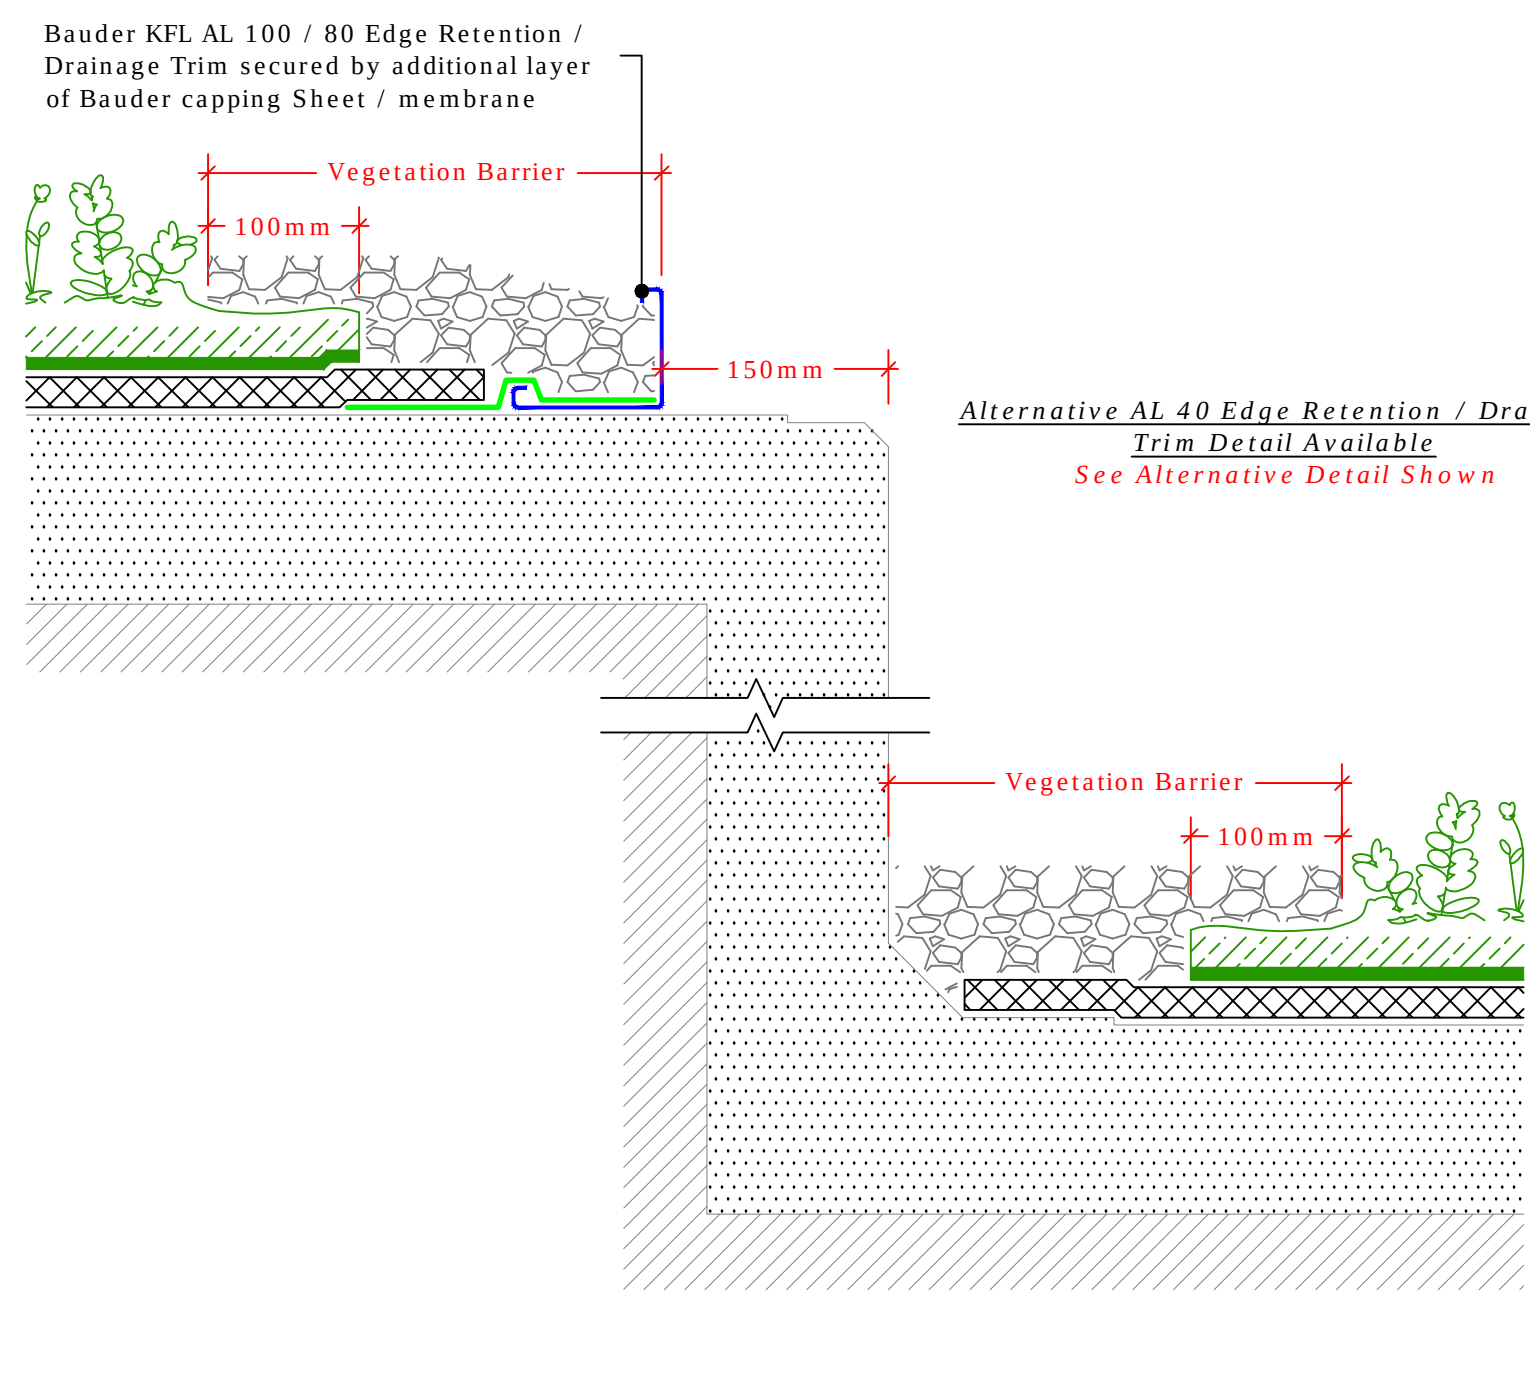

Change In Level
(Drg.No: D0901-00W_1-2Deg_210-Ext-XF301-SM_001)

Key

- Bauder XF301 SB Sedum Blanket 28mm
- Bauder SDF 28mm
- Additional Bauder Capping Sheet / Membrane To Secure The Metal Trim (Refer To Specification For Current Options)
- Bauder Waterproofing System. (Refer To Specific Bauder Waterproofing Details Drawings)
- Deck / Substrate
- Vegetation barrier Minimum 50mm Deep & 300mm Wide. Width Must Be Increased To At Least 500mm When Positioned Adjacent To Opening, Rooflights, Windows Or Door Openings. In Accordance With Both Euro Green And FIB Roof Codes.
- Bauder AL 40 Edge Retention / Drainage Trim

IMPORTANT NOTE:
This Drawing Shows Alternative Details. For The Correct Solution To Be Used, Refer To The Project Specific Specifications.

IMPORTANT NOTES:

- These details are suitable for use on the following Bauder Systems:
Bauder Total Green Roof System, Bauderflex Green Thermal and Thermoplastic
- This Drawing Shows Alternative Options. For The Correct Solution To Be Used, Refer To The Project Specific Specifications.
- Do not scale to alternative dimensions.
- All dimensions to be checked and verified on site prior to commencement of work.
- This drawing is to be read in conjunction with the specification and associated drawings.
- This detail is a guideline only, representing typical detailing conditions and illustrates the correct application of the above Bauder System. It may be necessary to modify this detail to suit specific project design constraints and conditions.
- Refer to the Bauder Specification for the product description and method of application. For clarity the method of attachment has not been shown.
- Provision should be made by the installer for mechanically fixing the top leading edge of all spread details in excess of 250mm in height using appropriate fasteners.

BAUDER

UK OFFICE
Bauder Limited
78 Lonsdale Road, Ipswich,
Suffolk IP1 0DN,
England
Tel: +44 (0)1473 257671
Fax: +44 (0)1473 238761
Email: technical@bauder.co.uk
bauder.co.uk

IRELAND OFFICE
Bauder Limited
O'Duffy Centre, Cross Lane,
Carrigrohane, Co. Monaghan,
Ireland
Tel: +353 (0)42 9682 333
Fax: +353 (0)42 9682 830
Email: technical@bauder.ie
bauder.ie

Change In Level
(Drg.No: D0901-00W_1-2Deg_210-Ext-XF301-SM_001)

Scale	Revision	By	Check	Date
1:5	01	D0901-00W_1-2Deg_210-Ext-XF301-SM_001	A	14.12.22
1:5	02			
1:5	03			
