


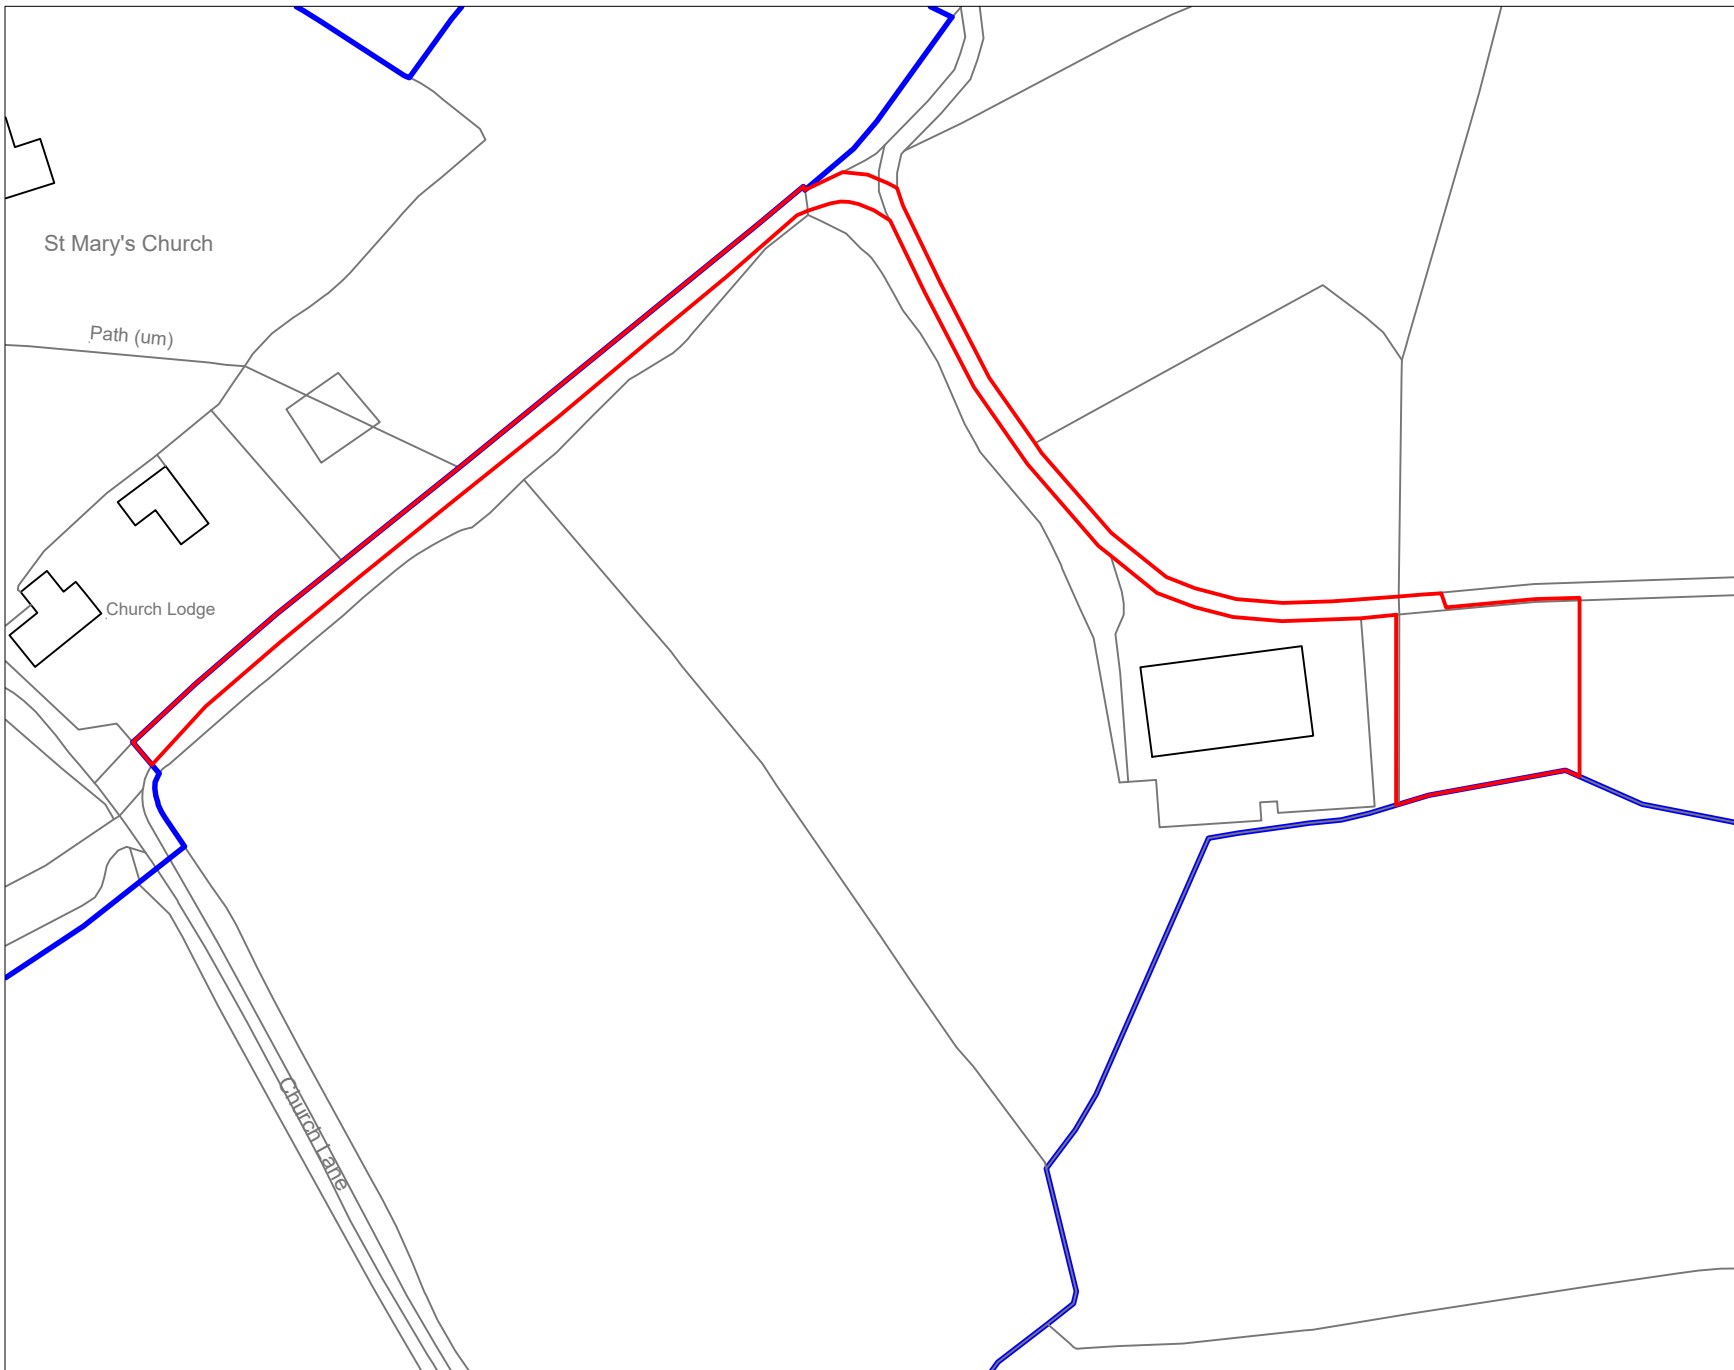

Rev.	Comment	Date
Drawing title		
LOCATION PLAN (2024)		
Contract		
LLANFAIR FARM, MARSHFIELD, CF3		
Reading Agricultural Consultants Ltd Gate House Beechwood Court Long Toll Woodcote RG8 0RR 01491 684233 www.reading-ag.com		
 READING AGRICULTURAL CONSULTANTS		
Ref. RAC/9643/1	Rev. 07/2024	
Drawn by AGM/HTD	Checked by IDW	
Scales 1:1,250@A4	Date 07/2024	

Plan reproduced from Ordnance Survey map with the permission
of the Controller of Her Majesty's Stationery Office. Crown Copyright Reserved.
Ordnance Survey Copyright Licence Number: 100005584

1:1,250

