


Development	Great Milton Park		
Location	Llanwern		
Marketing Name			
Drawing Title	Location Plan		
Drawing No.	LP01		
Revision	#	Scale @ A3	1:1250
Drawn By	MS	Date Started	06.05.25
Checked by			

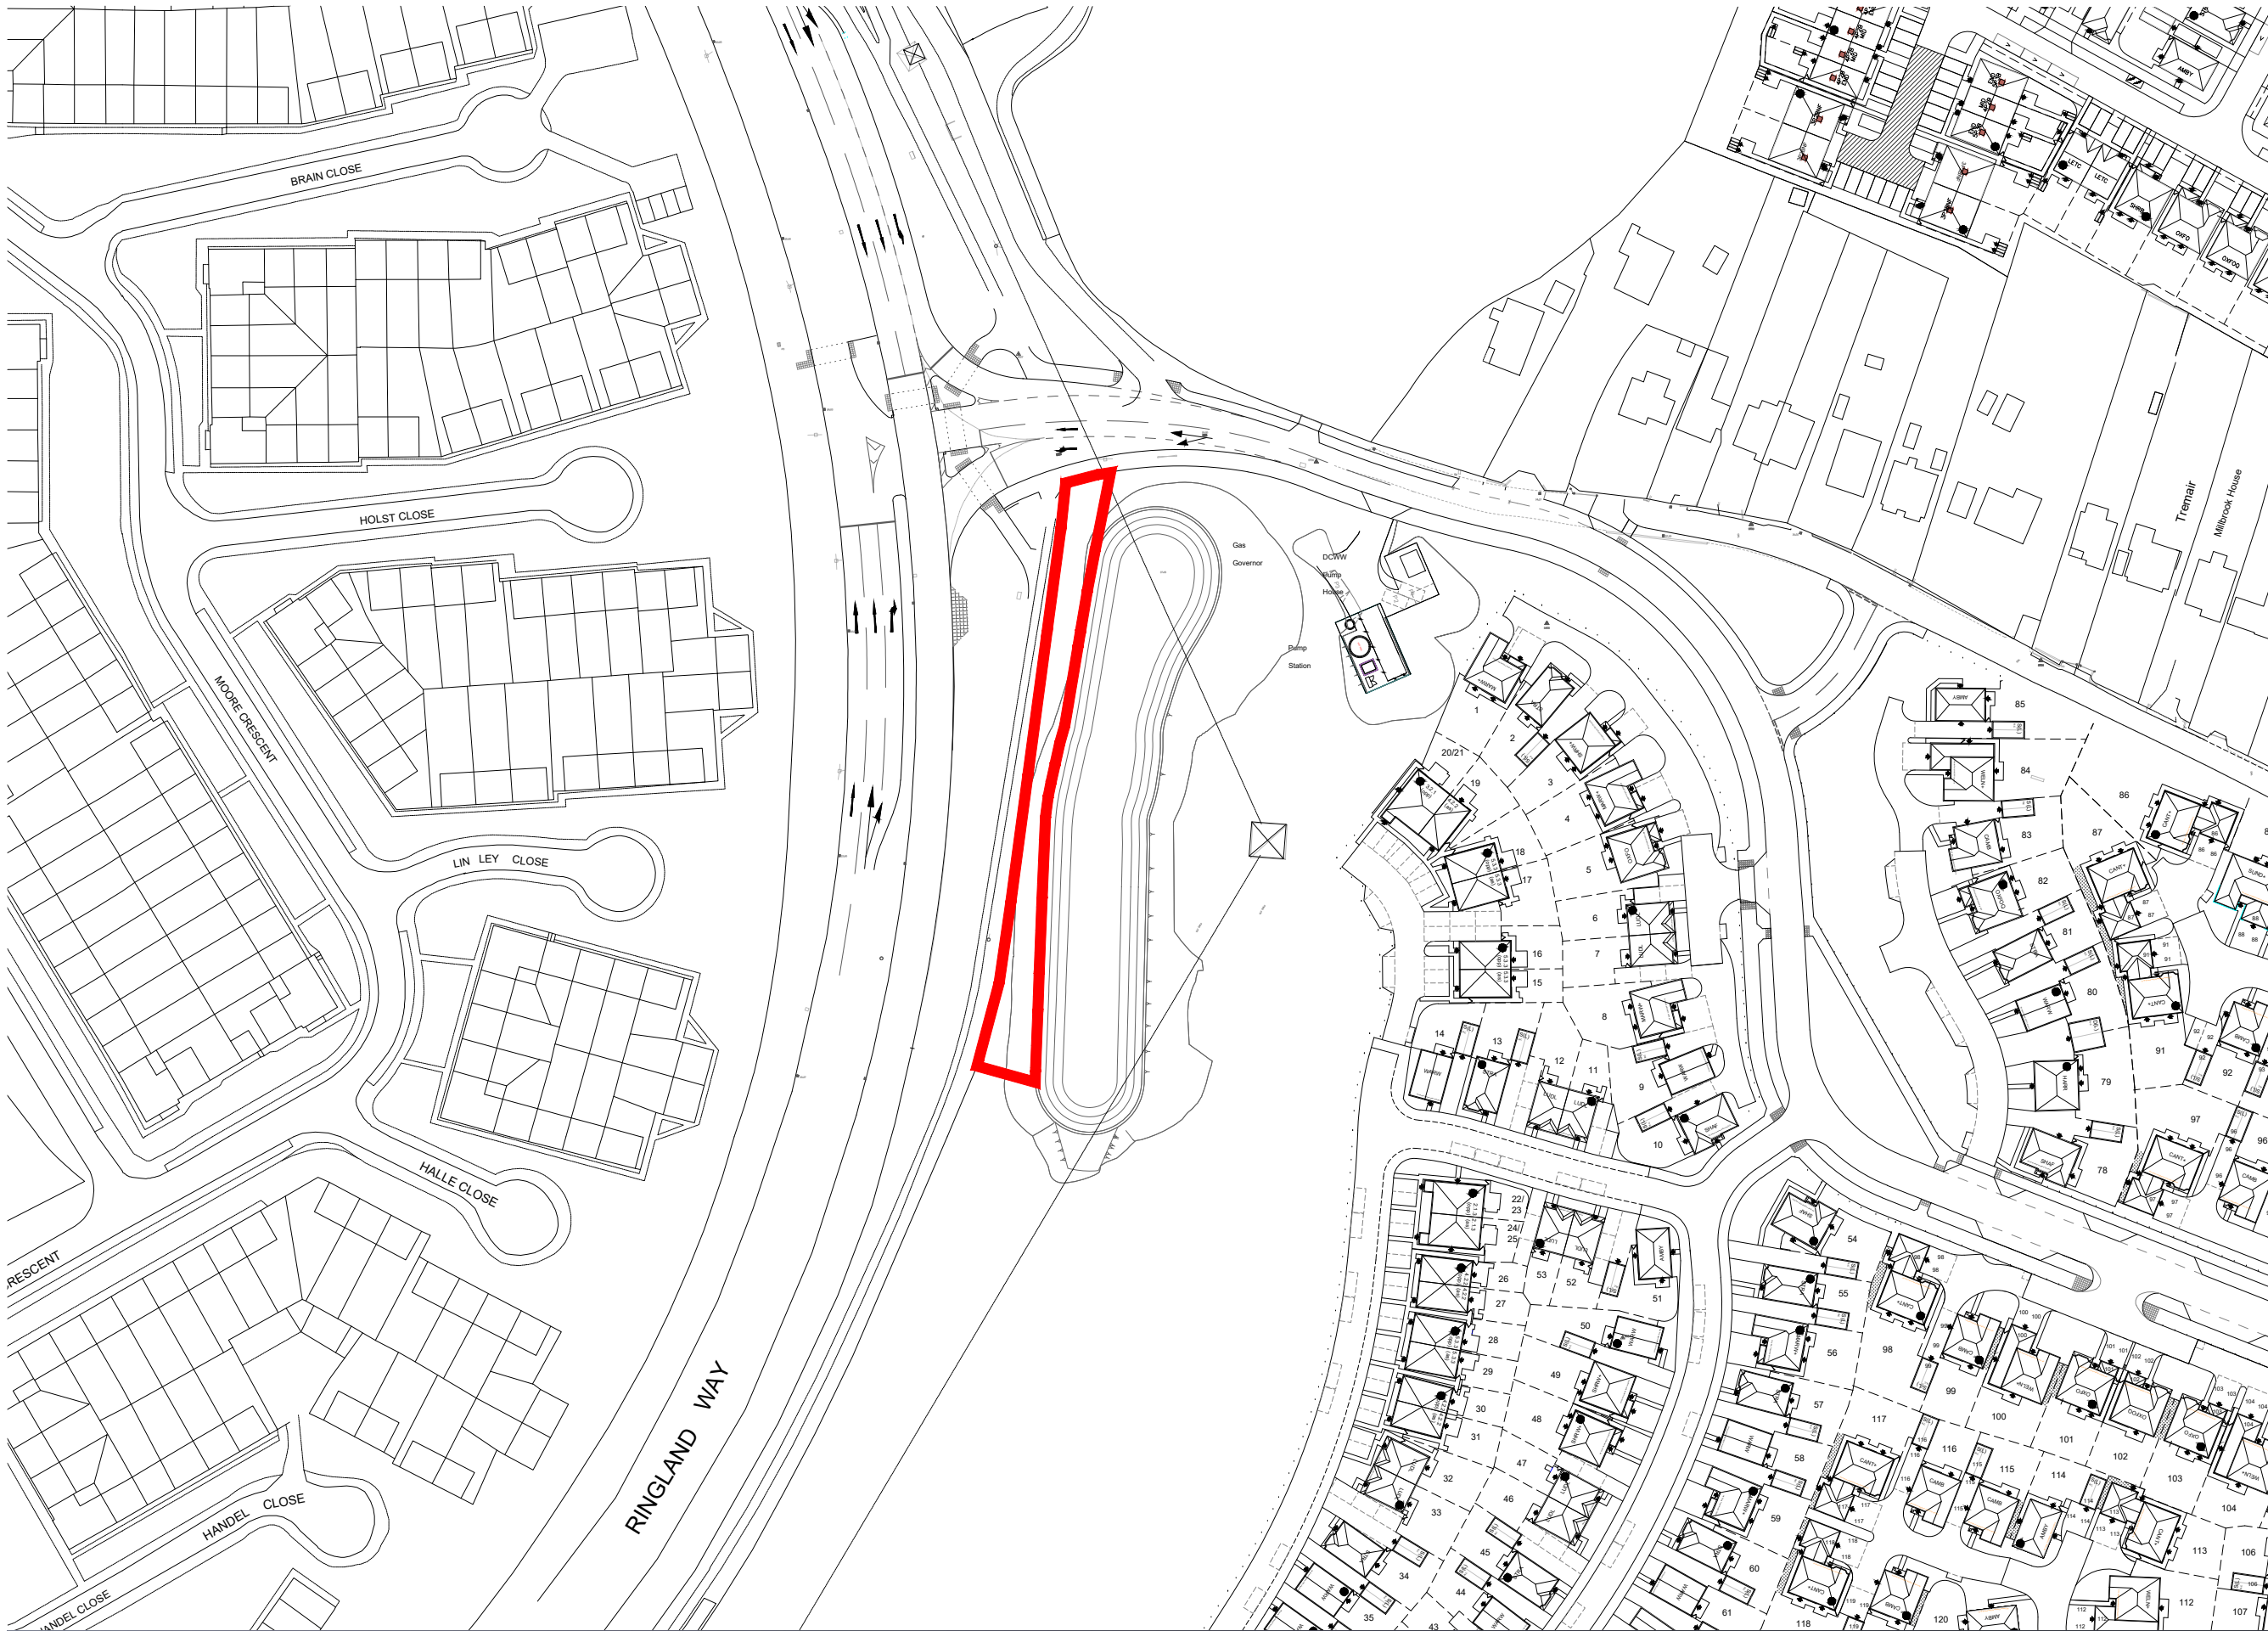