


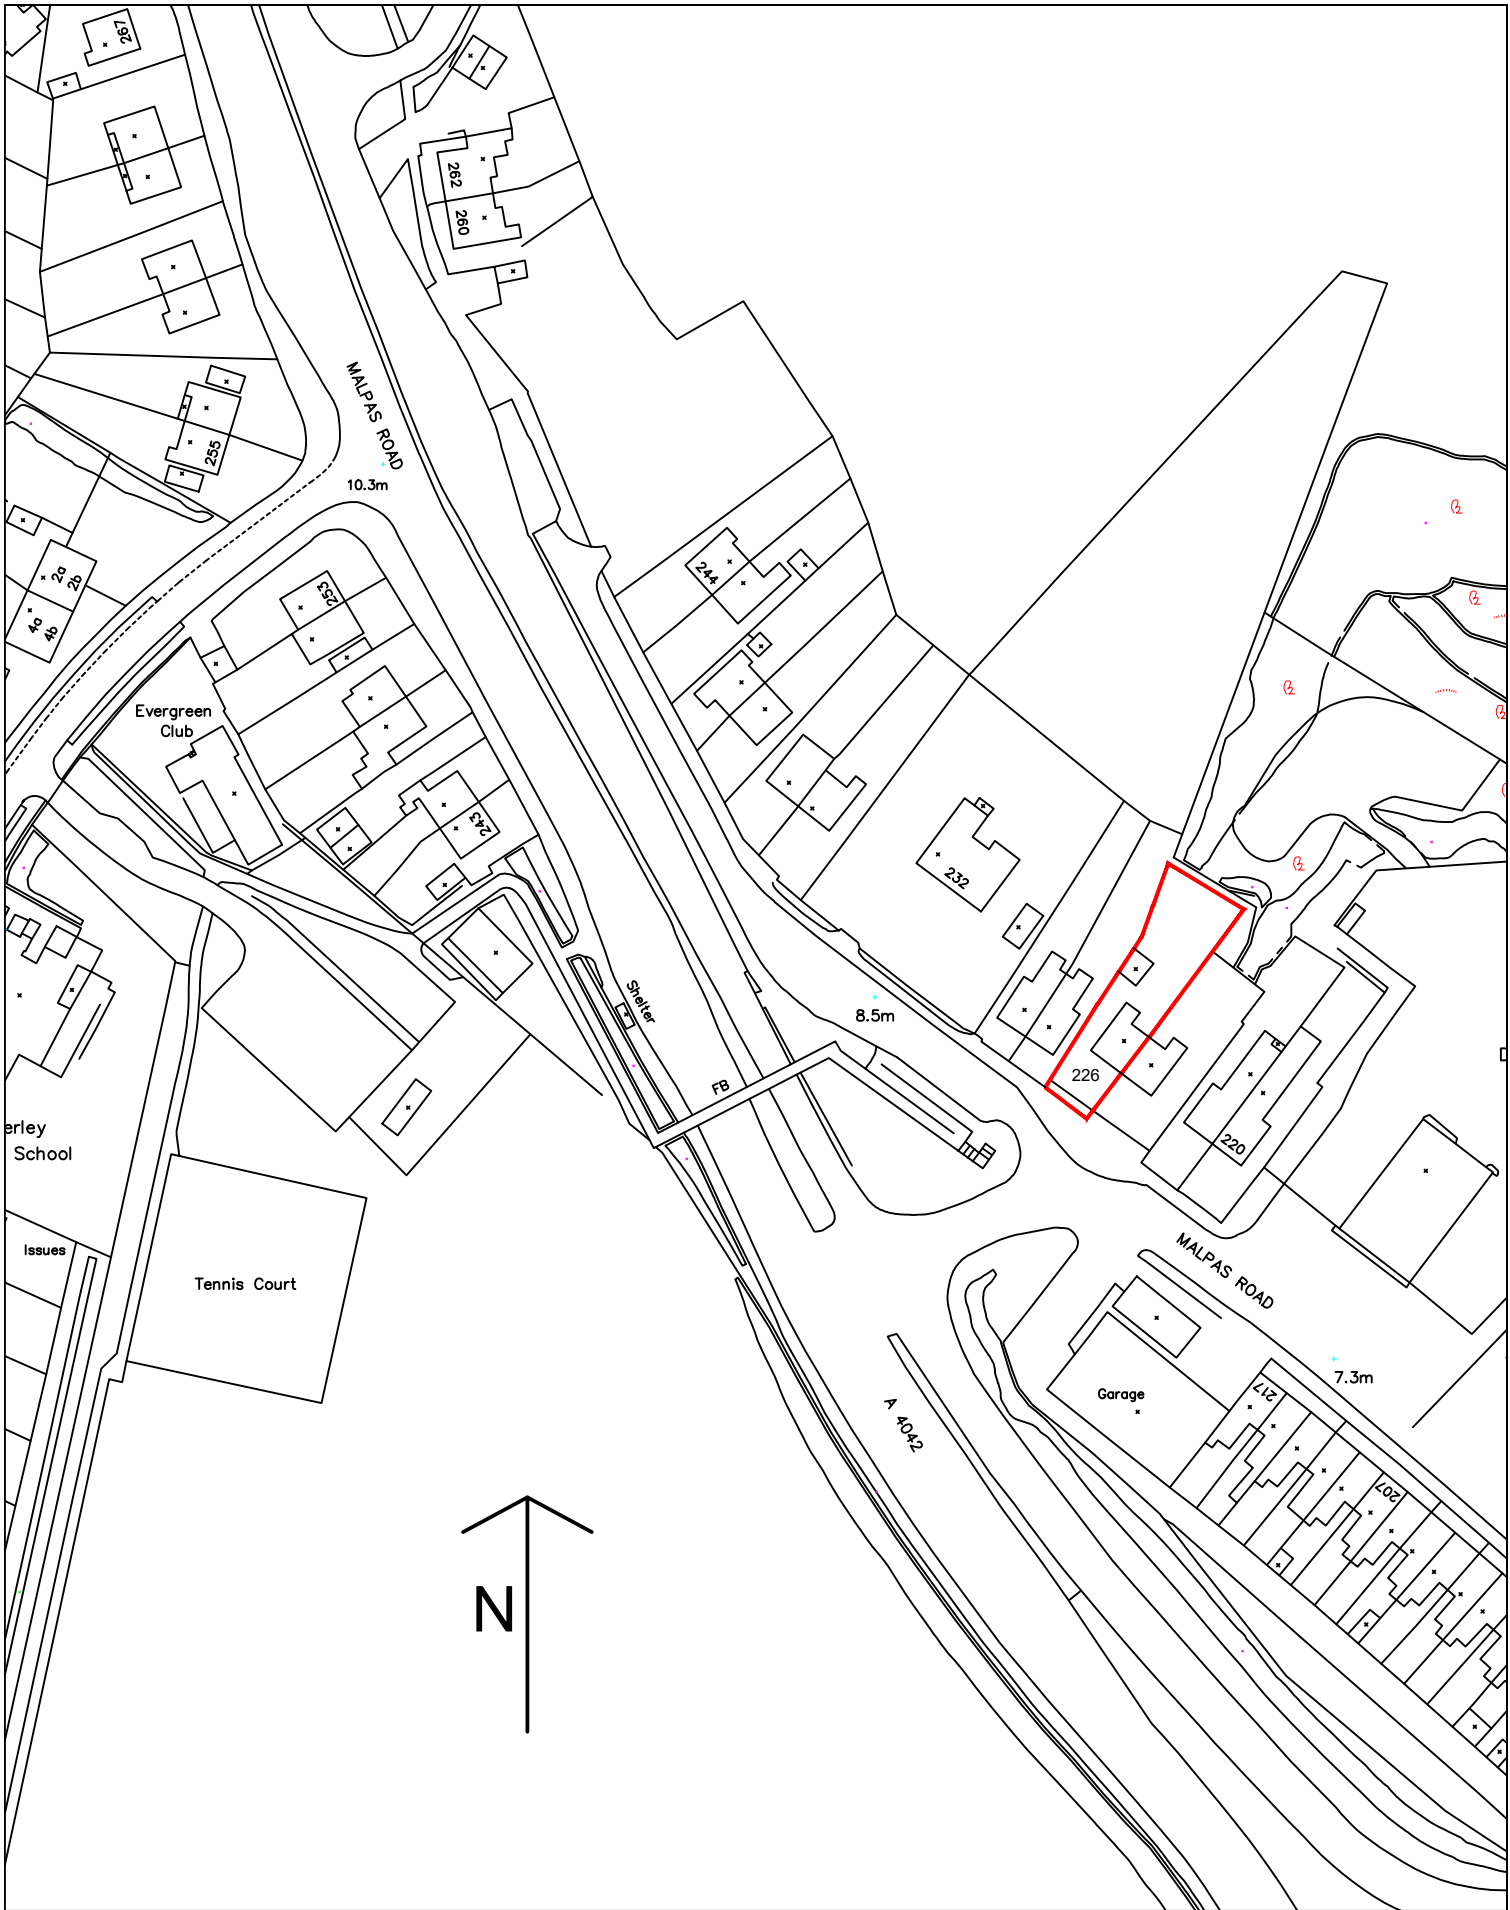

DRAWING REFERENCE

LOCATION PLAN

SITE ADDRESS

SINGLE STOREY REAR EXTENSION TO 226
MAPLAS ROAD, NEWPORT, NP20 5PP

DRAWN BY

DJLH

DATE

AUG 2025

CH'D BY

DATE

STATUS

PLANNING

SCALE

1:1250 (A4)

DRAWING No.

25-2354-DWG-01

Keystone House
201 Risca Road
Newport
South Wales
NP20 3PQ
T 01633 378059
M 07947836245
www.keystone.co.uk

Keystone
Structural Engineering
Email dudley@keystone.co.uk