


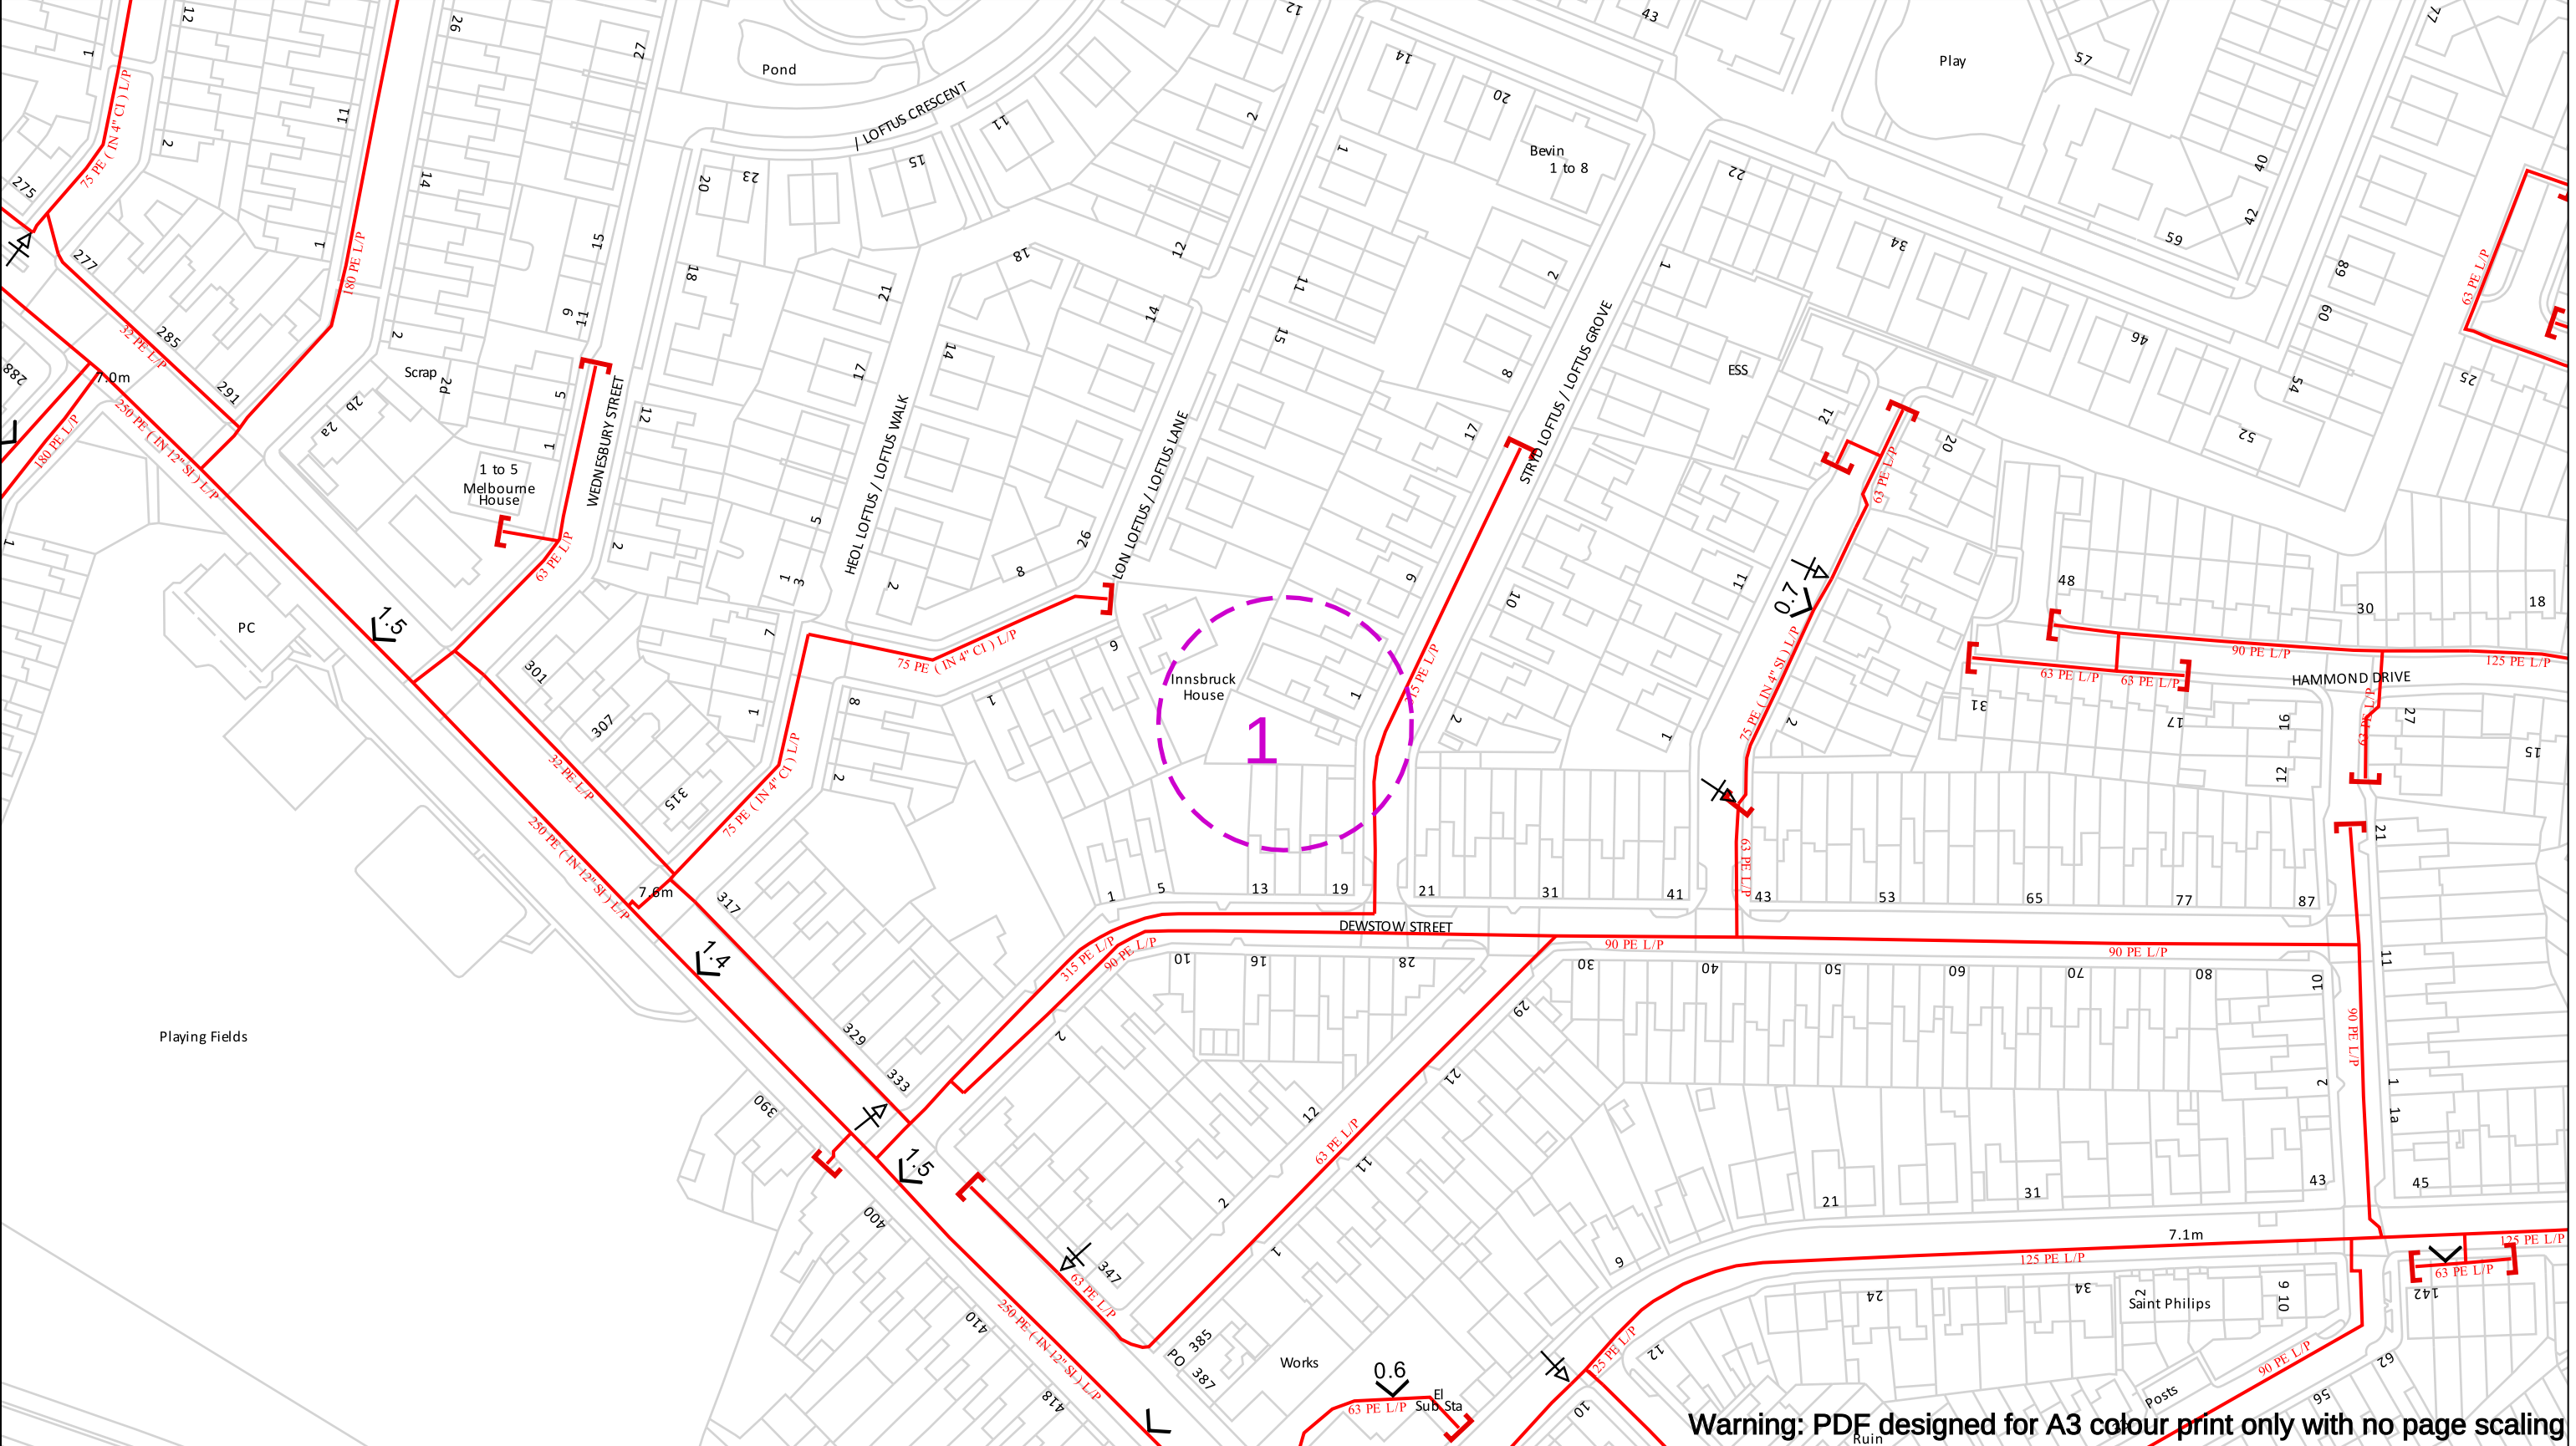

Warning: PDF designed for A3 colour print only with no page scaling

Contact Us
Mapping Enquiries: 02920 278 912
General Enquiries: 0800 912 2999

Date Requested: 10/09/2026
Job Reference: 42942513
Site Location: 332642 187644

Requested by:
Mr Geraint Roberts
Your Scheme/Reference: 26/0597

Scale: 1:1250 (When plotted at A3)

- IMPORTANT NOTICES
- This information is given as a guide only and its accuracy cannot be guaranteed
 - The plan only shows those pipes owned by Wales & West Utilities (WWU) as its role as a licensed Gas Transporter
 - Service pipes, valves, syphons, stub connections etc. may not be shown but their presence should be anticipated
 - You must use safe digging practices in accordance with HS(G)47 to establish the actual position of mains, services and other apparatus before any mechanical excavation is used
 - It is your responsibility to ensure this information is provided to all persons working near our plant
 - If in doubt call the WWU dig team on 02920 278912

In case of an emergency call 0800 111 999

100m

Dig Sites

Area:	Line:
	Low Pressure (LP) 21mbar – 75mbar
	Medium Pressure (MP) 350mbar – 2bar
	Intermediate Pressure (IP) 2bar – 7bar
	High Pressure (HP) >7bar

Line/Fire Valve
Governor Station
Change of Diameter
End Cap
Depth of cover

WALES & WEST UTILITIES

Smell gas?
Call the Gas Emergency Service on 0800 111 999.

Dial before you dig
We need 10 days' notice

Investigate
Before you dig, make sure you know what's below.

Go ahead
Done your research? Now you can dig safely.