



177a, 177, 177b Caerleon road

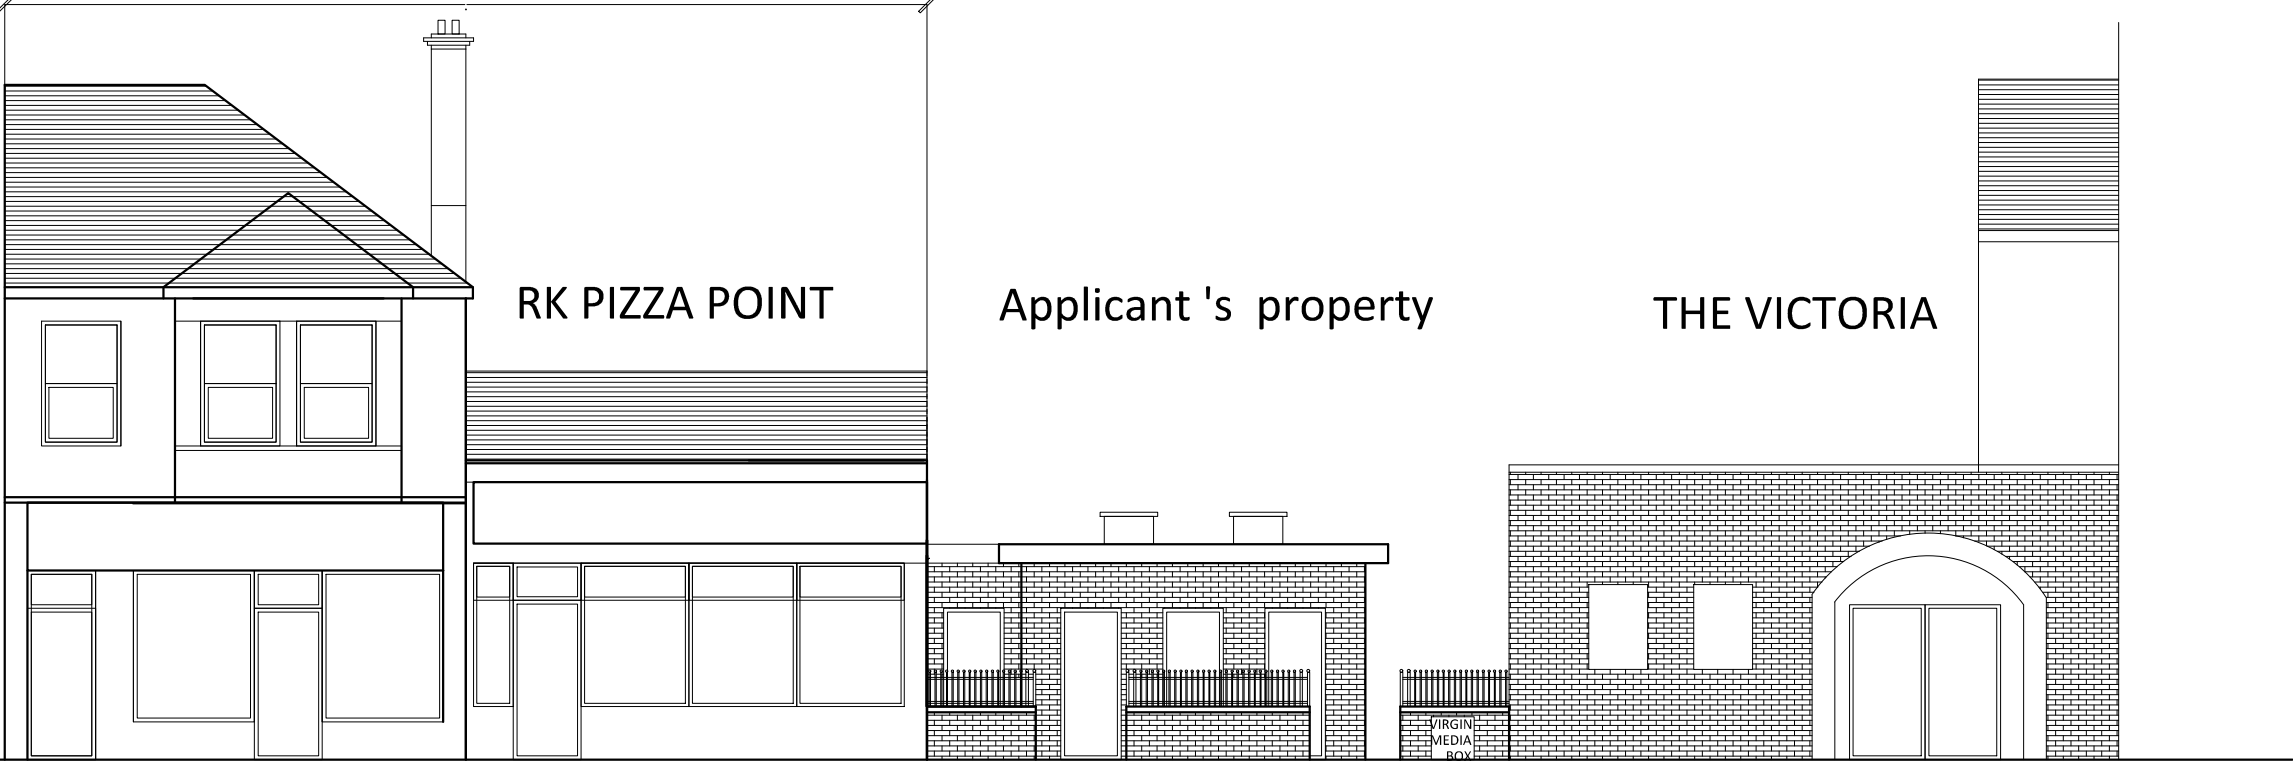

177 A 177 177 B

EXISTING STREET ELEVATION

177a, 177, 177b Caerleon road

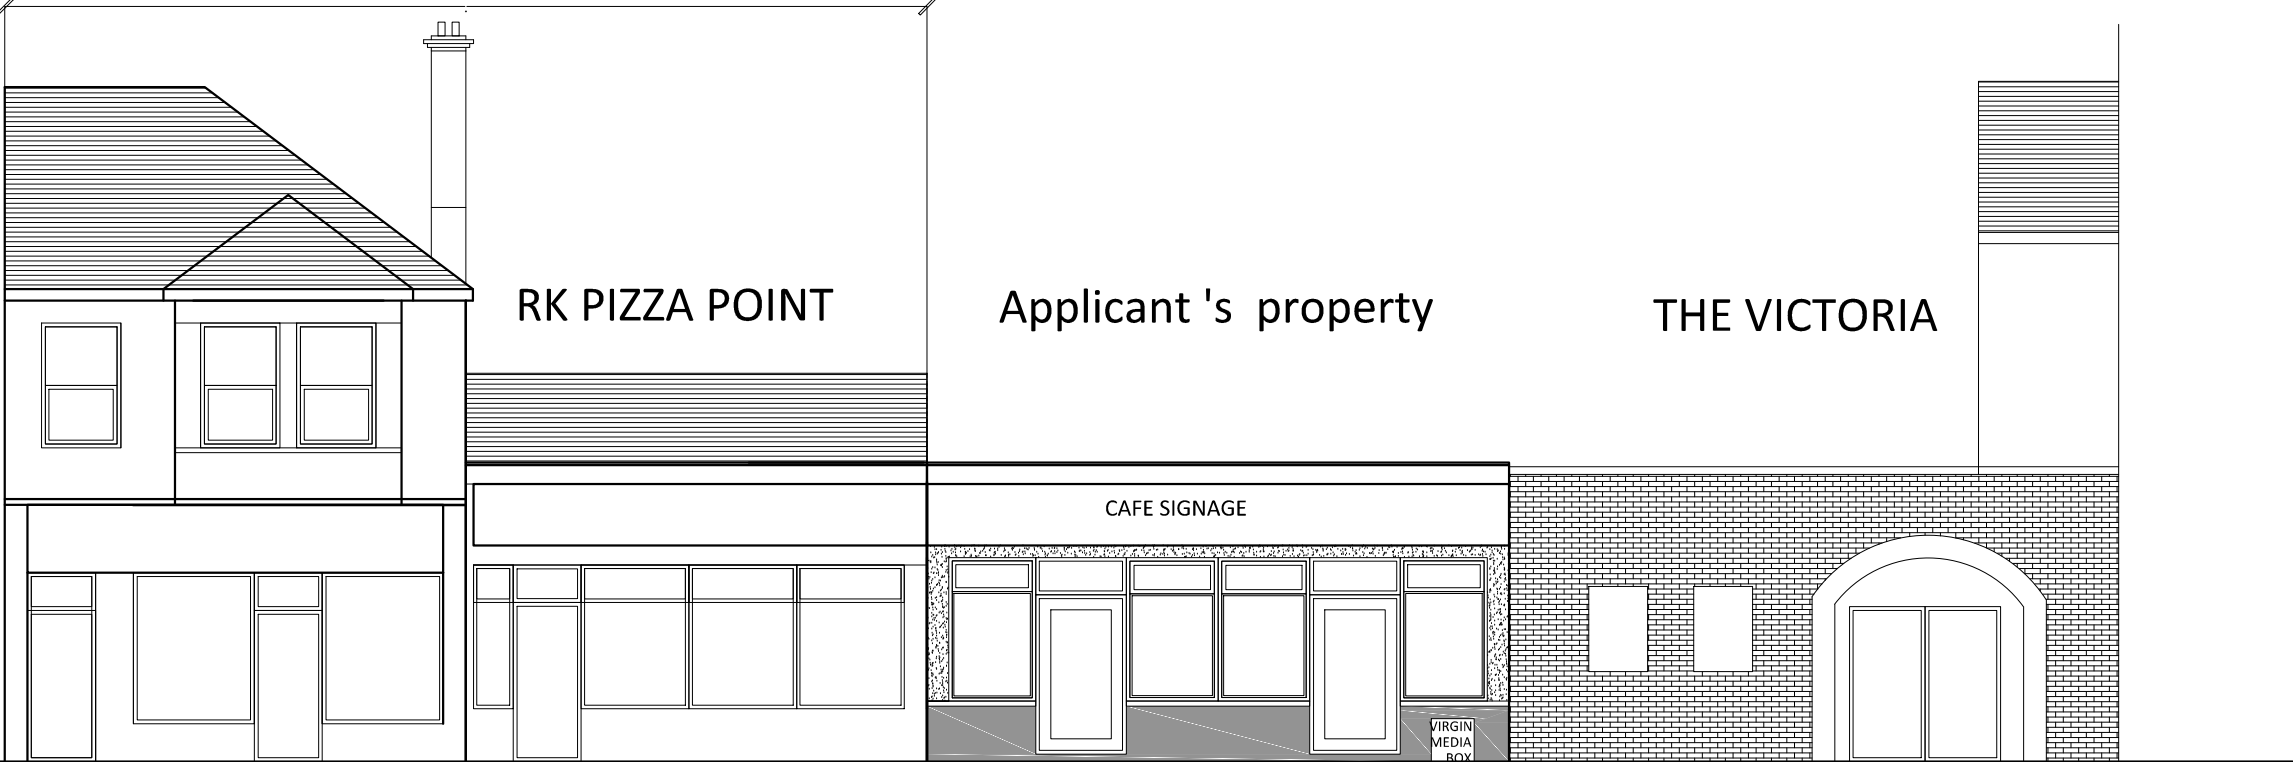

177 A 177 177 B

PROPOSED STREET ELEVATION



Client name:	
Mrs Zena Al- Ibrahim	
Address:	
FORMER PUBLIC CONVENIENCE, CAERLEON ROAD, NEWPORT ,NP19 7FX	
Drawing name:	
PLANNING DRAWINGS	
Scale:	Date drawn:
1:100 @ A3	SEP. 2025
Drawing number:	
104	
Note: All dimensions are in mm unless stated otherwise	