


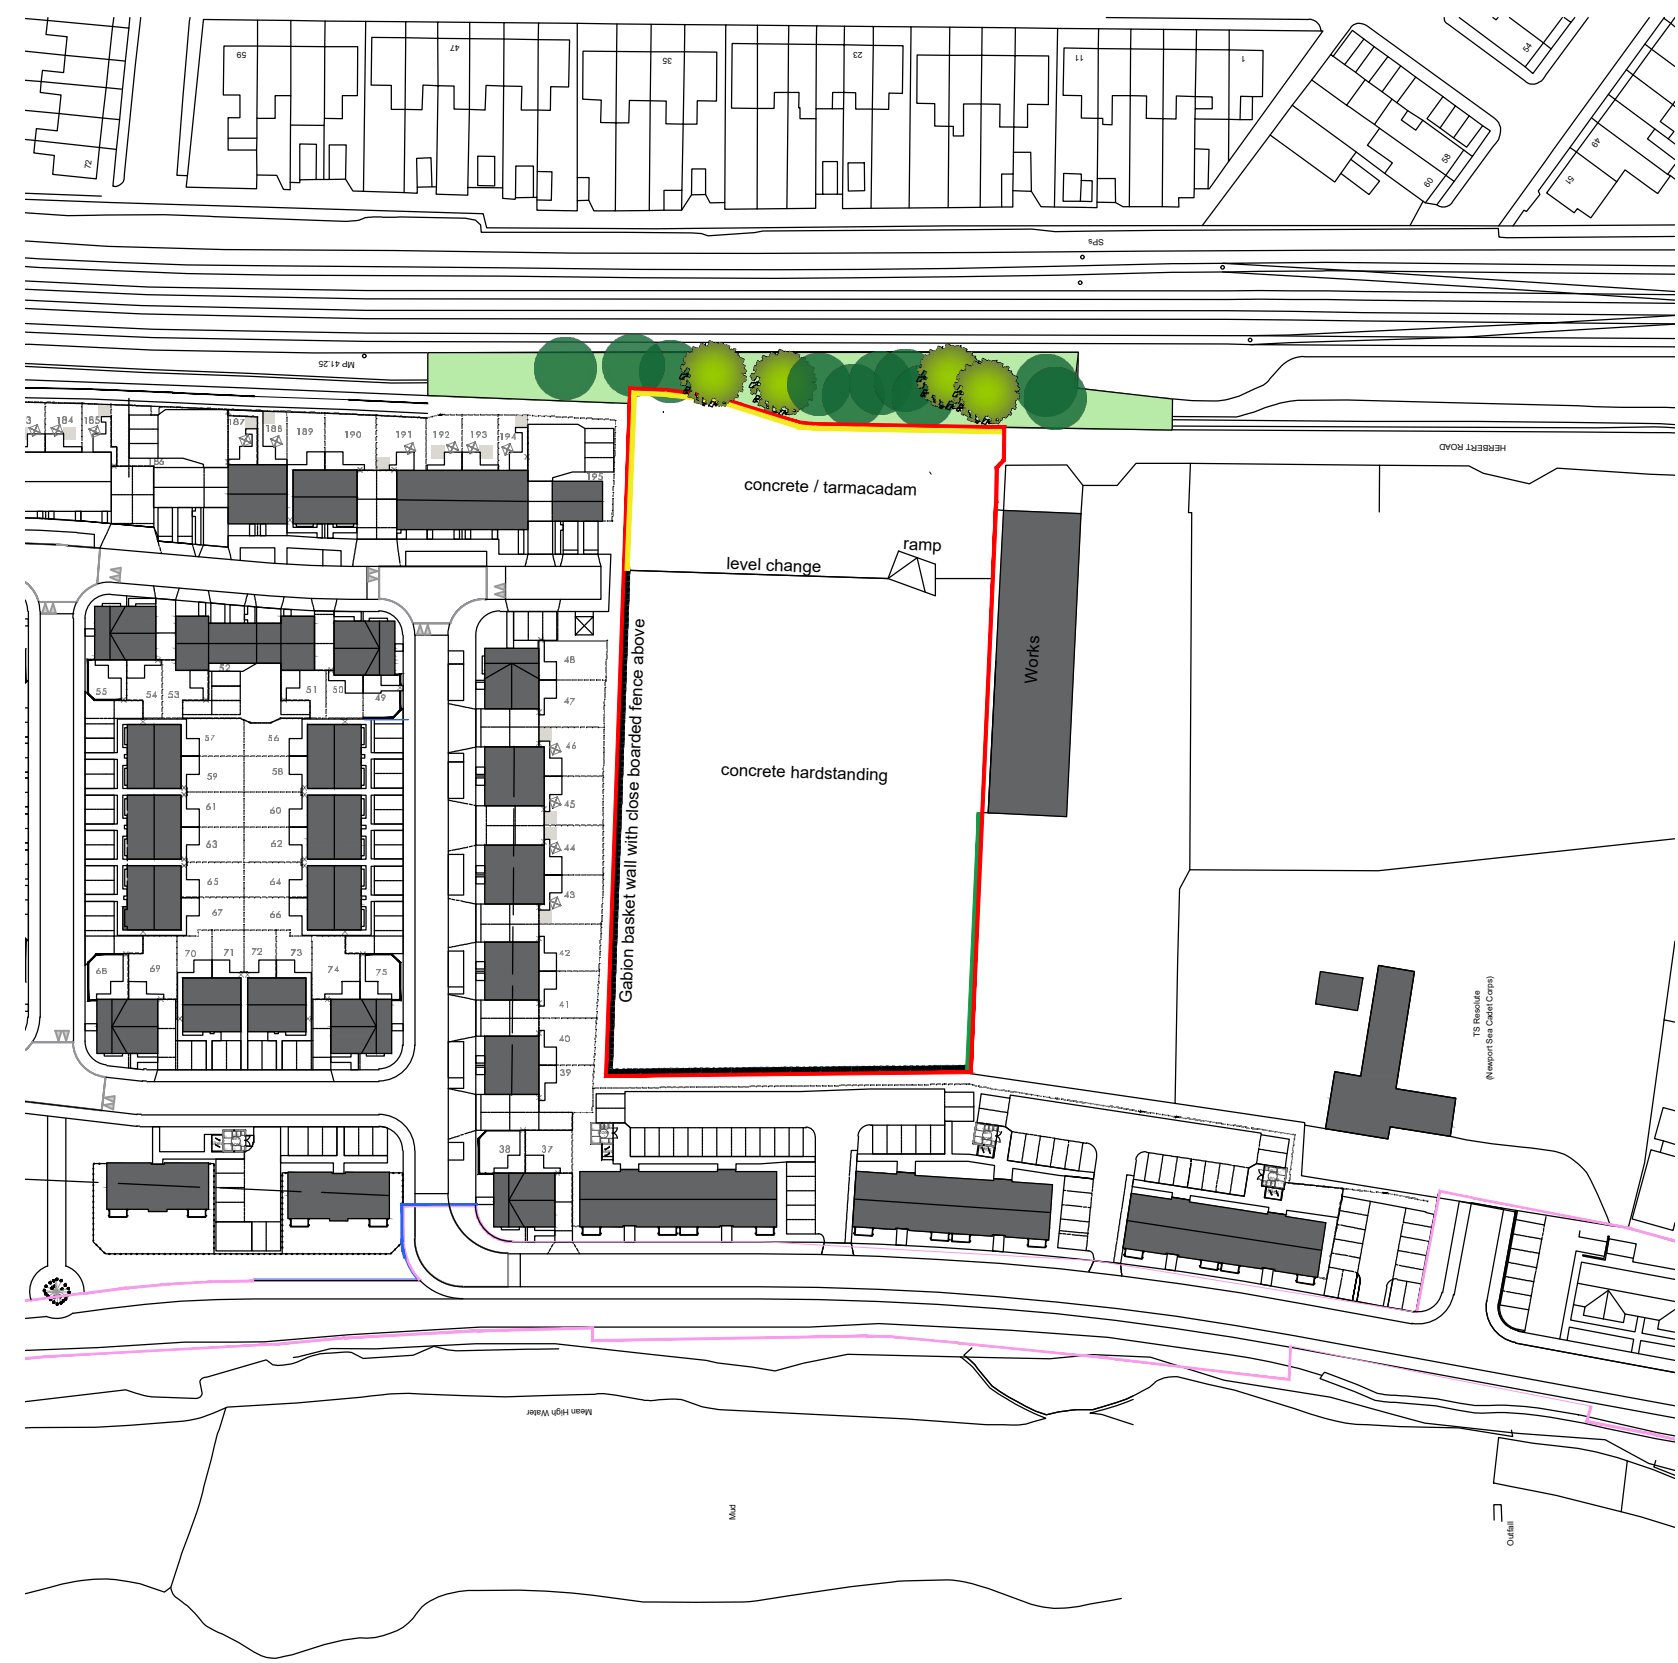


EXISTING SITE LOCATION PLAN
SCALE: 1:500

Scale 1:500
0 10 20 50



EXISTING SITE LOCATION PLAN
SCALE: 1:1250

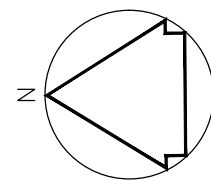

- 1 Existing Concrete yard / storage compound
- 2 Existing concrete / tarmacadam yard
- 3 Existing buildings industrial
- 4 Existing tarmacadam roadways / Gate
- 5 Existing Galion basket timber fence line to perimeter of site
- 6 Existing galvanised steel palisade fencing
- 7 Existing Railway banking / vegetation
- 8 Existing close boarded timber fence 2.0m high

REV:	DESCRIPTION:	BY:	DATE:
	STATUS: Planning Application		



Hafod Design Ltd
07830 294758
craig@hafoddesign.co.uk
www.hafoddesign.co.uk

CLIENT:

LOCKSPOT SELF STORAGE
Unit 1 LLANELLI GATE BUSINESS PARK
DAFEN
LLANELLI



SITE:

Herbert Road
Newport

TITLE:

EXISTING SITE LOCATION PLAN

SCALE AT A1: 1:1250 / 1:500	DATE: 17.09.26	DRAWN: CW	CHECKED: CW
PROJECT NO: haf_191	DRAWING NO: 191_SP01	REVISION: -	