



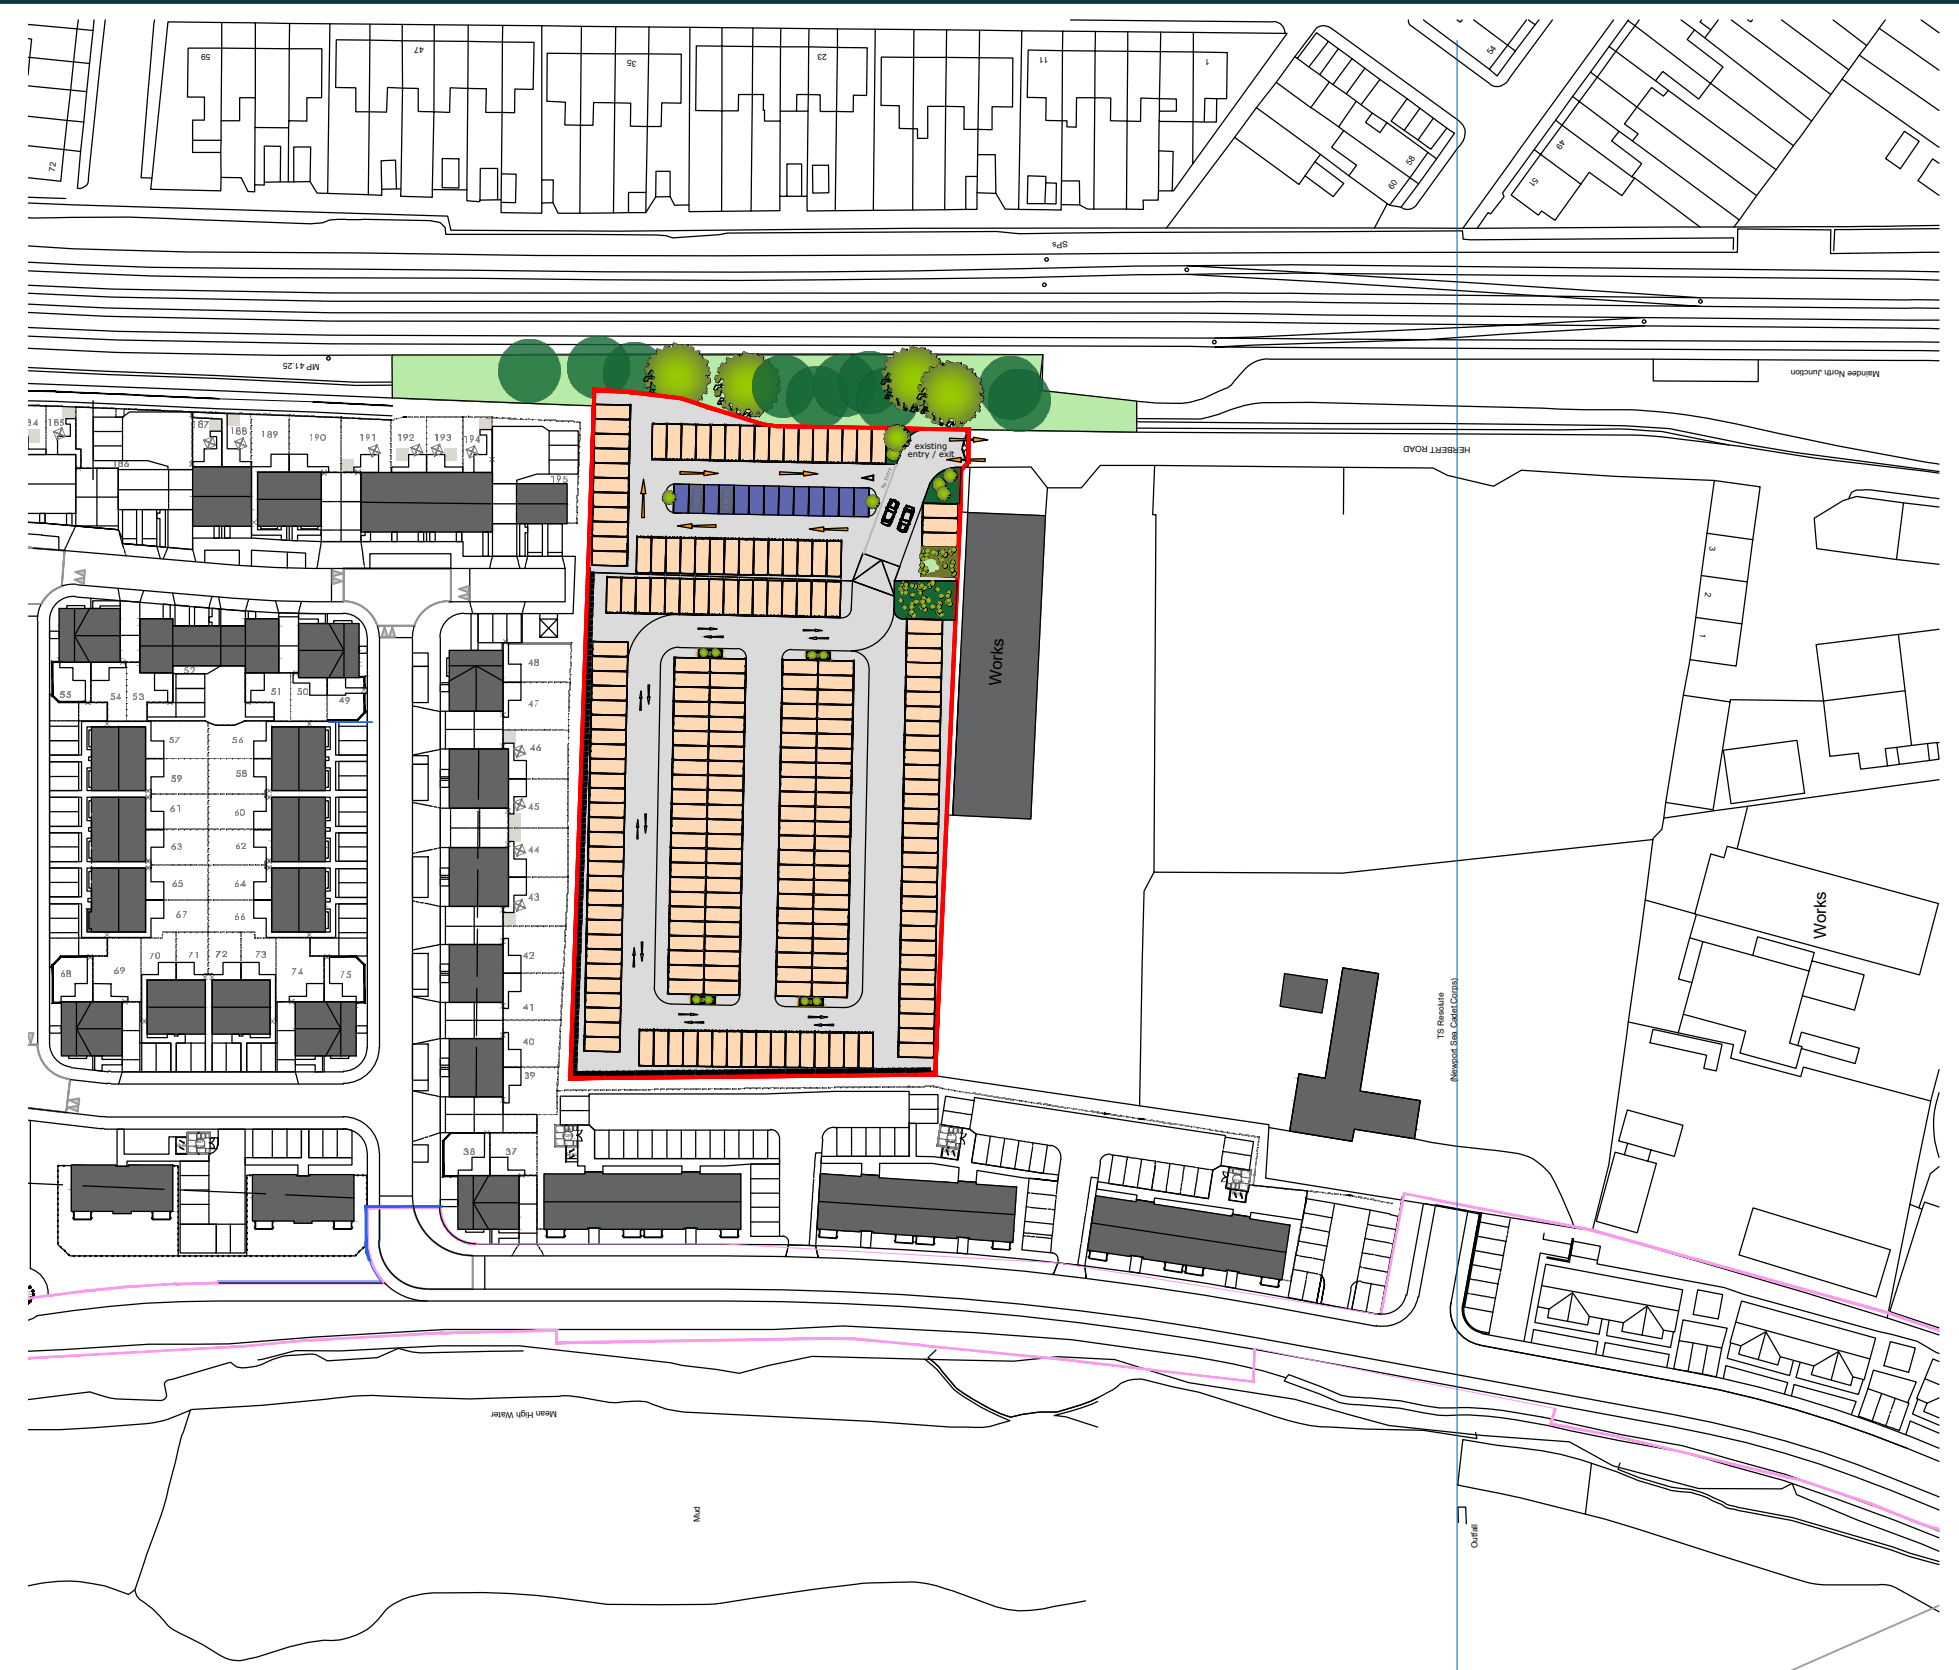

PROPOSED SITE LOCATION PLAN
SCALE: 1:1250

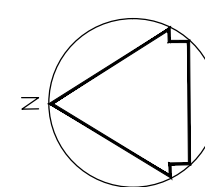

- 1 Proposed Container storage layout
- 1A Existing secure fencing and gates to be retained to perimeter of site
- 2 Existing access controlled Site Entrance to be retained
- 3 Existing buildings - industrial
- 4 Proposed customer parking area
- 5 Existing concrete / tarmac surfaces to remain
- 6 Supplementary green wedge / shrub borders on entrance.
- 7 Green Roof to be installed to 2no shipping containers to aid biodiversity and enhance
- 8 Raised bed planters - Constructed from treated railway sleepers.

REV:	DESCRIPTION:	BY:	DATE:
	STATUS: planning application		



Hafod Design Ltd
07830 294758
craig@hafoddesign.co.uk
www.hafoddesign.co.uk

CLIENT:

LOCKSPOT SELF STORAGE
Unit 1 LLANELLI GATE BUSINESS PARK
DAFEN
LLANELLI



SITE:		TITLE:	
Herbert Road Newport		PROPOSED SITE LOCATION PLAN	
SCALE AT A1: 1:1250 / 1:250	DATE: 17.09.26	DRAWN: CW	CHECKED: CW
PROJECT NO: haf_191	DRAWING NO: 191_SP02	REVISION: -	