


2 Site Plan as Existing
1 : 200

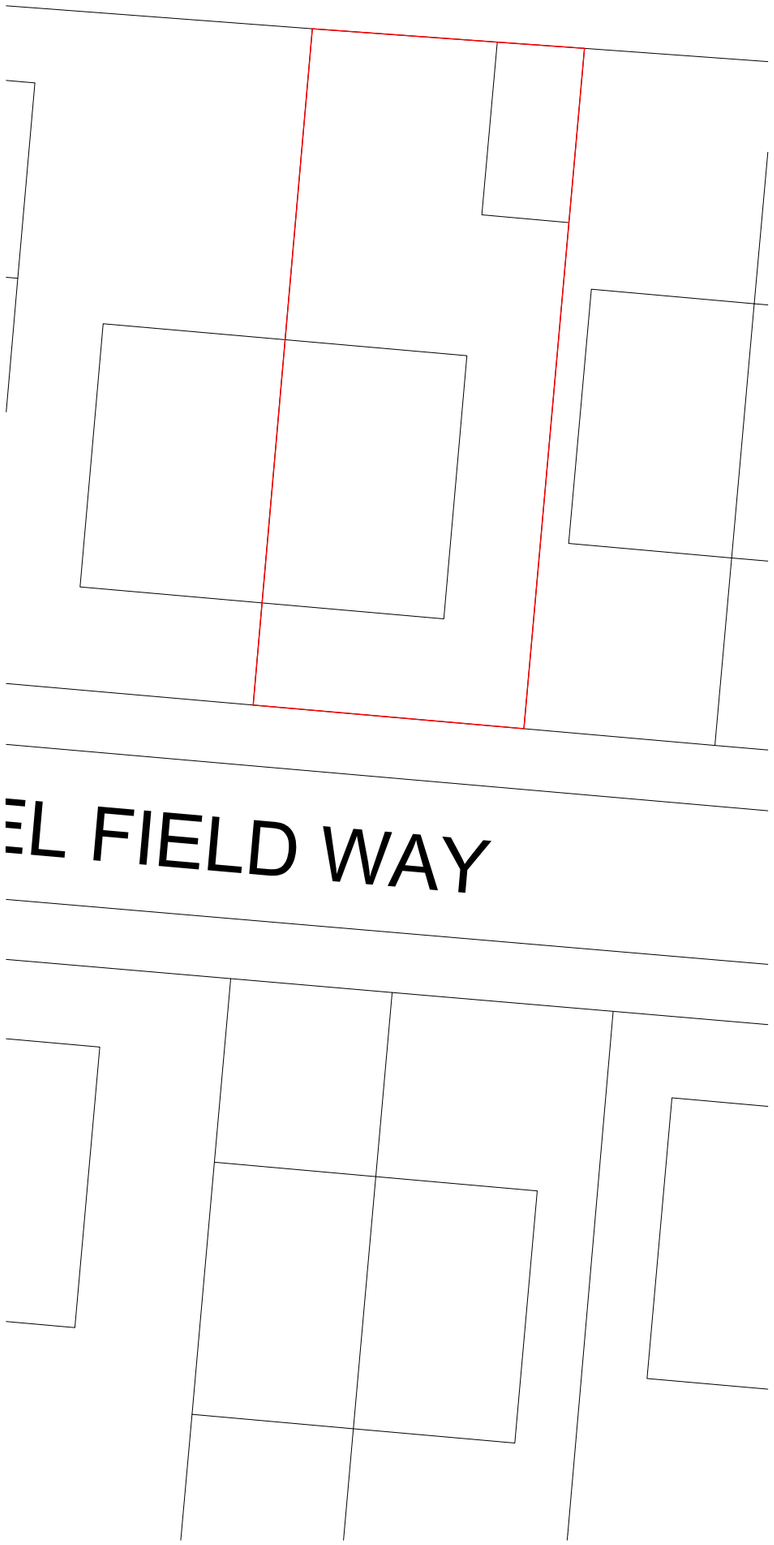


3 Site Plan as Proposed (New building indicated in grey)
1 : 200




1 Site Location Plan
1 : 1250

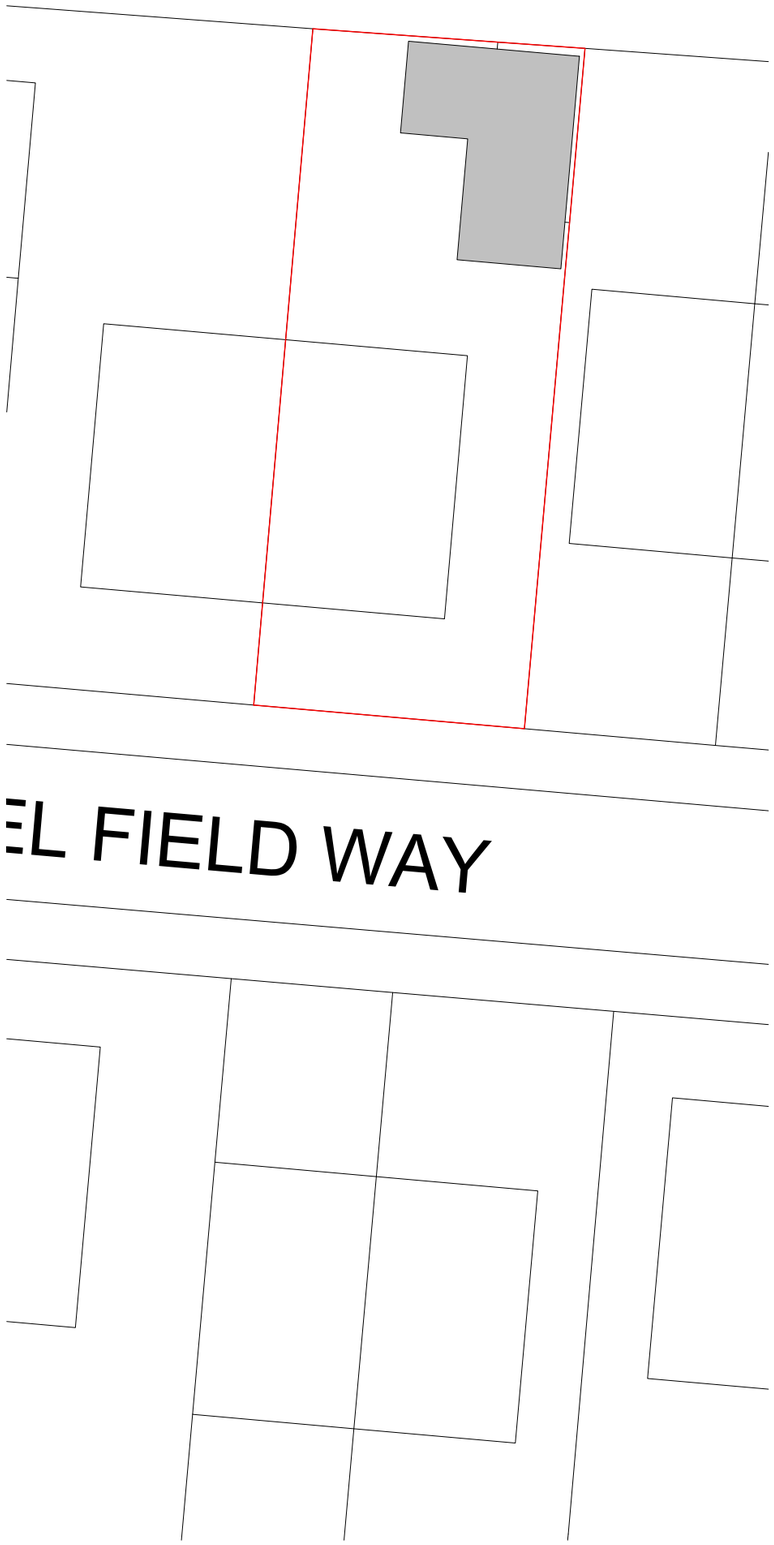


| Rev | Date | Description | Dr | Ch |
|---|---|---|---|---|
| C | 25/09/26 | PLANNING APPLICATION | CB | SP |
| B | 18/10/26 | LDC APPLICATION | CB | SP |
| A | 08/08/26 | First Issue for Comment | CB | SP |

Shaun Prichard
Architect ARB RIBA

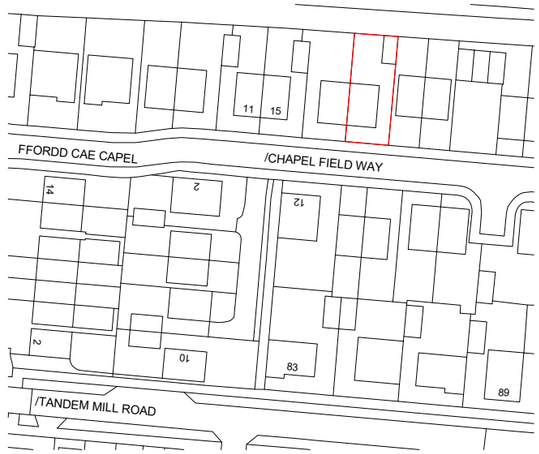Address 18 St Andrews Crescent, Cardiff
Telephone 07920 057880

Client Mr Yarnold
Project 19 Chapel Field Way, Newport

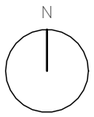Project No SP_26022
Drawing Site Plans

Issue Status Planning
A3 As indicated
Drawing No SP_26022_01 Rev C

This drawing is copyright of Hatcher Prichard Architects. It must not be reproduced or disclosed to third parties without prior permission. Use dimensioned information only. Do not scale from this drawing or use electronic information. This drawing is to be read in conjunction with all relevant consultants & specialist manufacturers' information. Any discrepancies should be reported immediately. Any surveyed information incorporated with in this drawing cannot be guaranteed as accurate unless confirmed by fixed dimensions. All dimensions are in millimetres unless noted otherwise.