


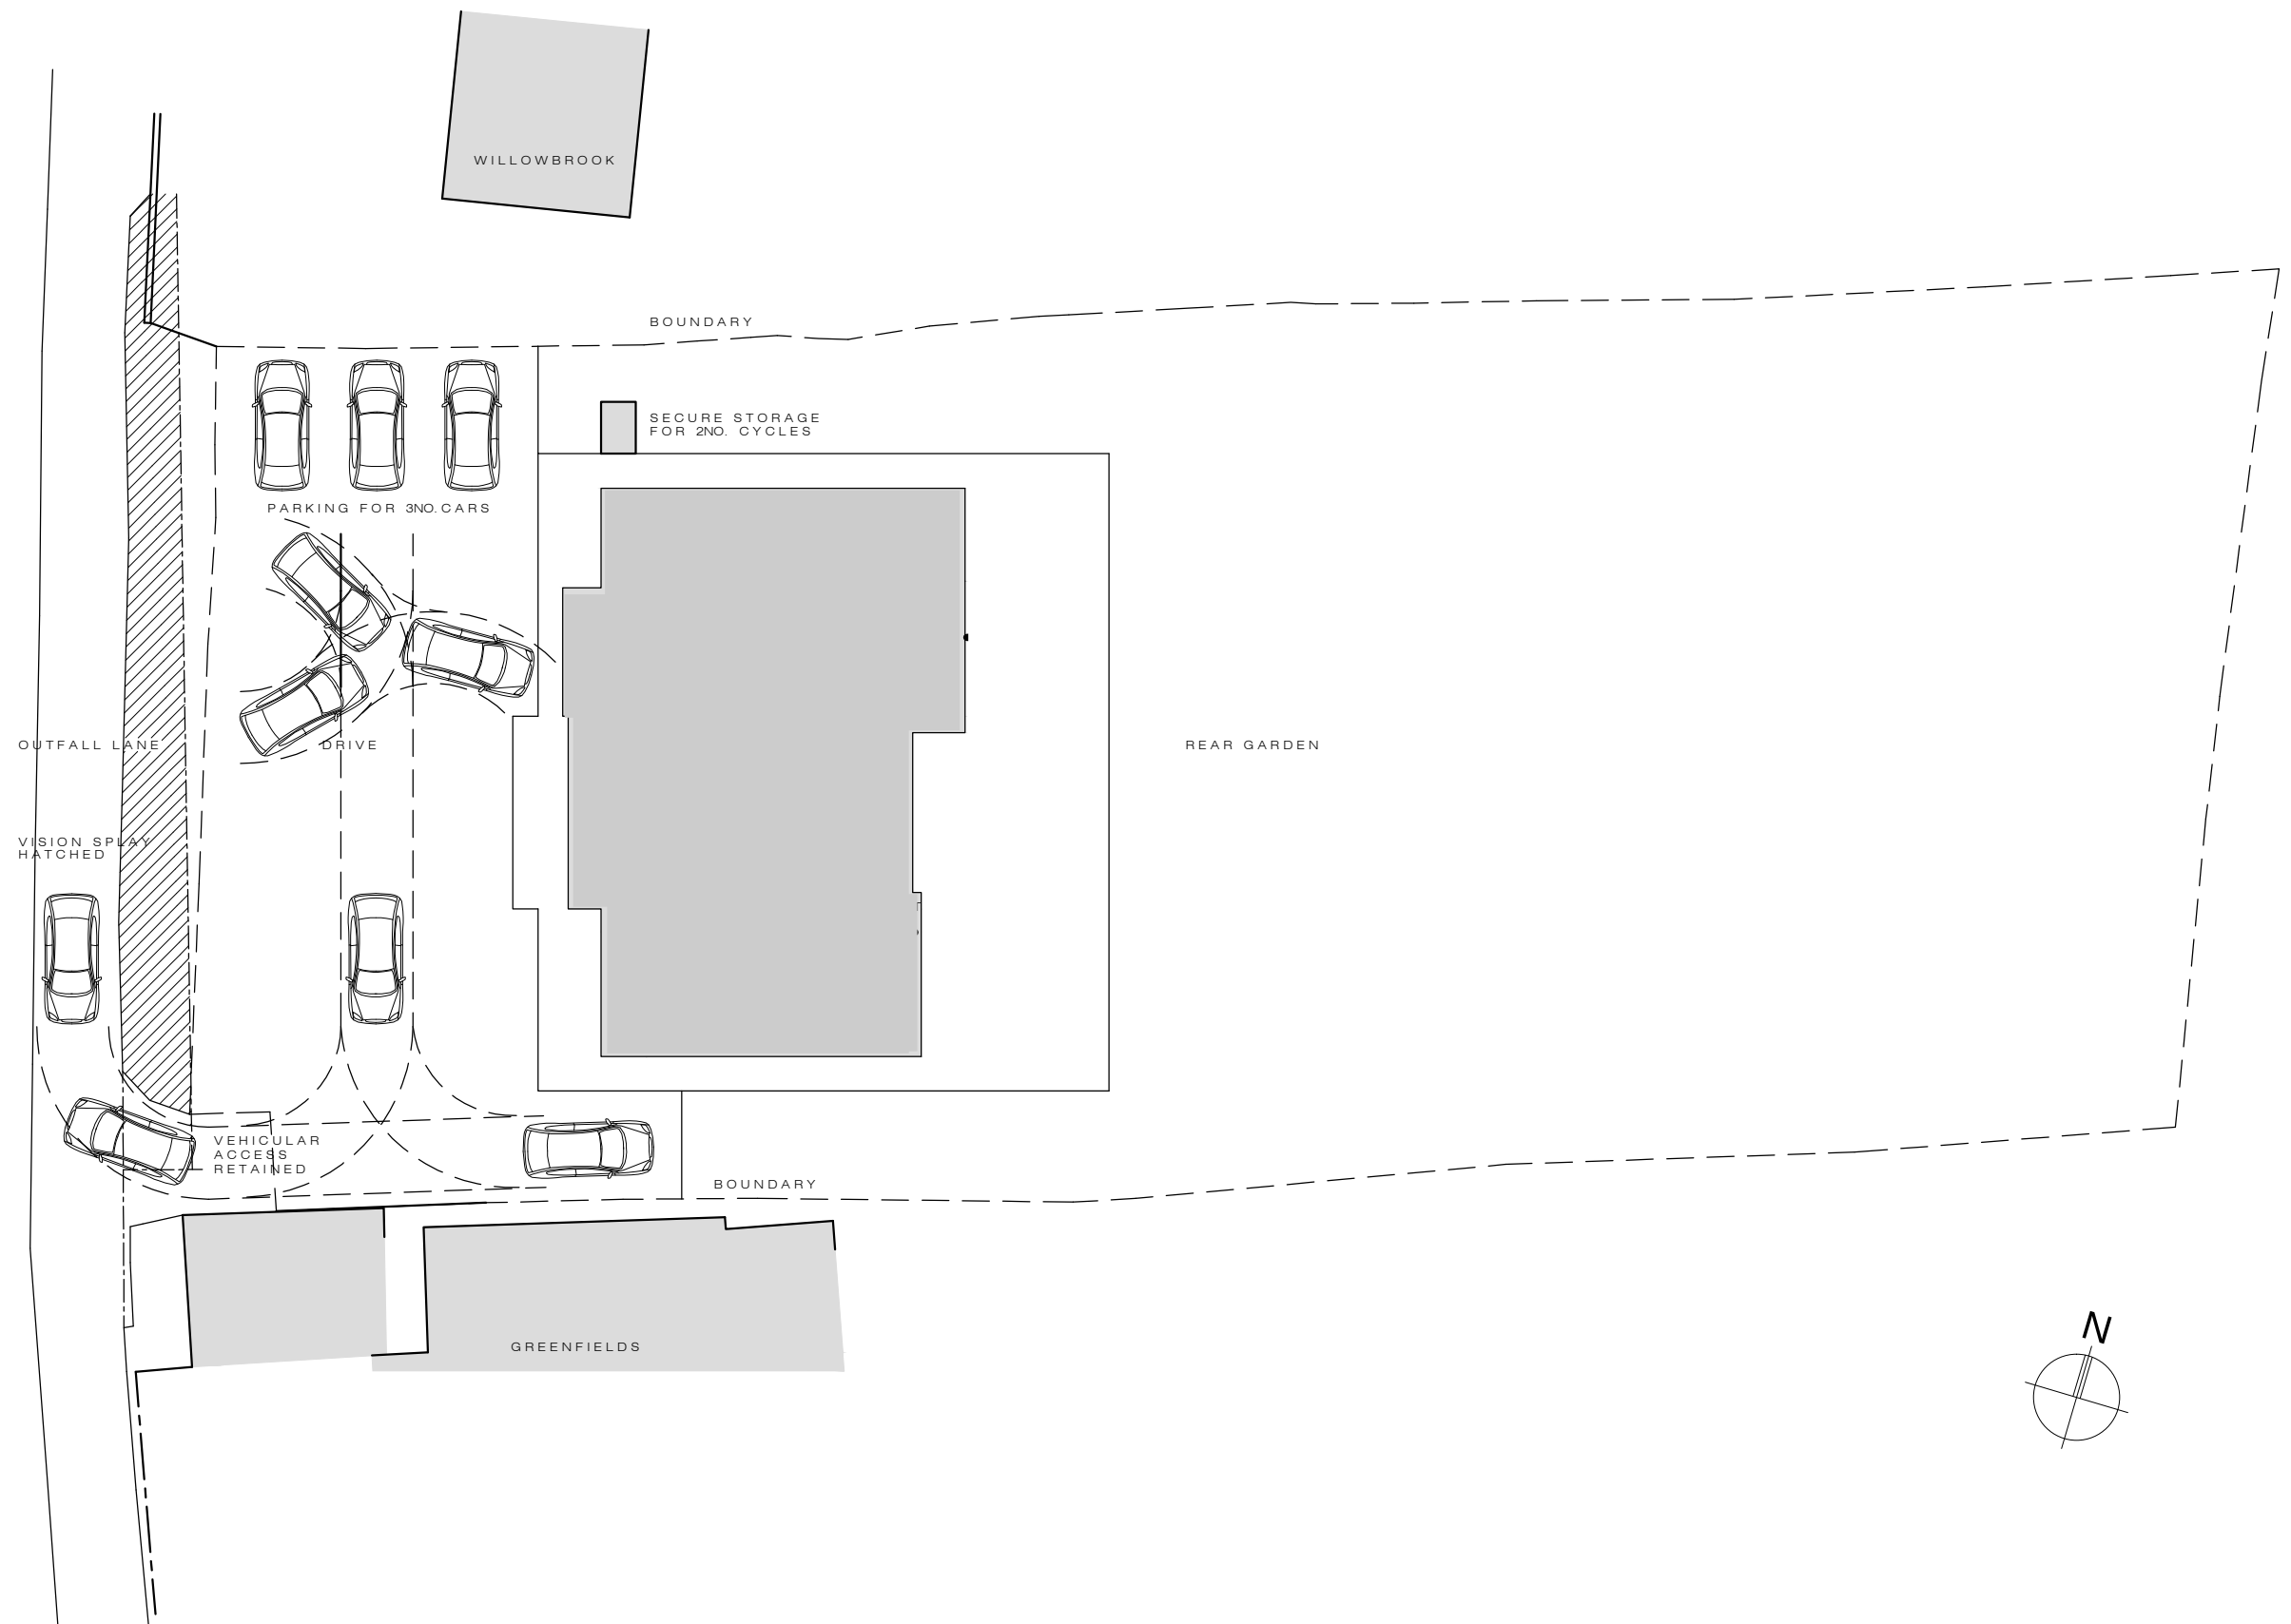

scale:
1:250

0 1m 5m

Existing Block Plan

project: DOMESTIC DWELLING
White Gates, Outfall Lane, St. Brides. NP10 8SS

scale: 1:250@A3
date: