
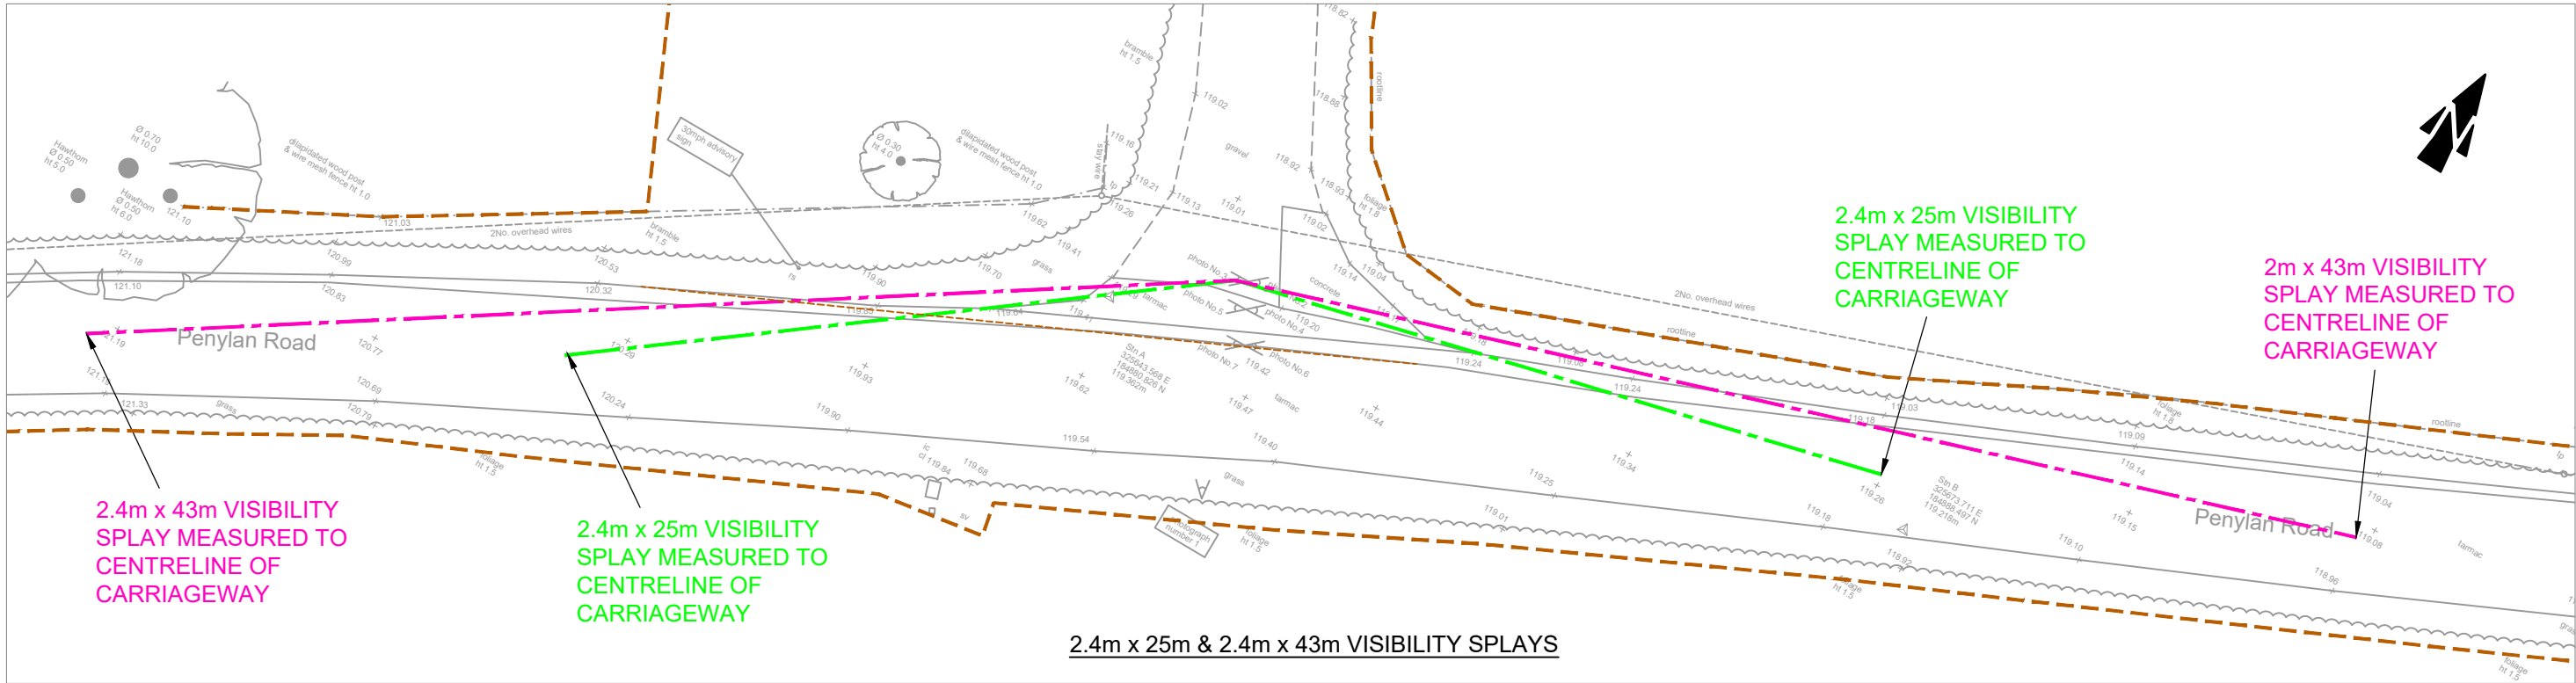


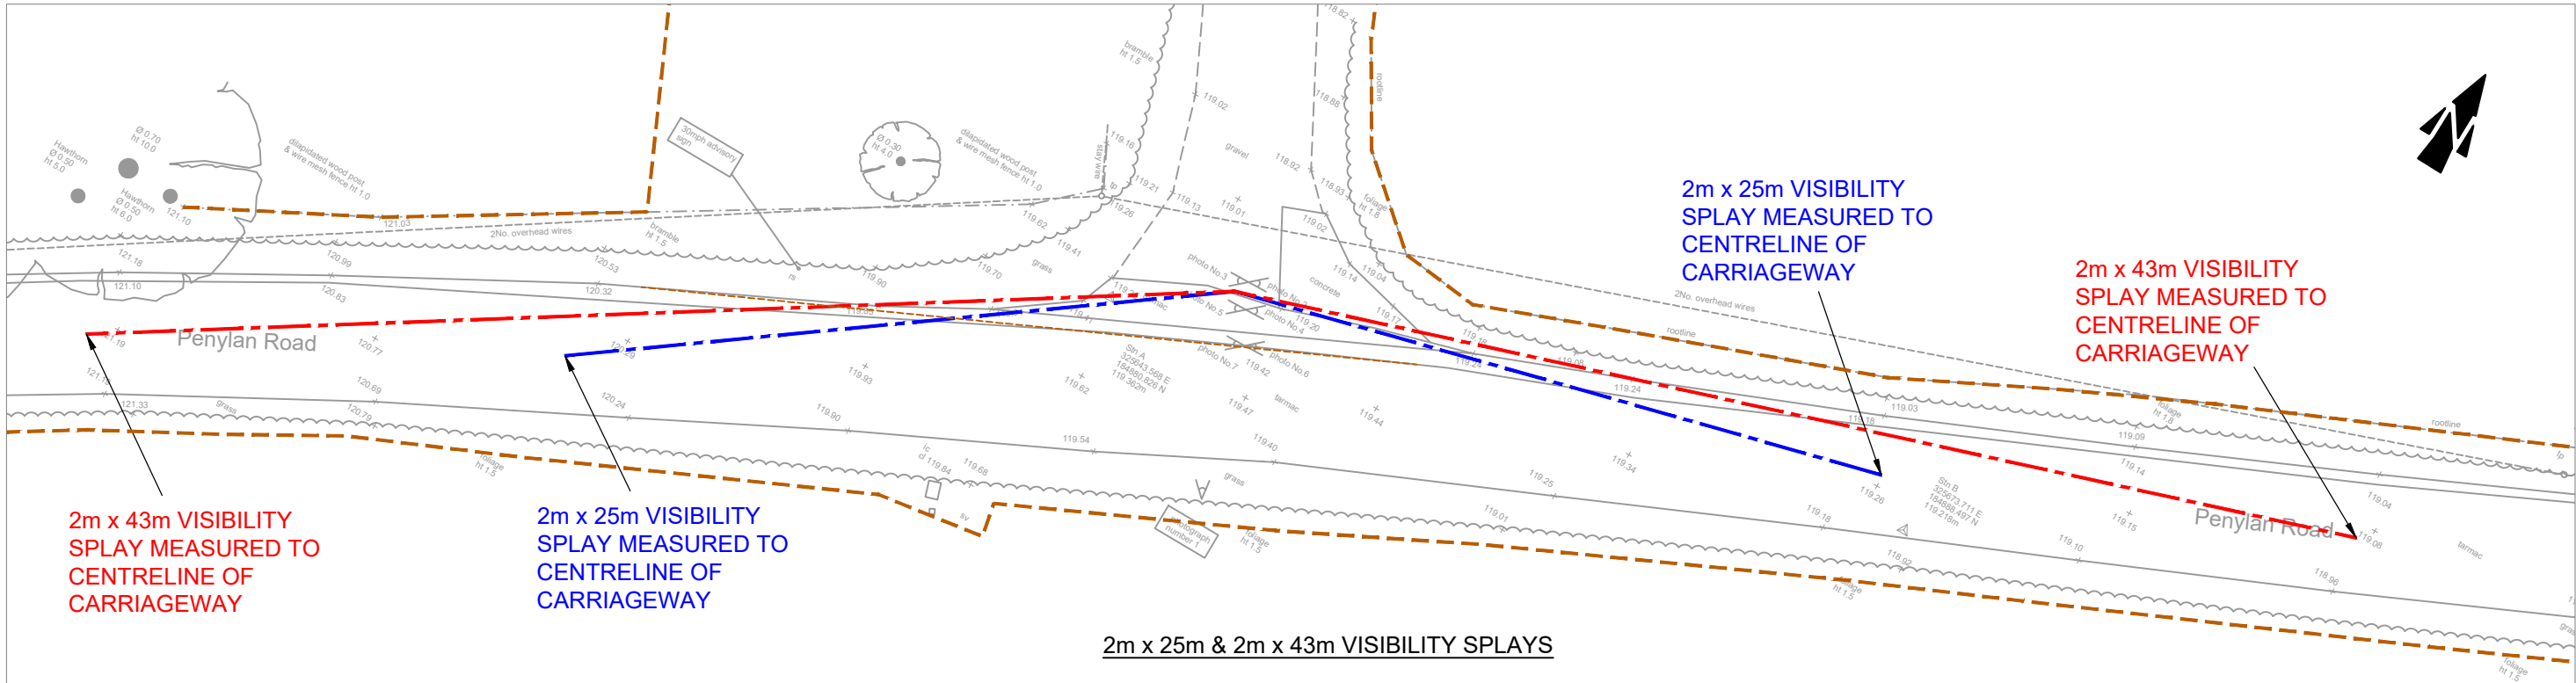

REV	DETAILS	DRAWN	CHECKED	DATE

NOTES:
1. Do not scale from this drawing.
2. This drawing is for illustrative purposes only and not for construction.
3. This drawing is to be read and printed in colour.

KEY
----- EXTENT OF ADOPTED HIGHWAY BOUNDARY

PROJECT: NEUADD WEN, PENYLAN ROAD, BASSALEG, NEWPORT				
DRAWING TITLE: VISIBILITY SPLAY PLAN				
DRAWN: SLW	CHECKED: RJW	DATE: 12.07.2024	SCALES: 1:250	SHEET SIZE: A3

CLIENT: MR & MRS EDWARDS	
	
DRAWING NUMBER: 24032-SK01	REVISION: -

NOTE: THE PROPERTY OF THIS DRAWING AND DESIGN IS VESTED IN MILES WHITE TRANSPORT LTD. IT MUST NOT BE COPIED OR REPRODUCED IN ANY WAY WITHOUT THEIR PRIOR WRITTEN CONSENT.