




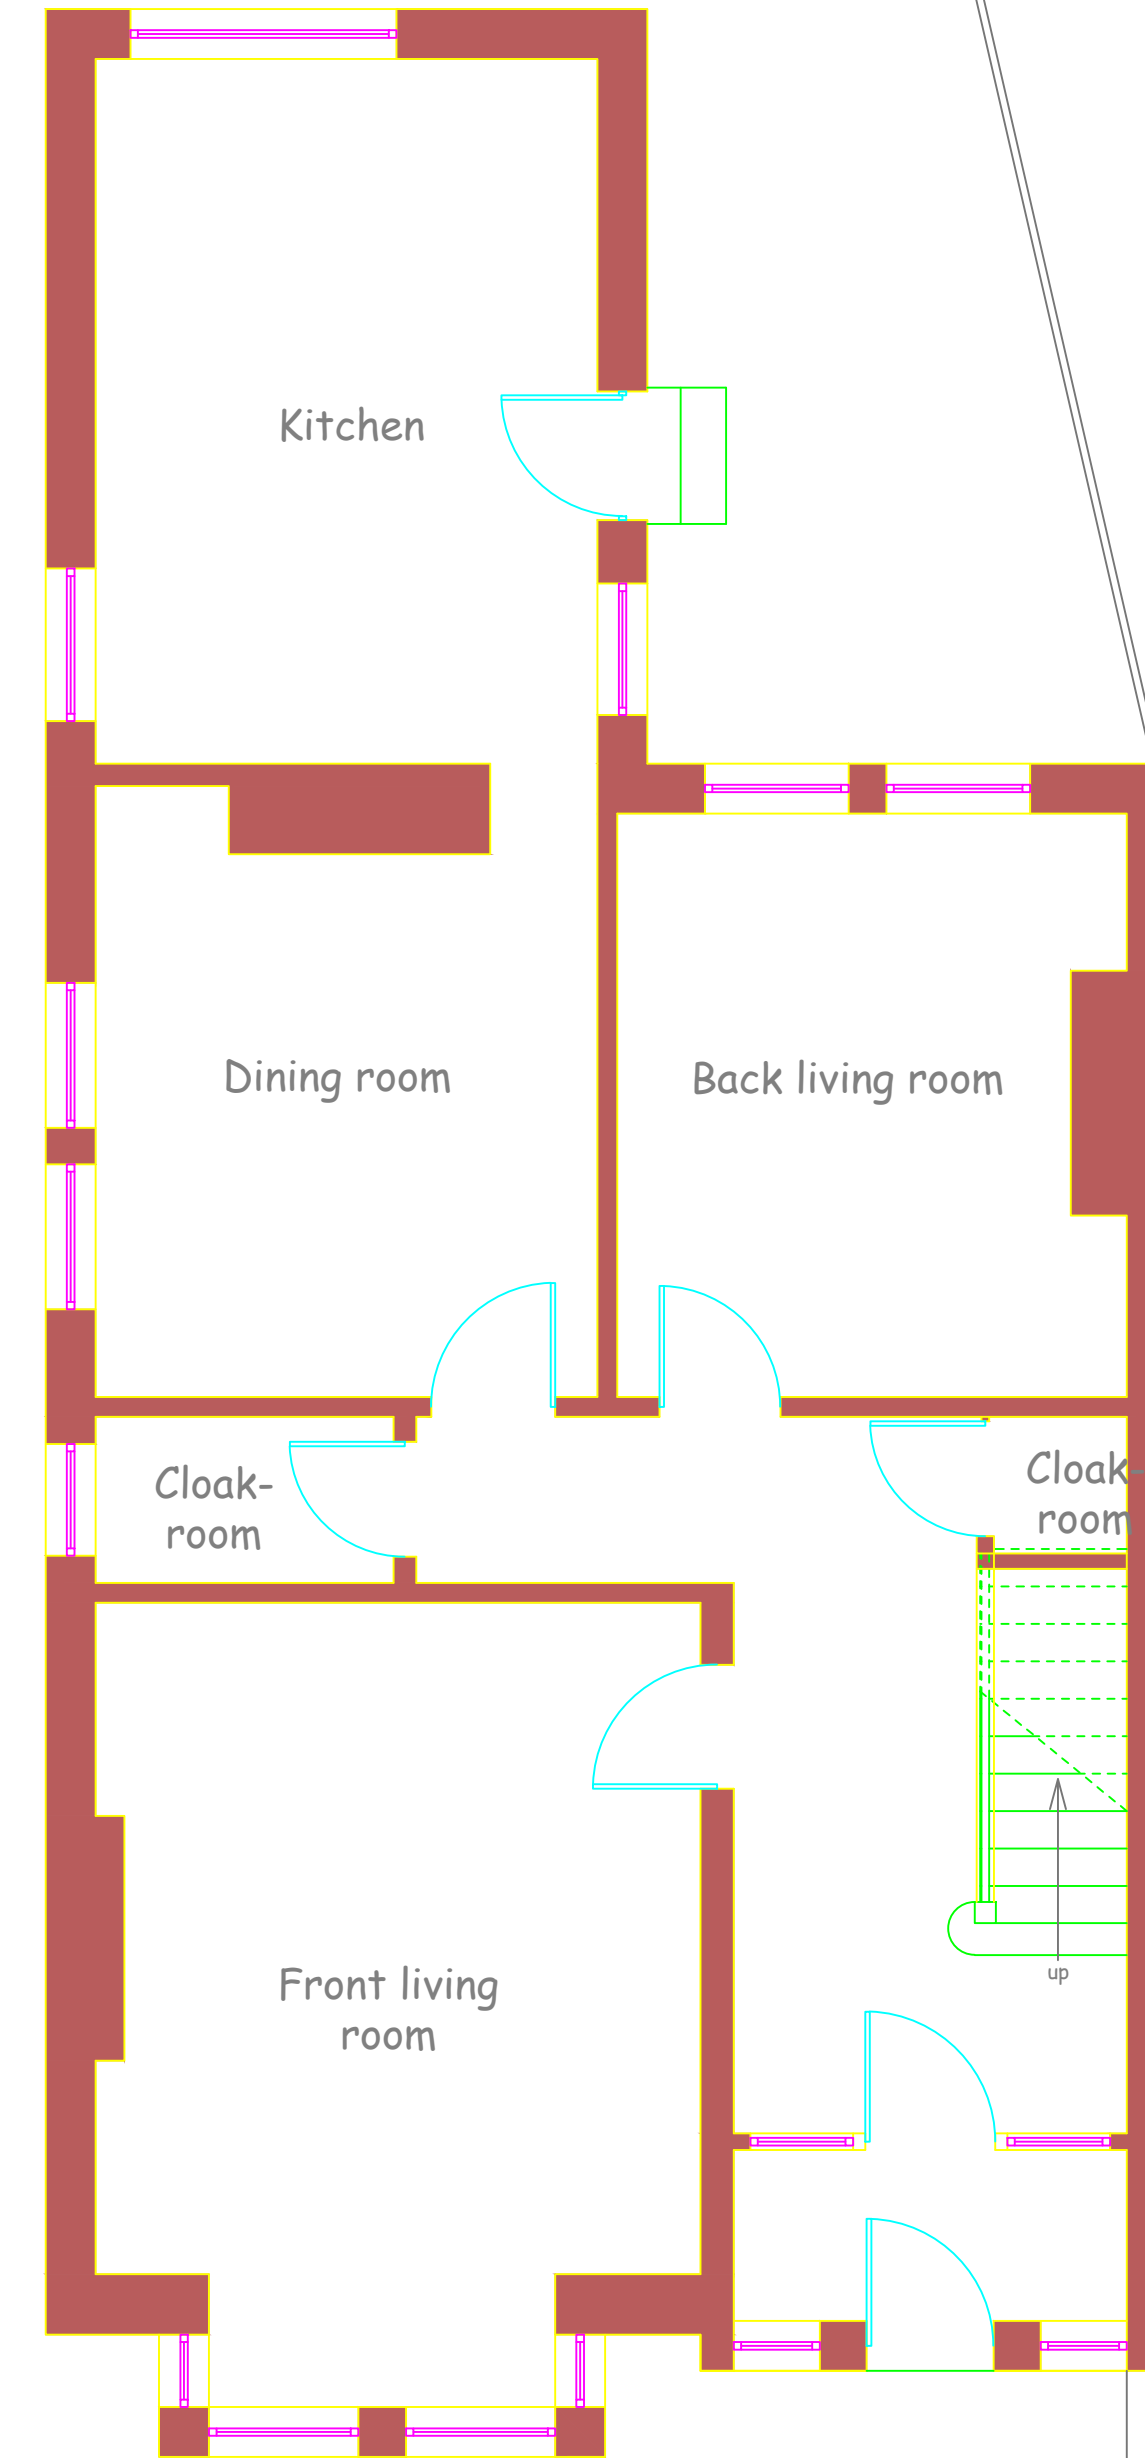


GROUND FLOOR

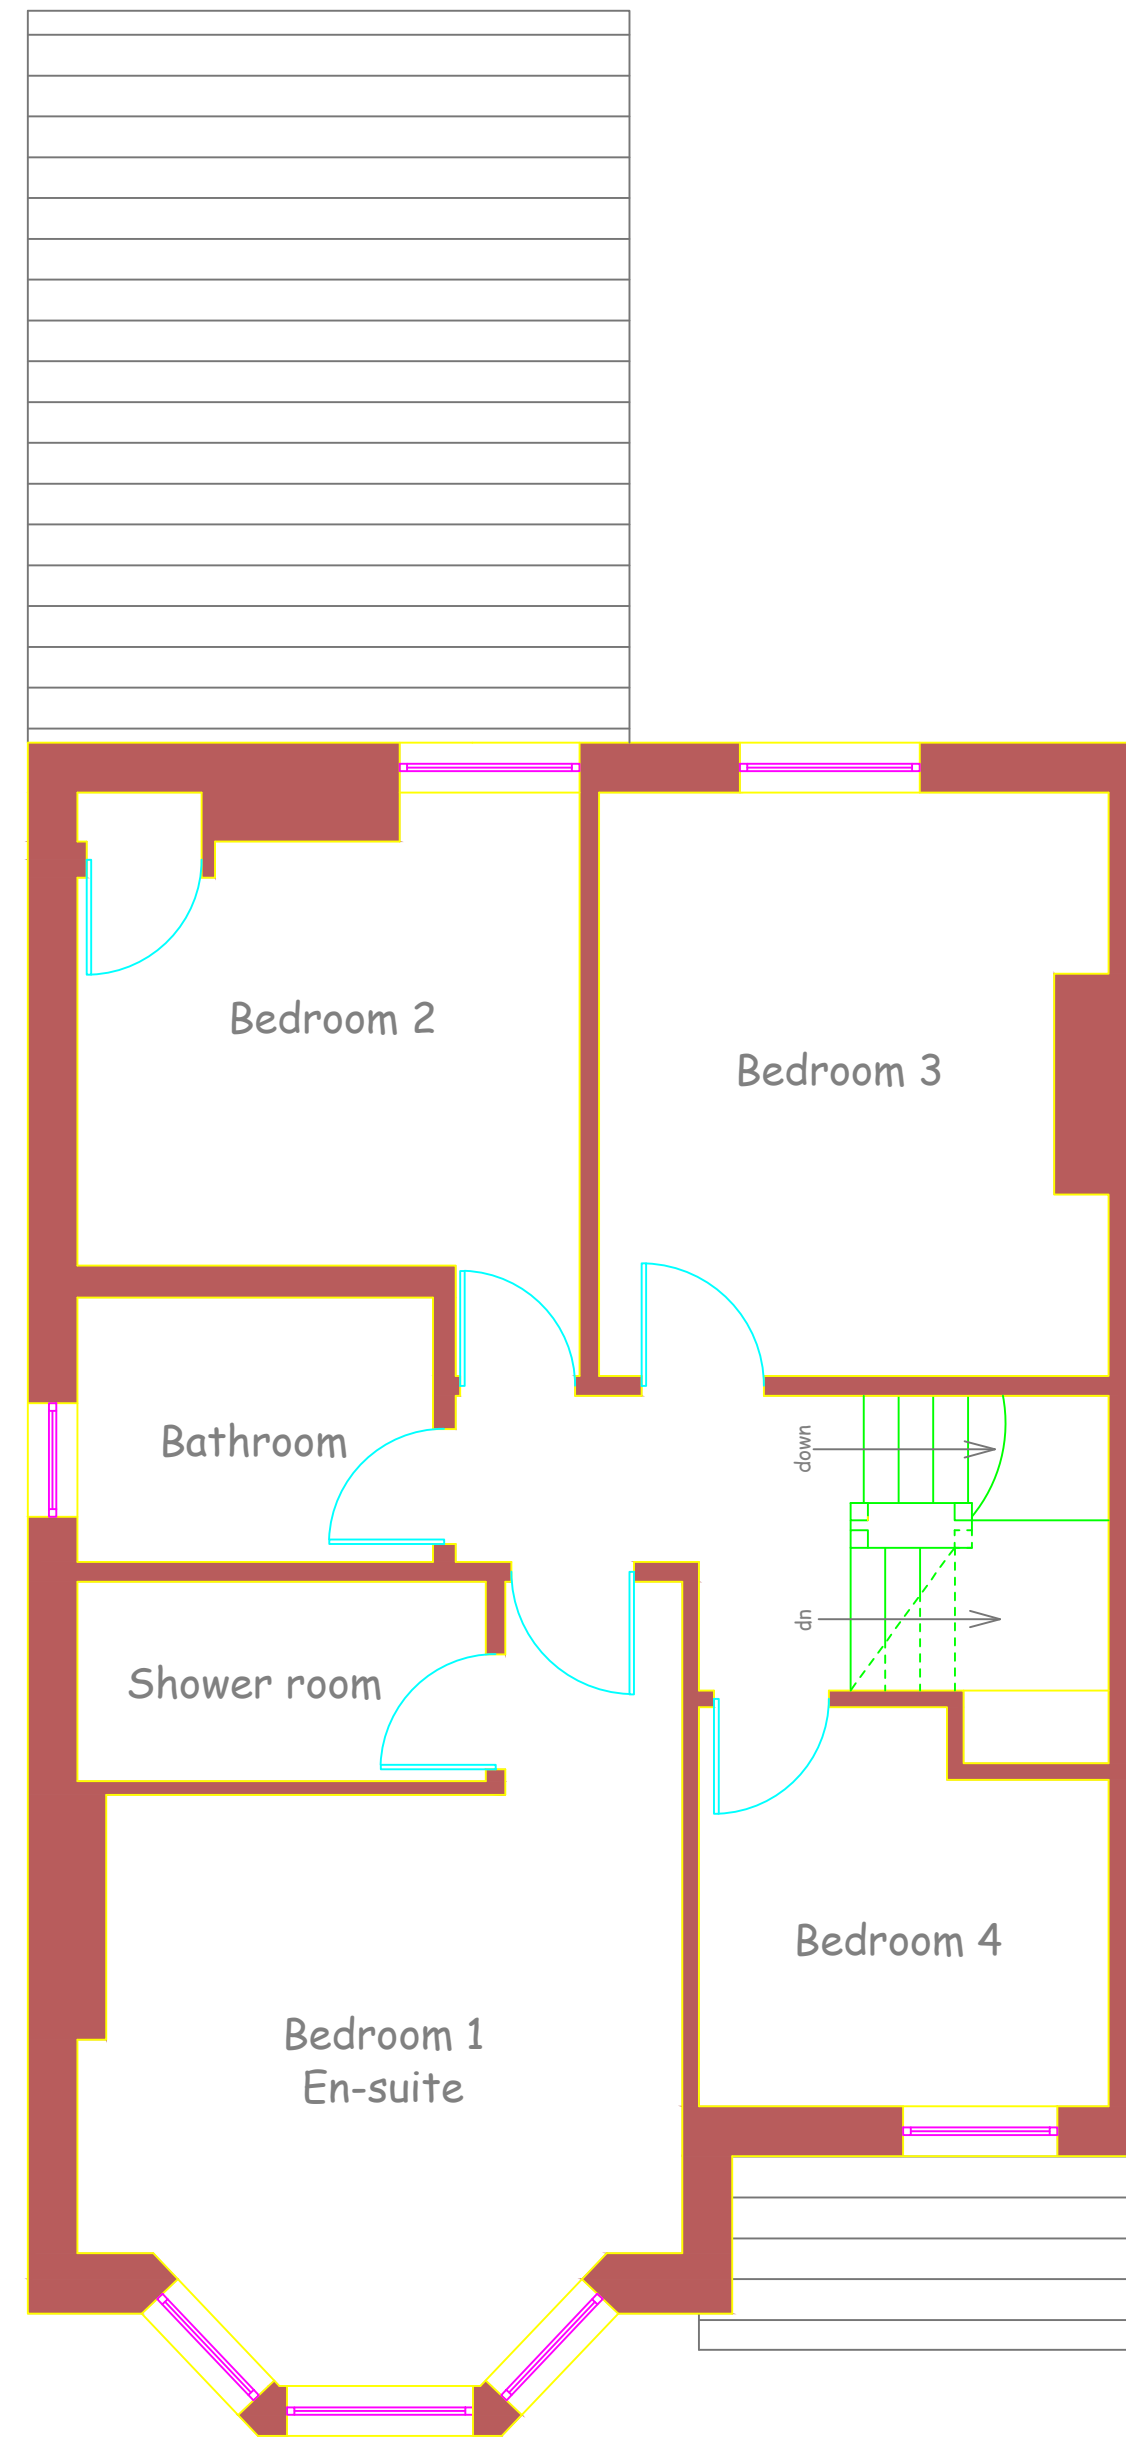

FIRST FLOOR

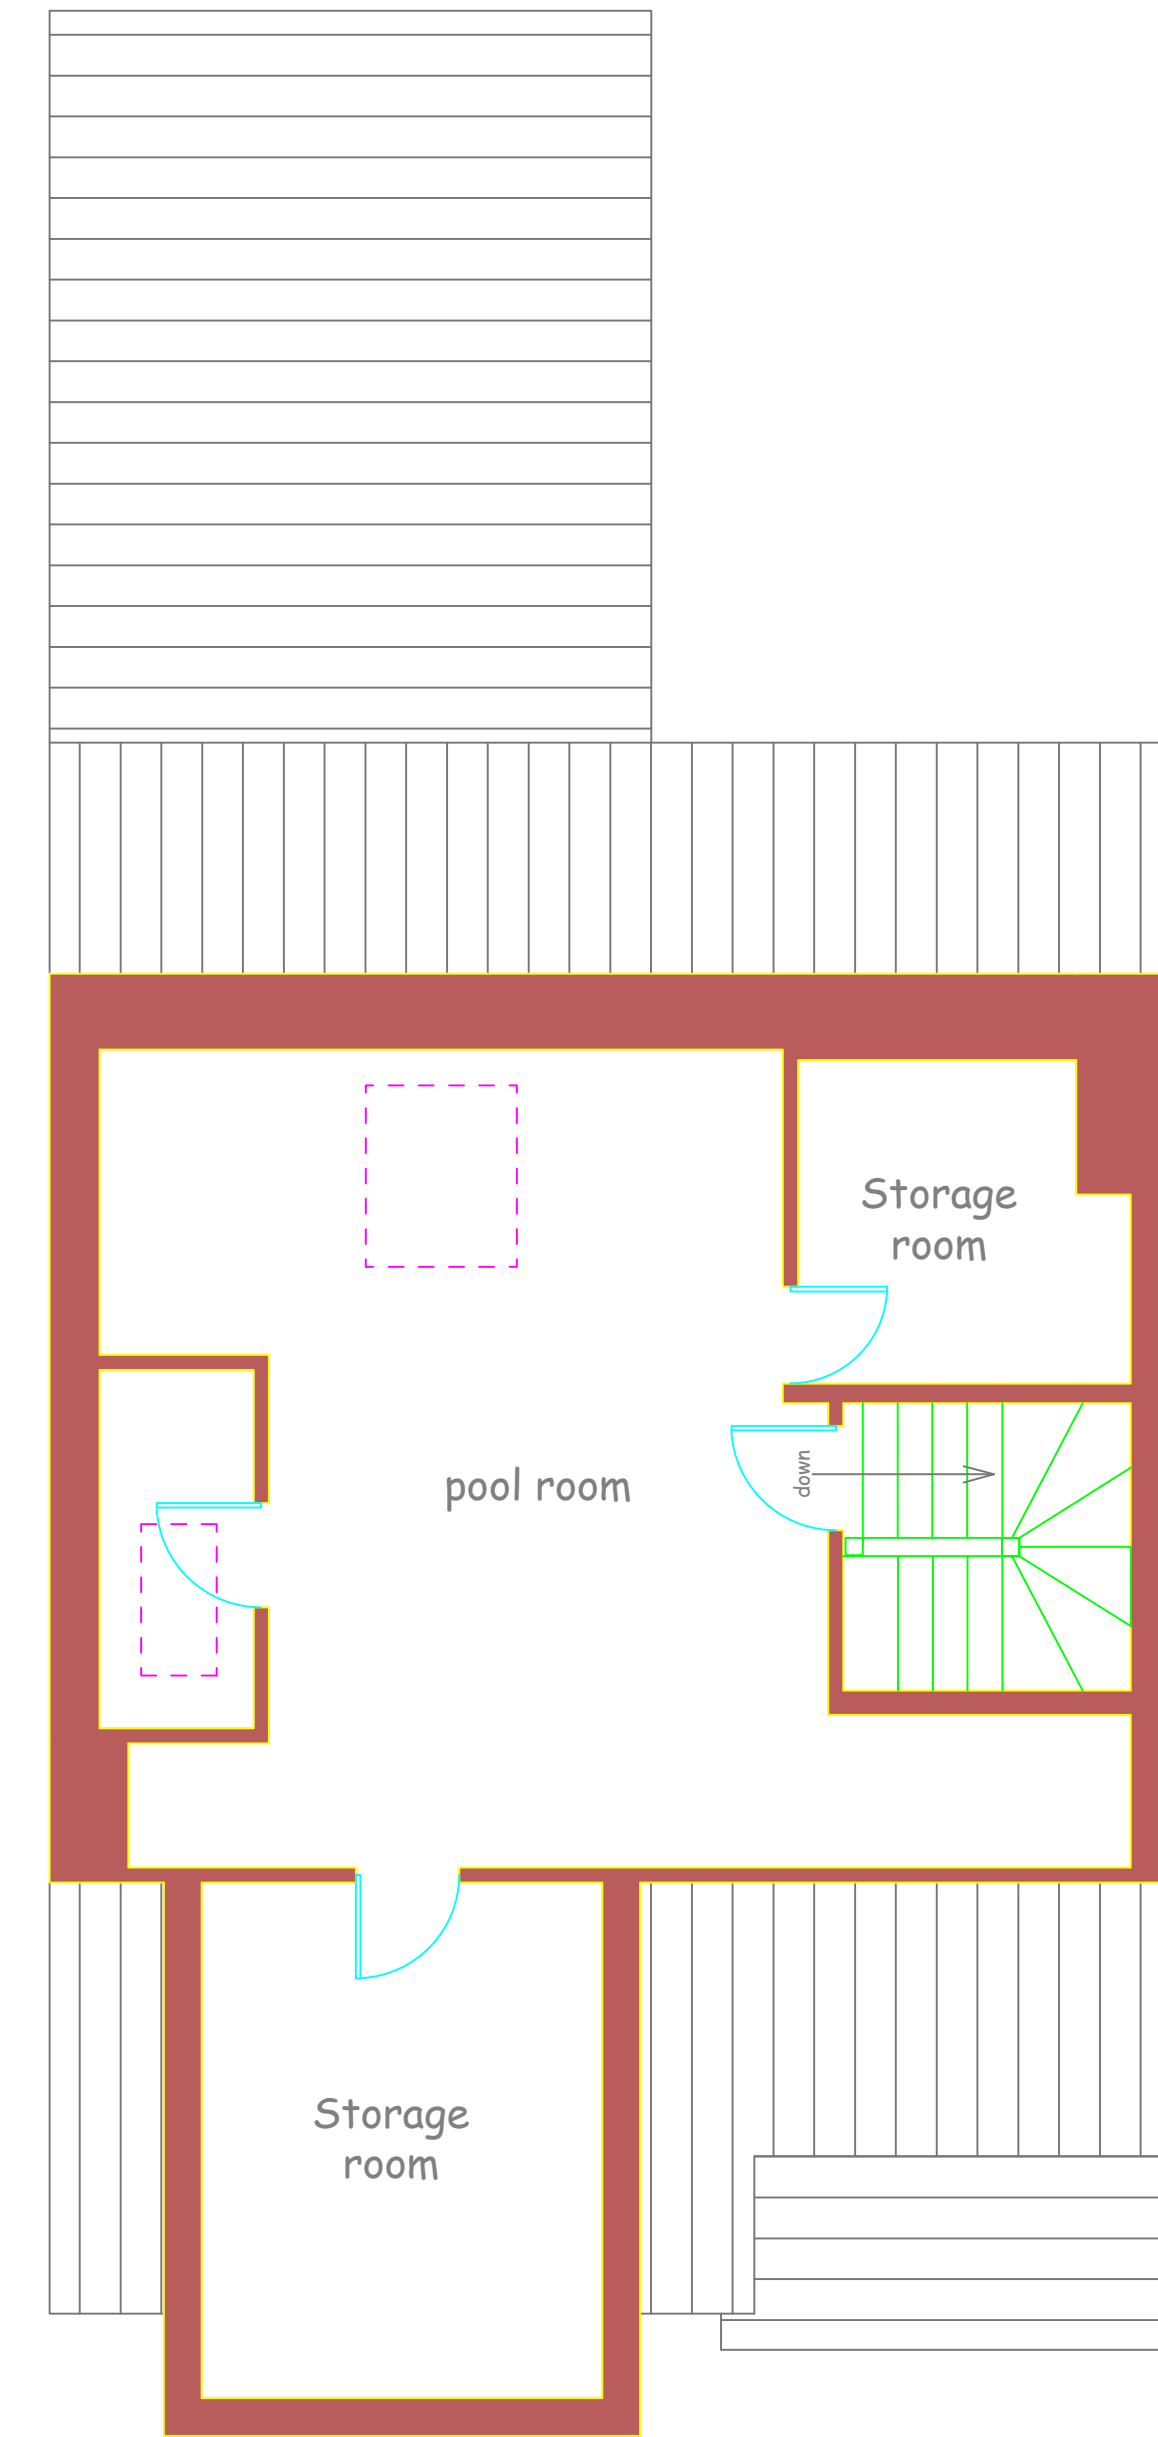

SECOND FLOOR

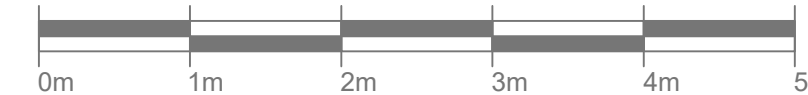

PROJECT NAME:
CHANGE OF USE TO
RETENTION OF MIXED
USE OF DWELLING FOR
RESIDENTIAL AND
CHILDMINDING @ 1ST
JULIAN'S AVE,
NEWPORT, NP19 7JT,
UK

DRAWINGS:

GROUND FLOOR,

FIRST FLOOR,

SECOND FLOOR.

SCALE:
FLOOR PLANS 1:50 @ A1