


Caerleon Road

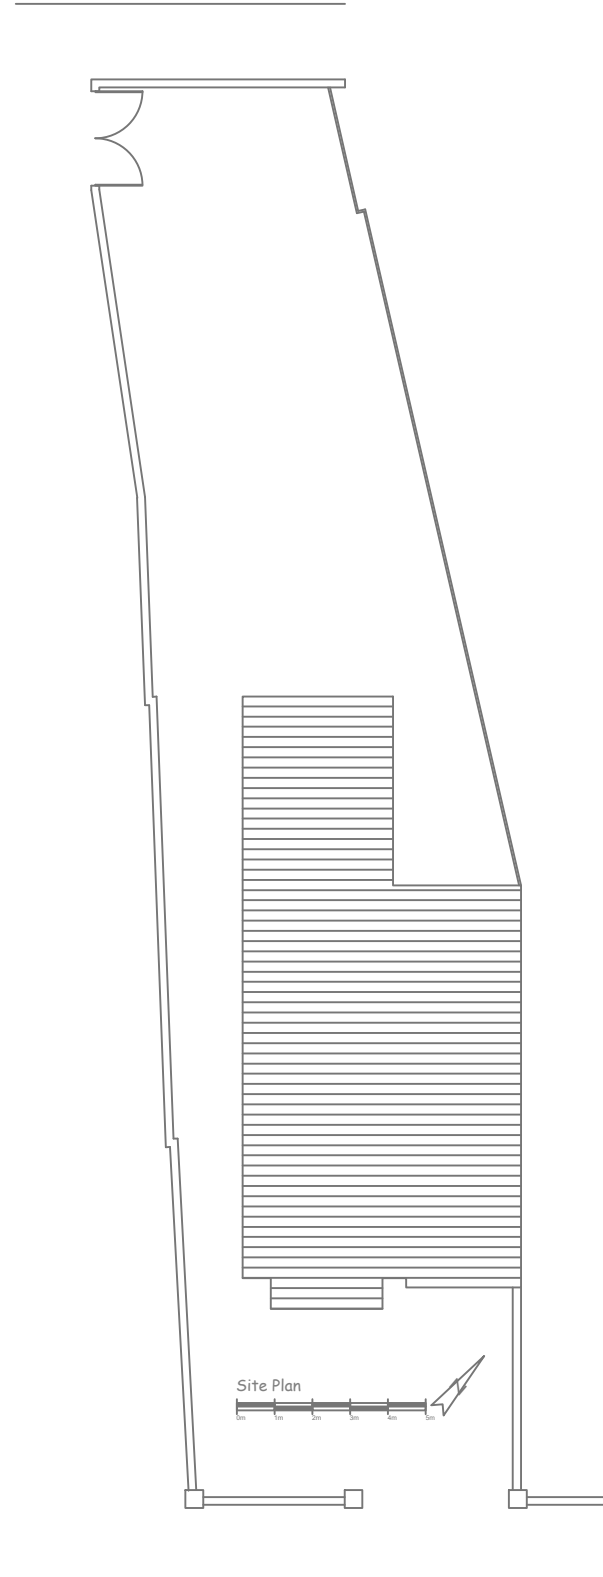

St Julian Avenue

PROJECT
NAME: CHANGE
OF USE TO
RETENTION OF
MIXED USE OF
DWELLING FOR
RESIDENTIAL
AND
CHILDMINDING
@ 1 ST JULIAN'S
AVE, NEWPORT,
NP19 7JT, UK

DRAWINGS:

SITE PLAN

SCALE:
1:200 @ A3