


Dormer to be added to
the left of the property

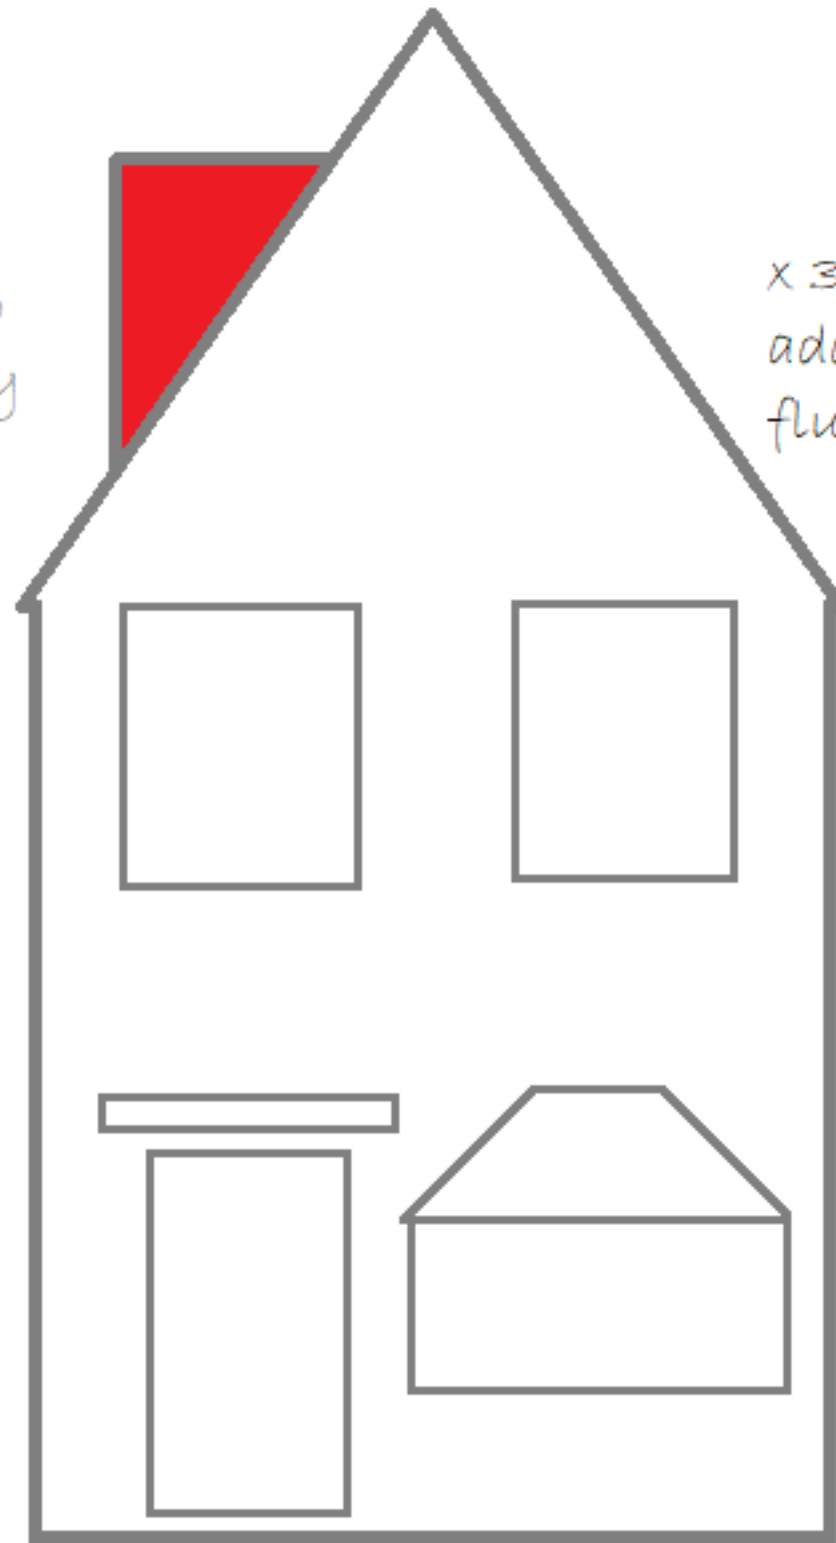

x 3 Velux Windows to be
added to the righthand side -
flush with exisiting roof