


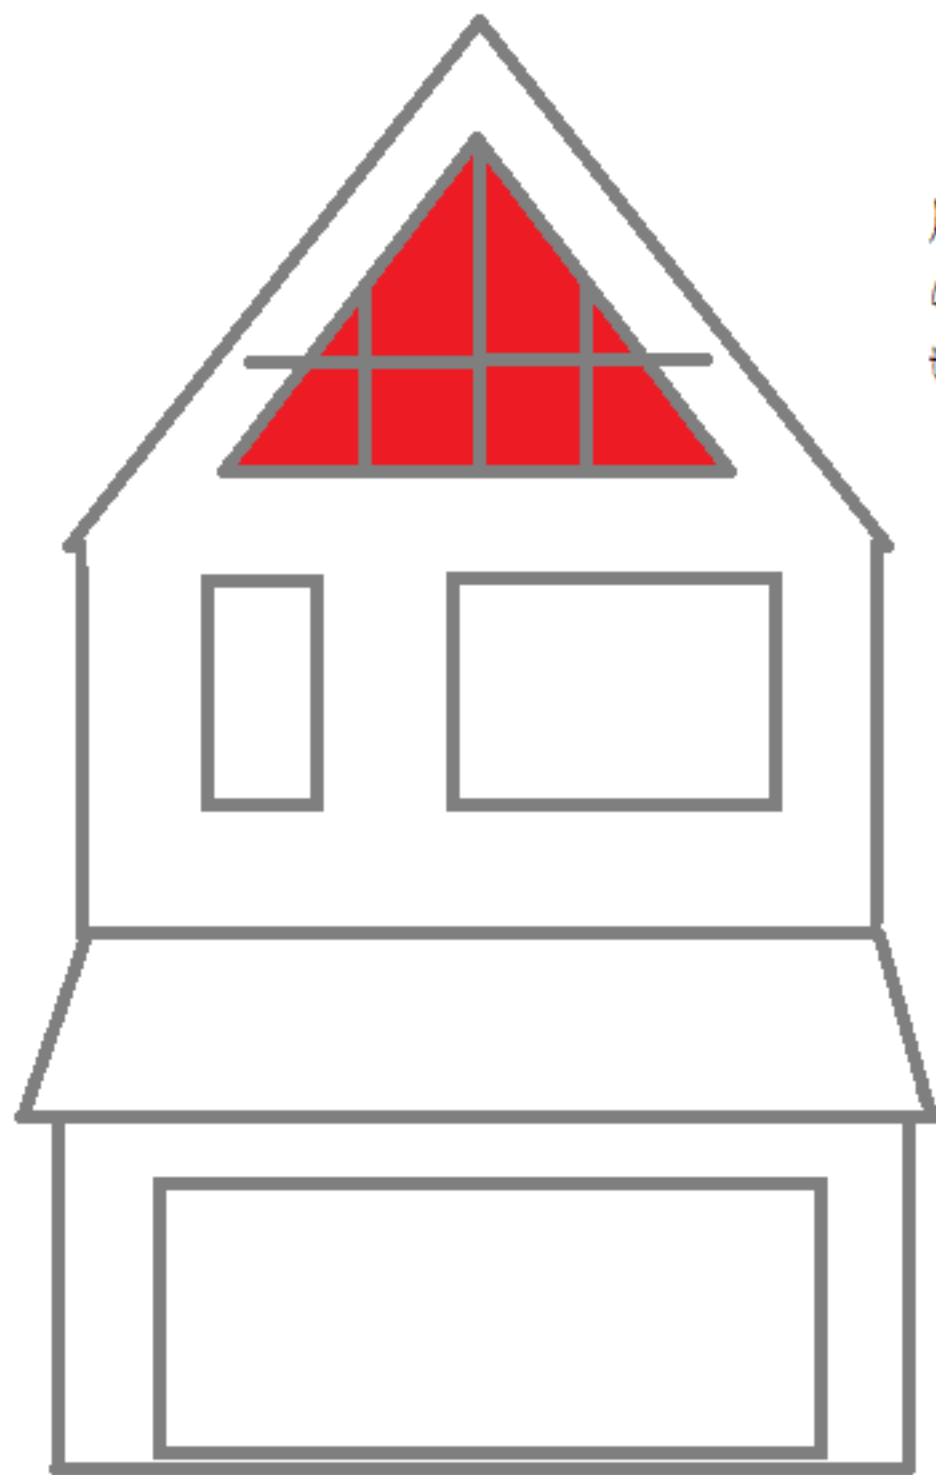

Juliet Balcony to be
added to the rear of
the property