


NOTES:
THIS DRAWING IS COPYRIGHT.
DO NOT SCALE FROM THIS DRAWING.
WORK TO FIGURED DIMENSIONS ONLY.
CHECK ALL DIMENSIONS ON SITE.
ANY DISCREPANCIES TO BE NOTIFIED TO THE ARCHITECT.

NOTES:
DRAWINGS HAVE BEEN PRODUCED FOR PLANNING AND BUILDING REGULATIONS PURPOSES ONLY. THE CONSTRUCTION (DESIGN AND MANAGEMENT) REGULATIONS 2015 (CDM) IS THE RESPONSIBILITY OF THE CLIENT. CONTRACTOR UNLESS OTHERWISE AGREED IN WRITING.

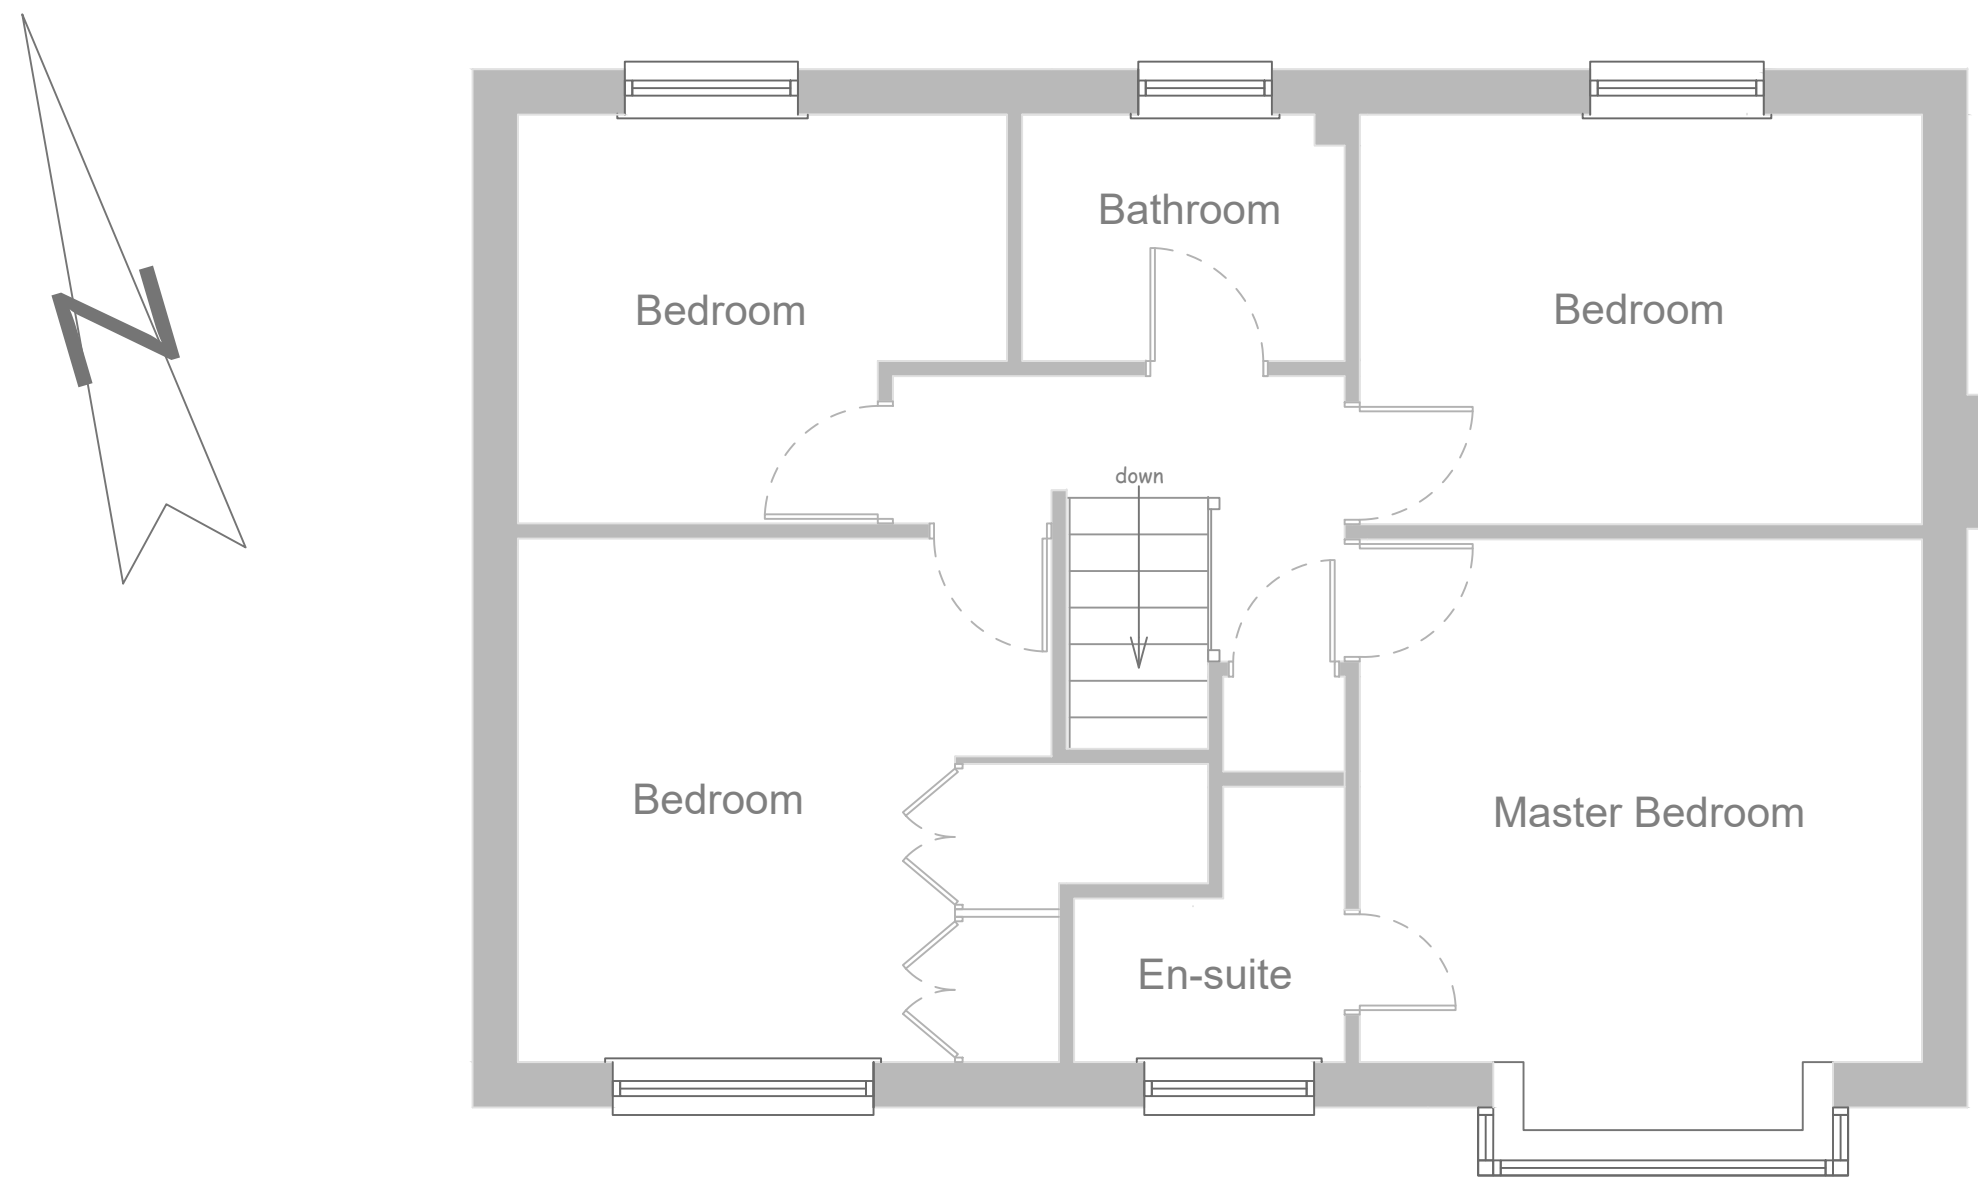

FIRST FLOOR



REAR ELEVATION




Side Elevation



Front Elevation



Side Elevation

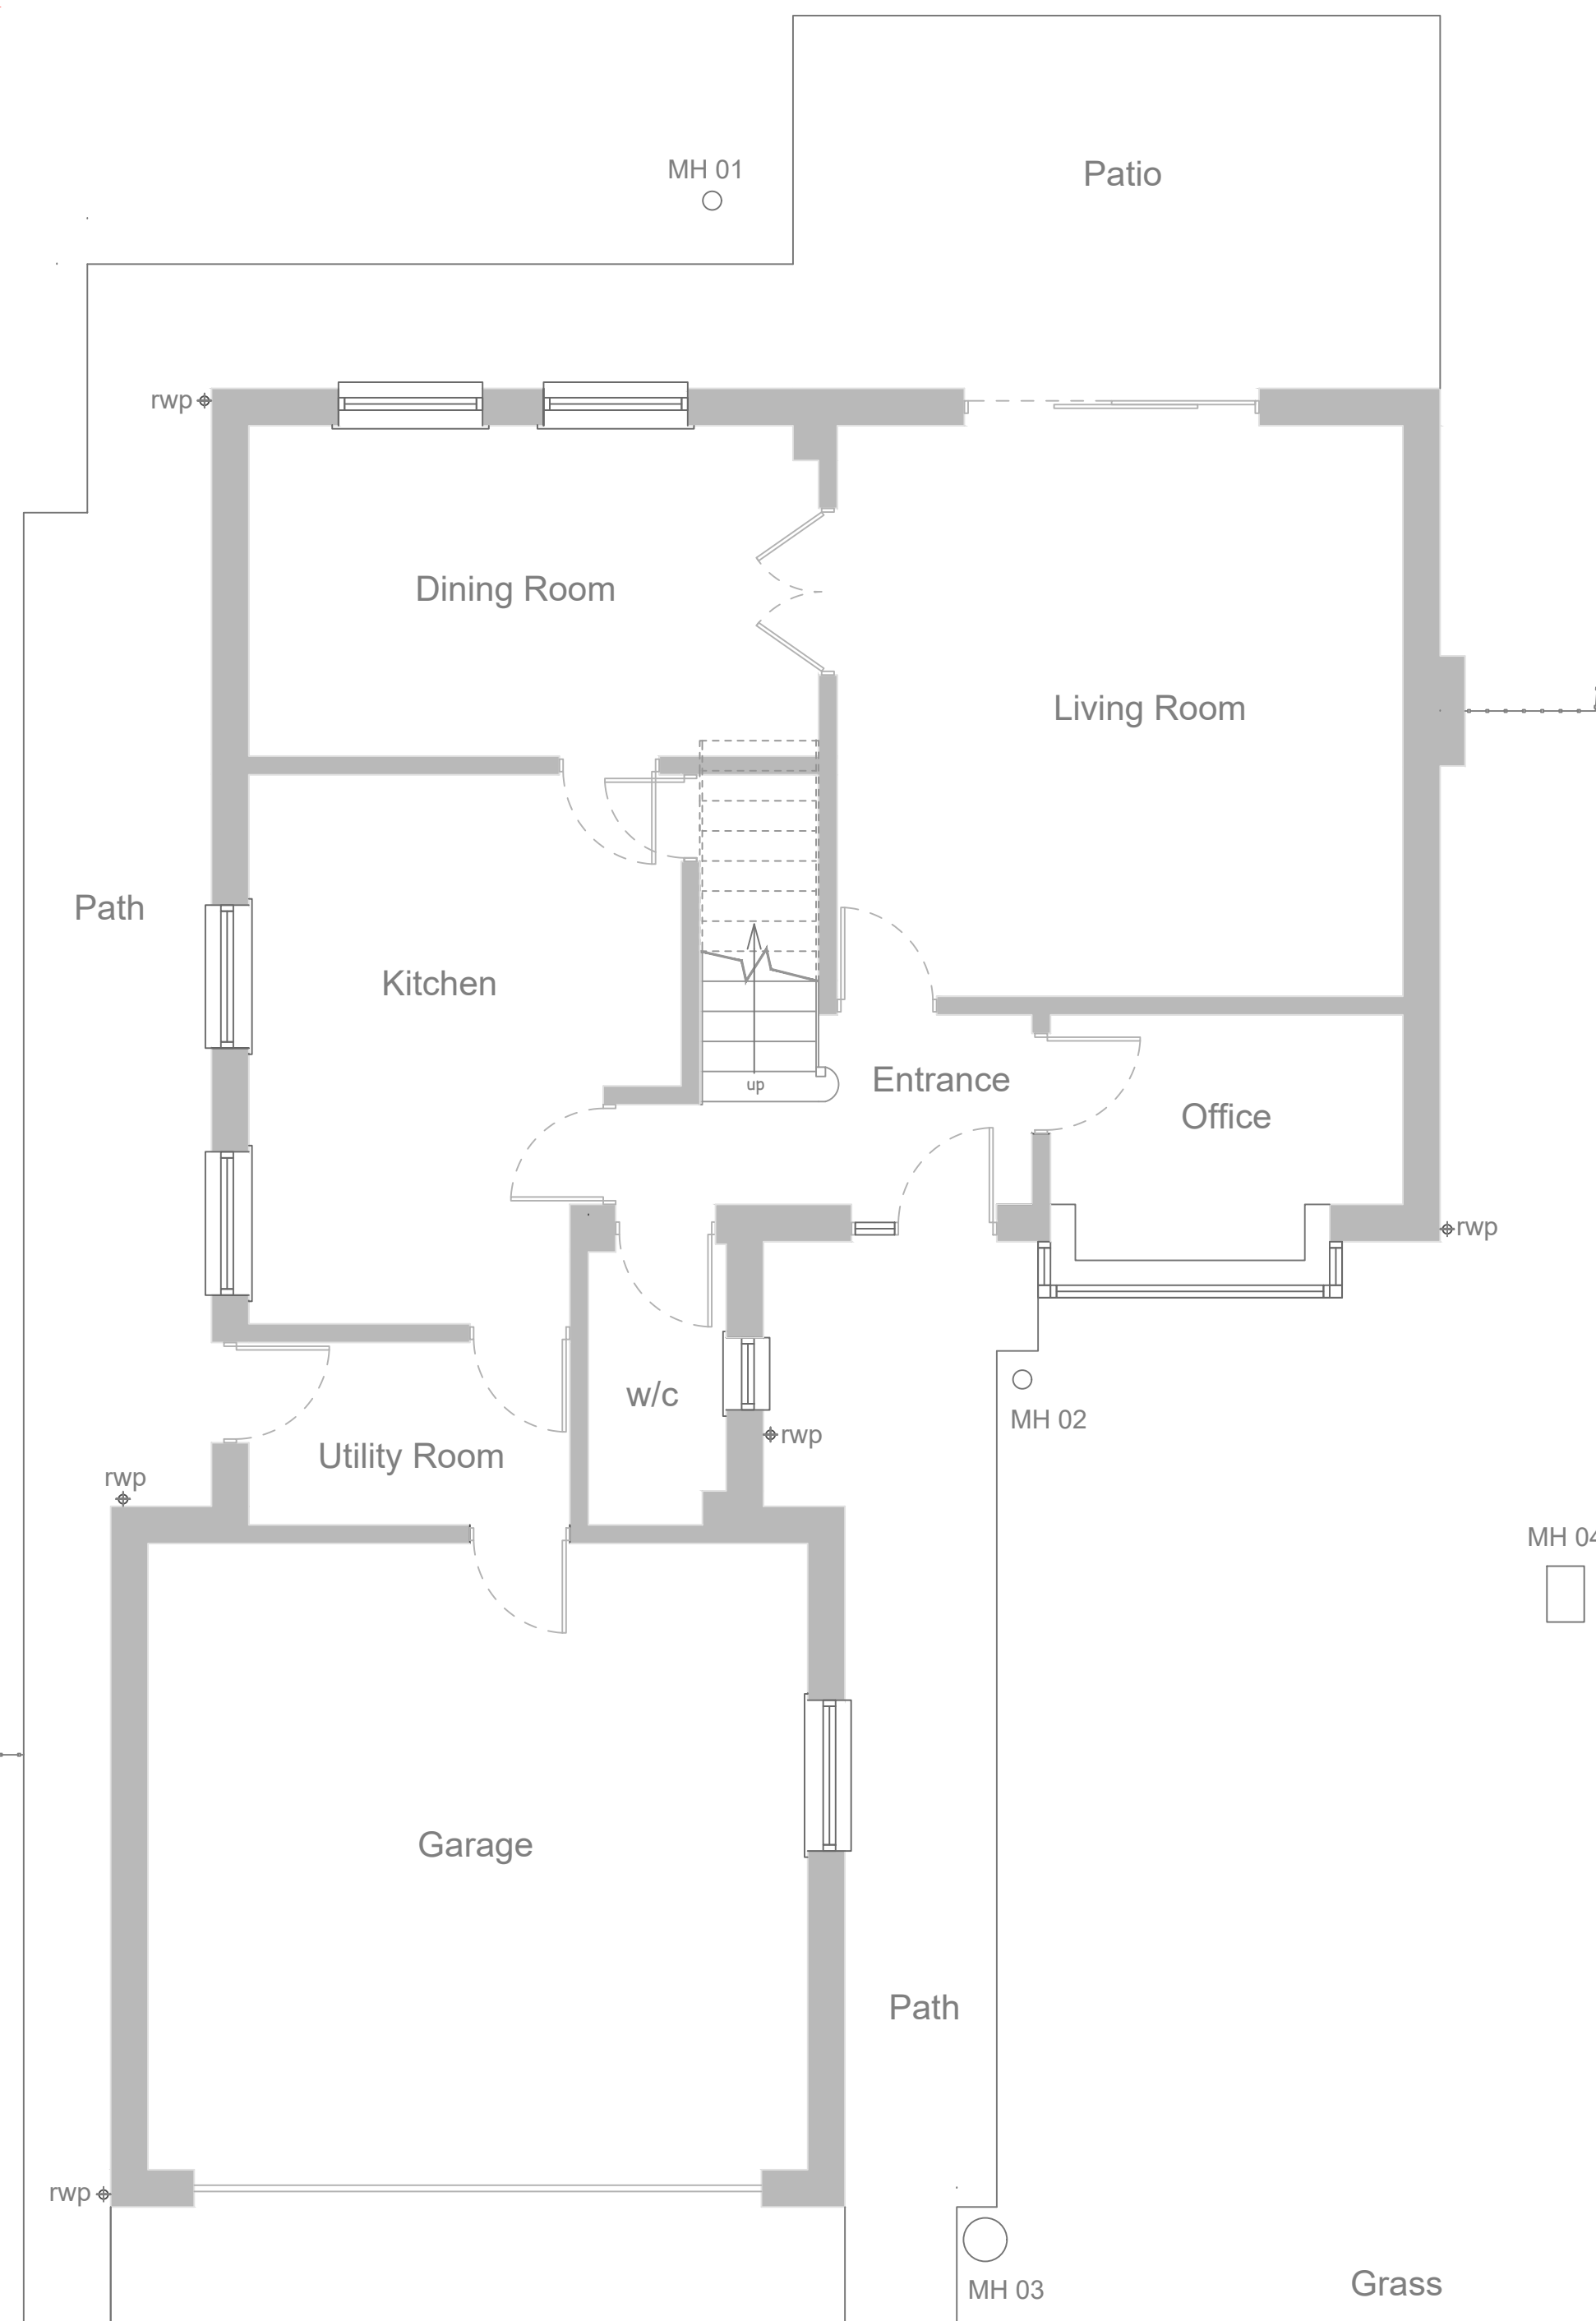

GROUND FLOOR



REVISIONS

Job
1 The Shires
Marshfield
Newport
CF3 2AW

Drawing
Existing Floor Plans and Elevations

Number
B 0 1 – 0 1 A 1

Scale
1:100+1:50

Date
12/24