


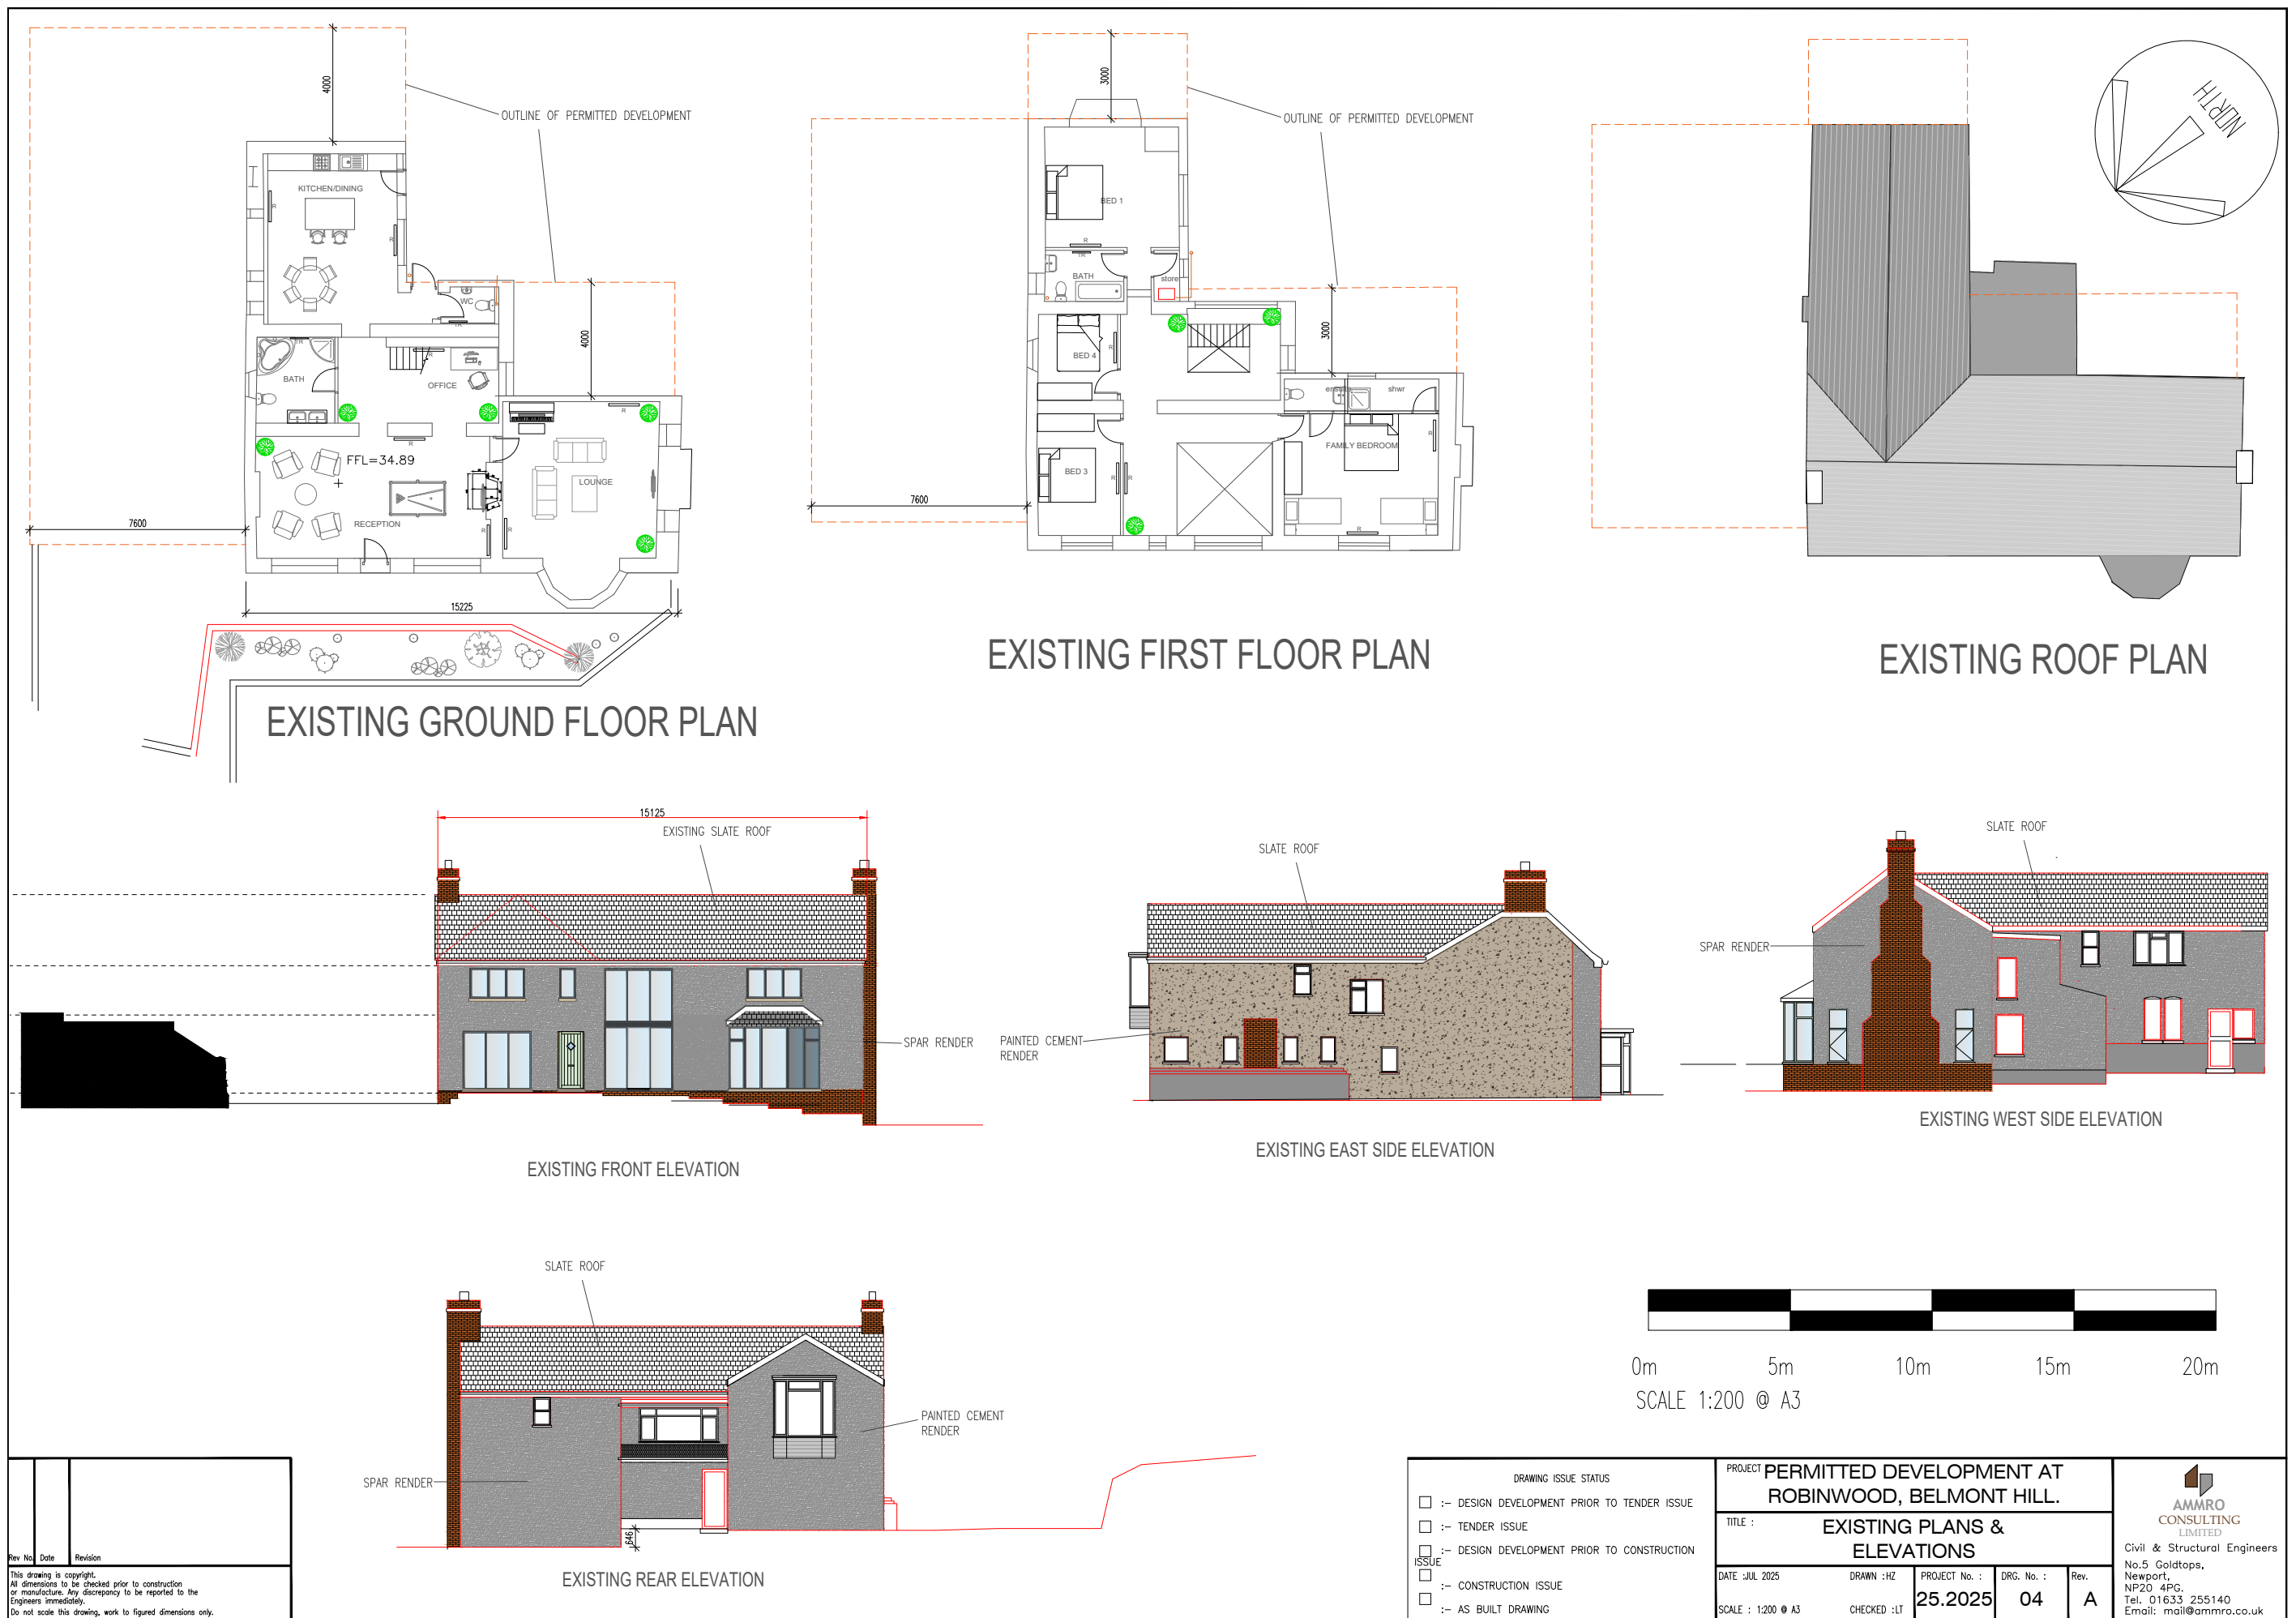

Rev No	Date	Revision
1		

This drawing is copyright.
All dimensions to be checked prior to construction or manufacture. Any discrepancy to be reported to the Engineers immediately.
Do not scale this drawing, work to figured dimensions only.

DRAWING ISSUE STATUS		PROJECT PERMITTED DEVELOPMENT AT ROBINWOOD, BELMONT HILL.				 AMMRO CONSULTING LIMITED Civil & Structural Engineers No.5 Goldtops, Newport, NP20 4PG. Tel. 01633 255140 Email: mail@ammro.co.uk	
☐ :- DESIGN DEVELOPMENT PRIOR TO TENDER ISSUE ☐ :- TENDER ISSUE ☐ :- DESIGN DEVELOPMENT PRIOR TO CONSTRUCTION		TITLE : EXISTING PLANS & ELEVATIONS					
ISSUE ☐ ☐	☐ :- CONSTRUCTION ISSUE	DATE : JUL 2025	DRAWN : HZ	PROJECT No. :	DRG. No. :	Rev.	
	☐ :- AS BUILT DRAWING	SCALE : 1:200 @ A3	CHECKED : LT	25.2025	04	A	