




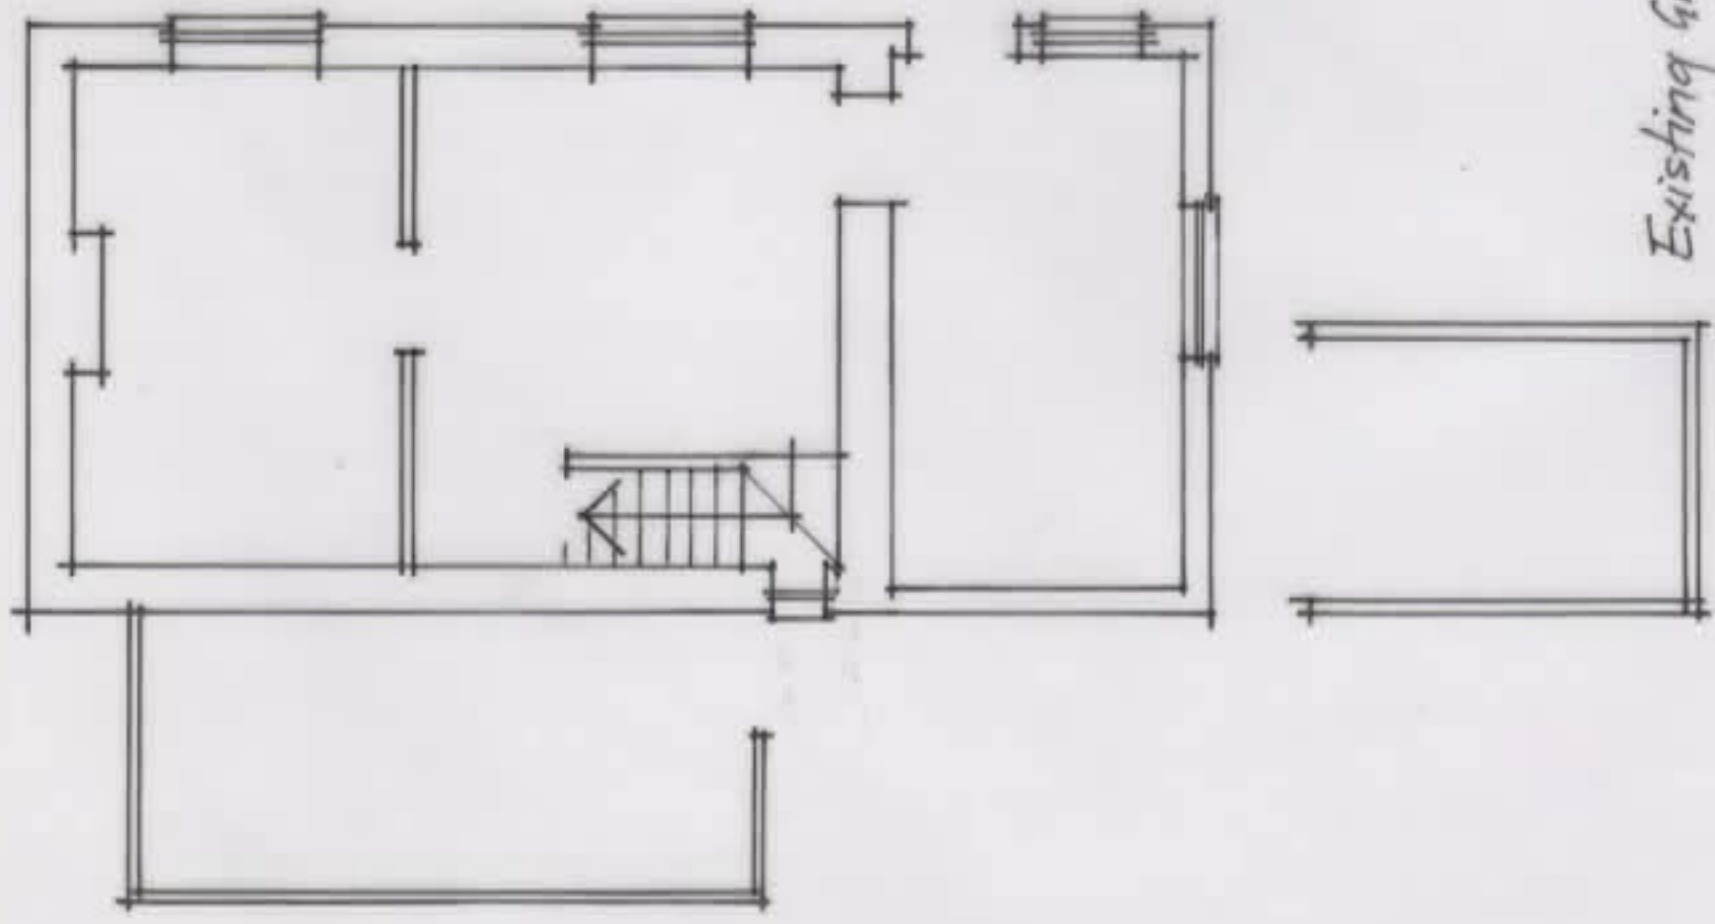


Existing Ground Floor.

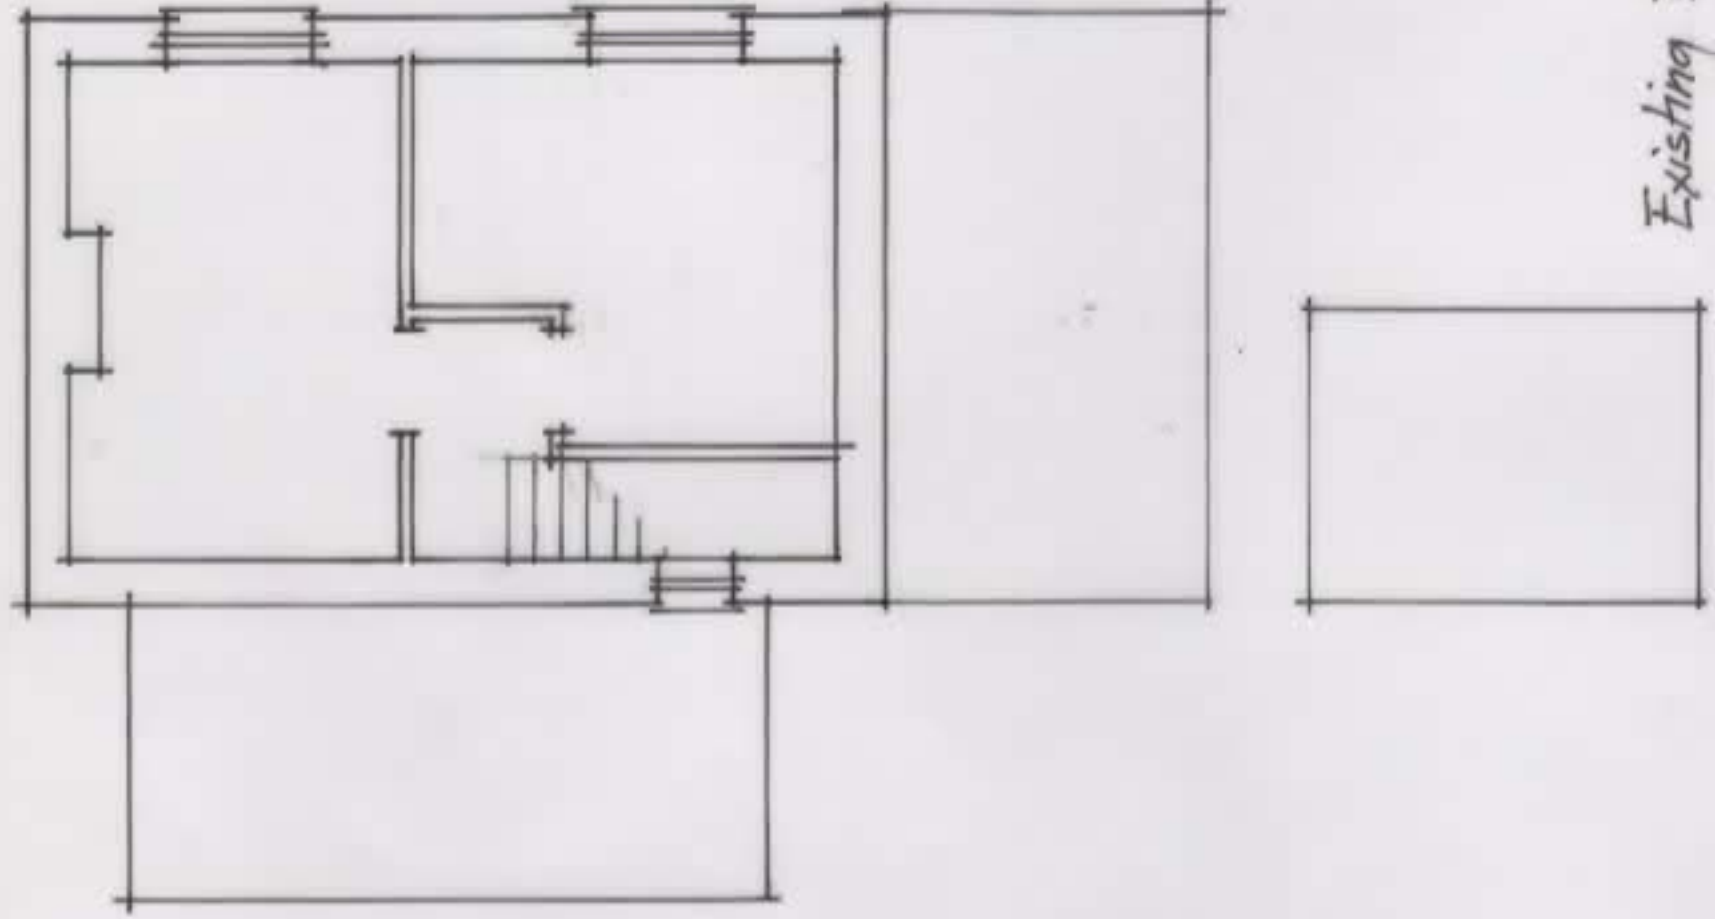


Existing First Floor.

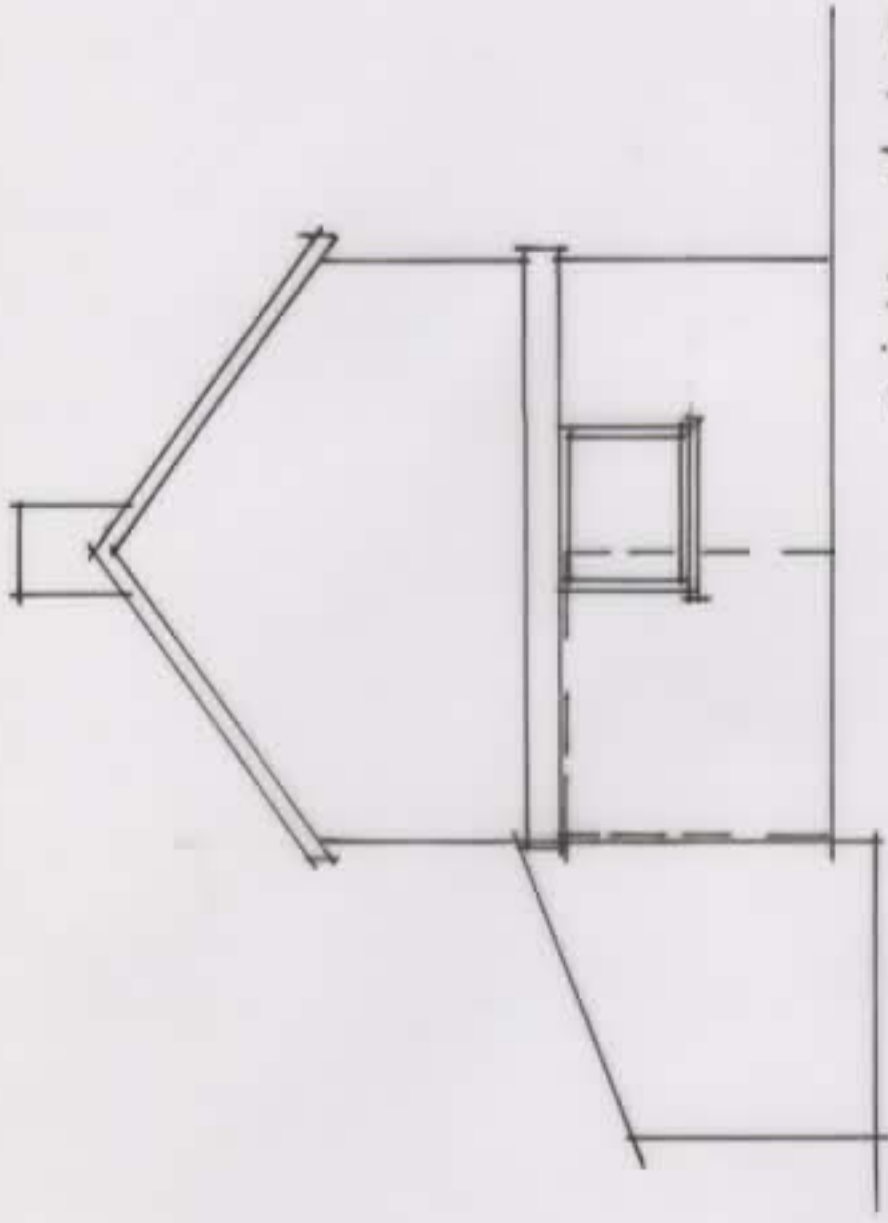


Existing North East Elevation.

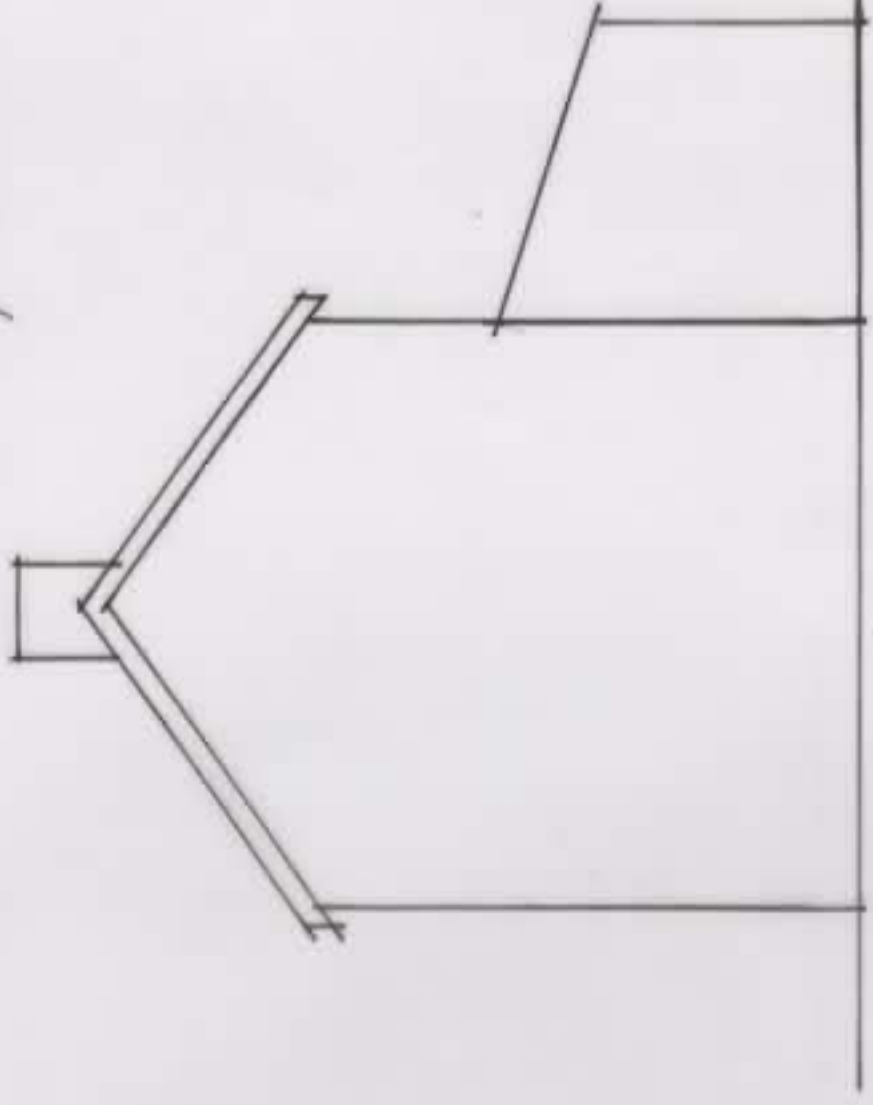

Existing South West Elevation.

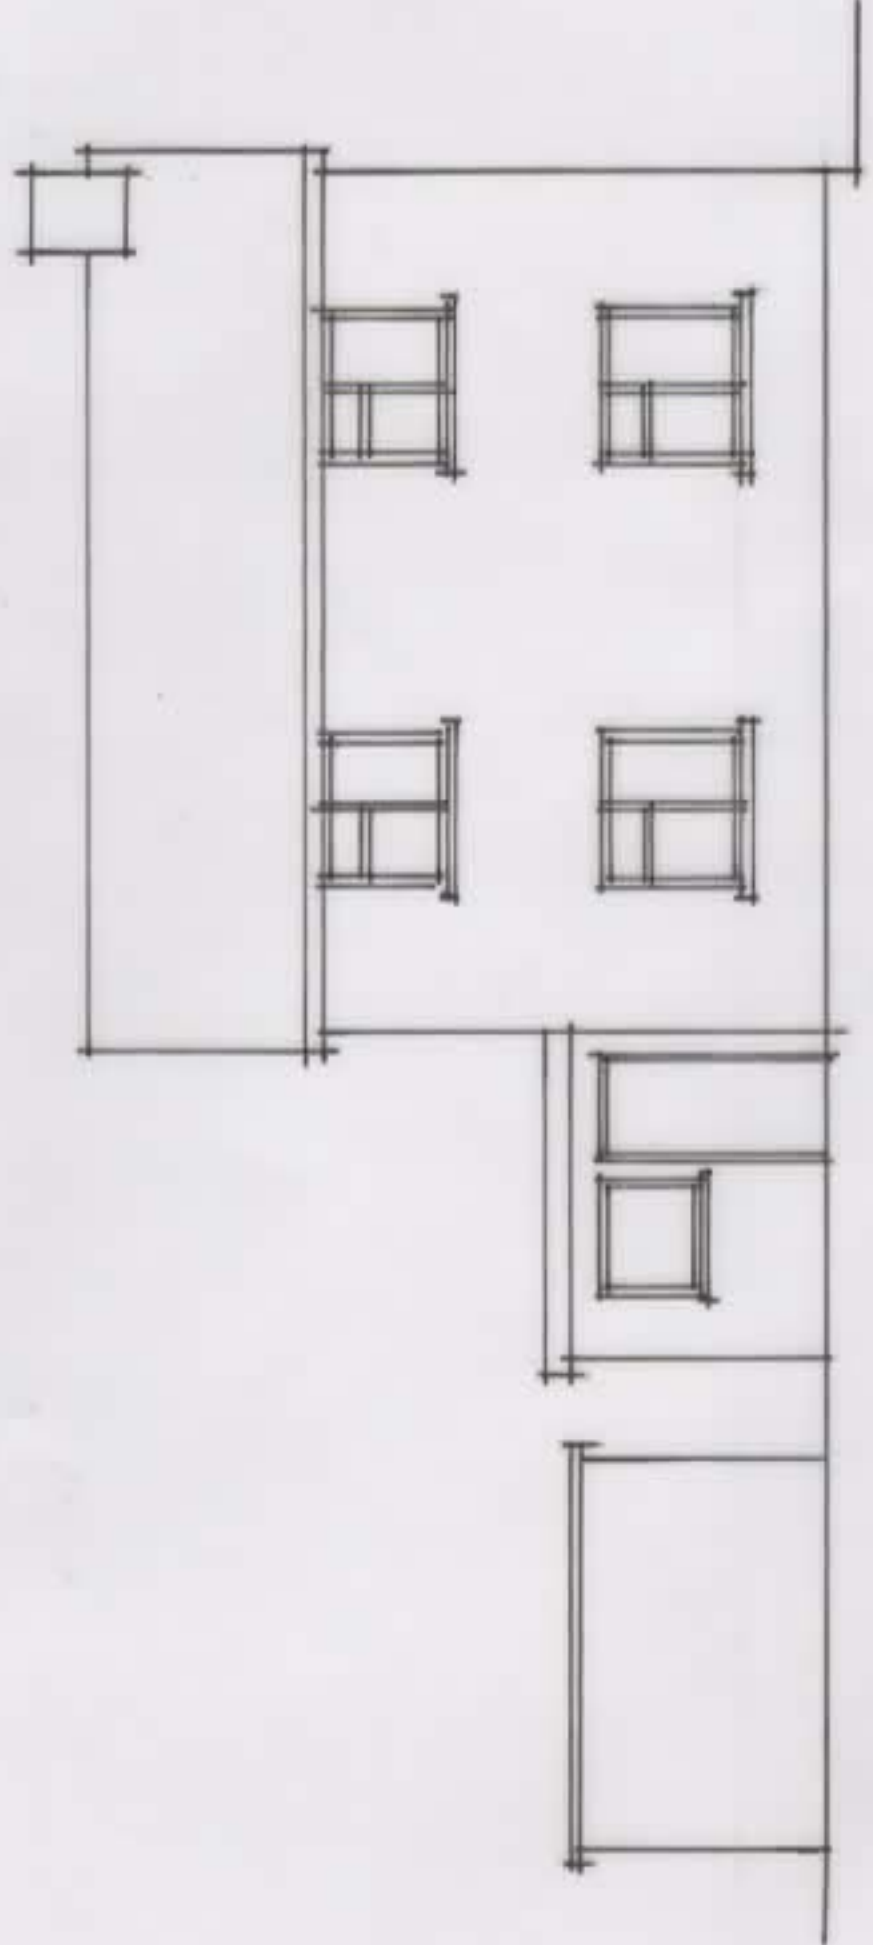

Existing South East Elevation.

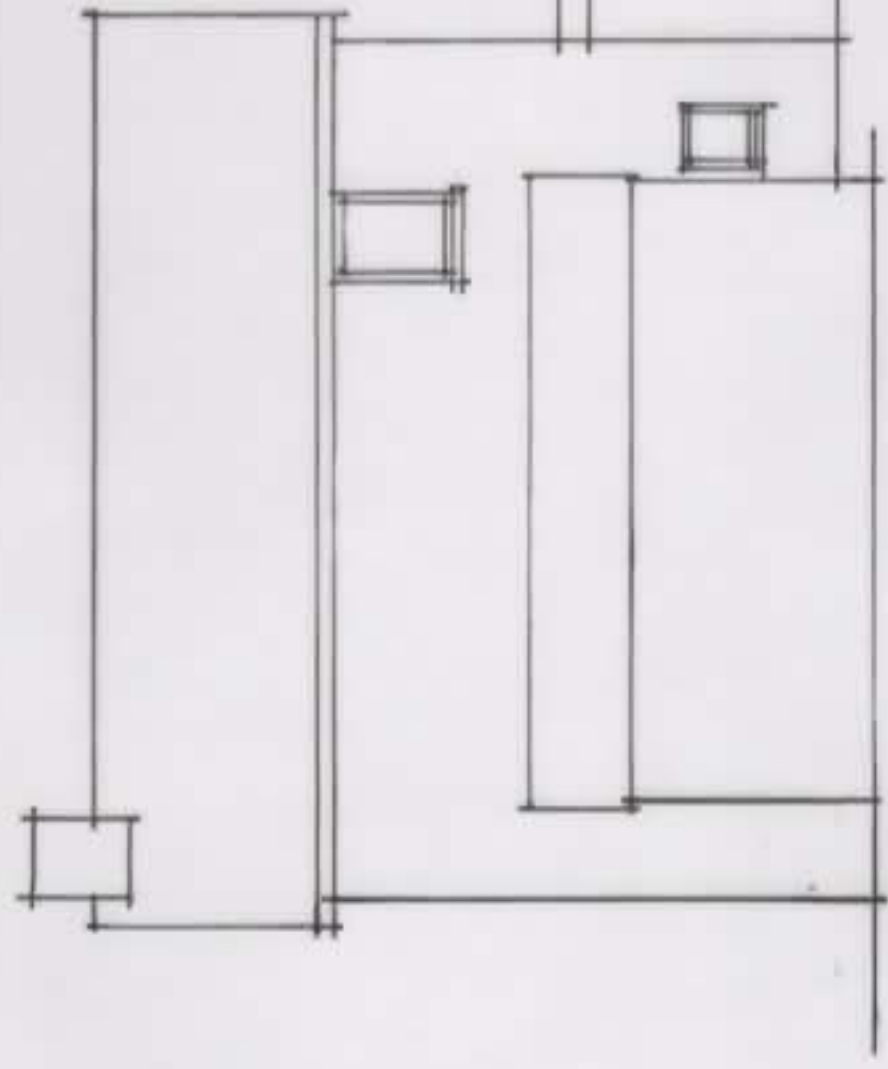

Existing North West Elevation.

Gedynas Cottage, Rogerstone
PL 05 1:100 @ A3.

