


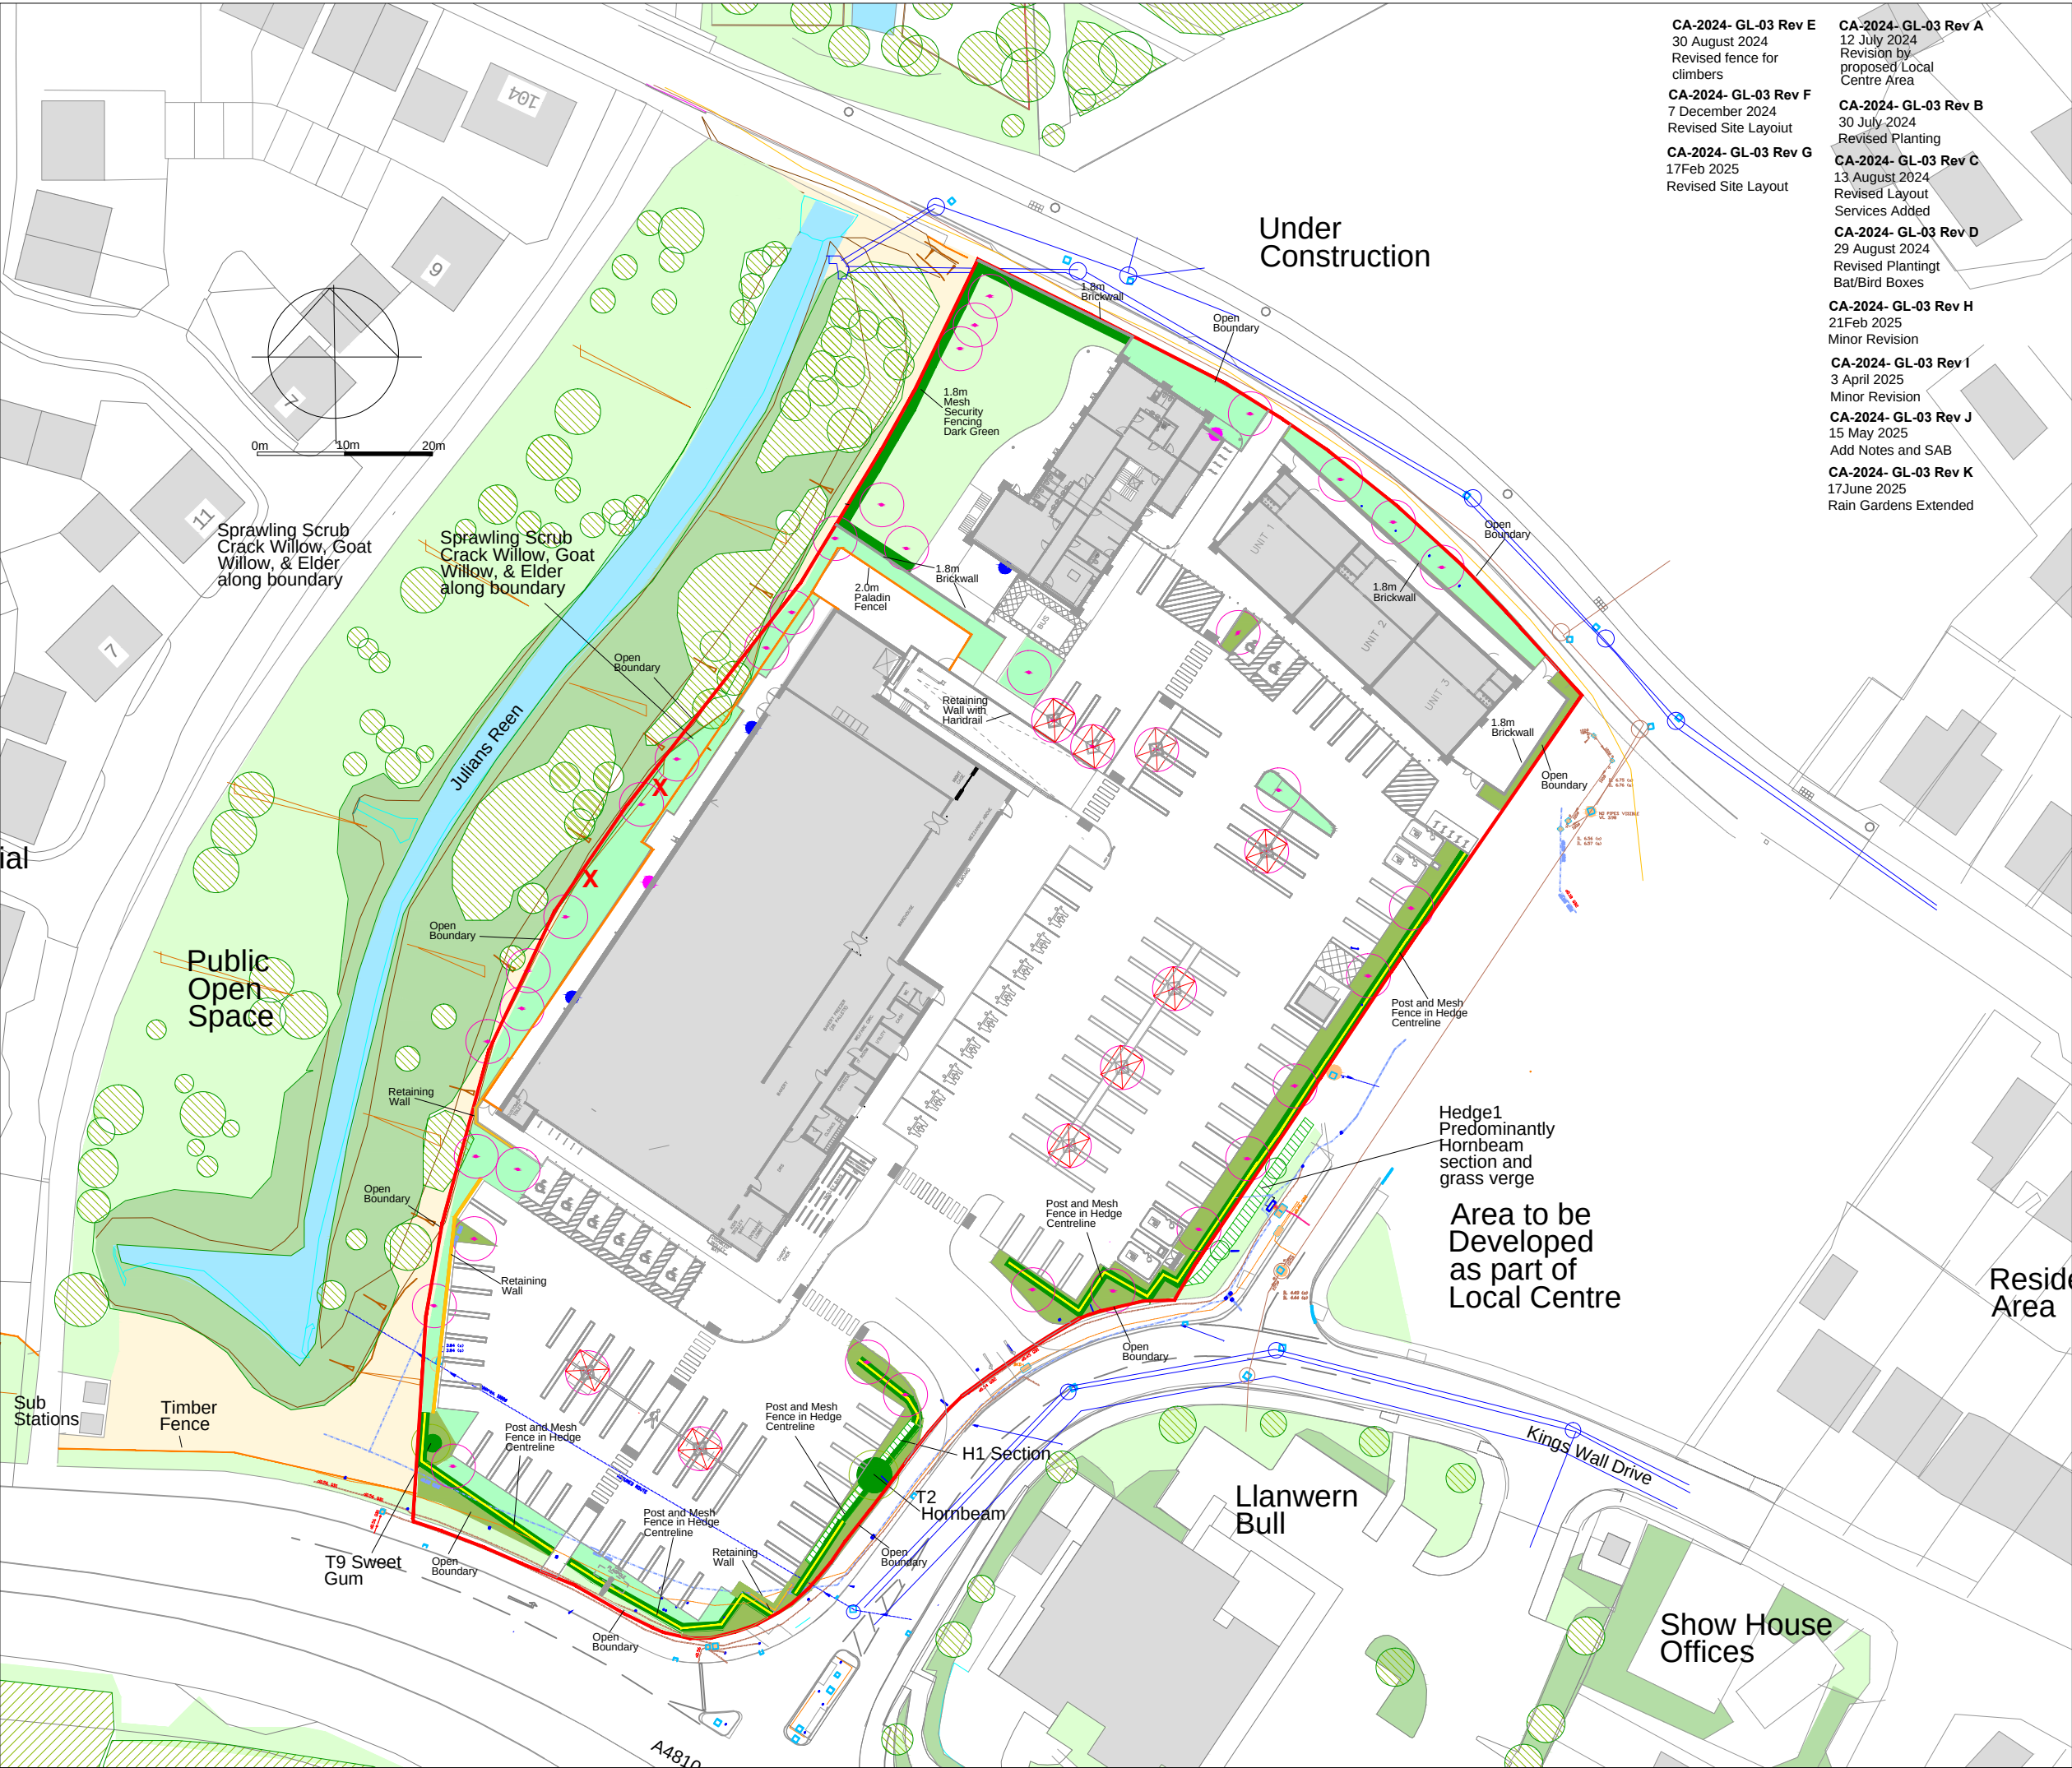

- CA-2024- GL-03 Rev E**
30 August 2024
Revised fence for climbers

CA-2024- GL-03 Rev F
7 December 2024
Revised Site Layout

CA-2024- GL-03 Rev G
17Feb 2025
Revised Site Layout
- CA-2024- GL-03 Rev A**
12 July 2024
Revision by proposed Local Centre Area

CA-2024- GL-03 Rev B
30 July 2024
Revised Planting

CA-2024- GL-03 Rev C
13 August 2024
Revised Layout Services Added

CA-2024- GL-03 Rev D
29 August 2024
Revised Planting Bat/Bird Boxes

CA-2024- GL-03 Rev H
21Feb 2025
Minor Revision

CA-2024- GL-03 Rev I
3 April 2025
Minor Revision

CA-2024- GL-03 Rev J
15 May 2025
Add Notes and SAB

CA-2024- GL-03 Rev K
17June 2025
Rain Gardens Extended

Retained Hedge Section

Retained Tree on Site

Existing Trees and Vegetation and retained trees

Grass Areas

Existing Planting Beds/ Native Stream side Vegetation

Rough Grass Area

Bank/ Contours

Pond, Streams & Reens

Fence

Application Boundary

Proposed Tree Planting

Proposed Tree Planting in hard areas with structural tree pit and tree grill

Proposed 1800mm Trellis/Fence

Proposed Hedge

Proposed Hedge and central hedge

Rain Garden

Proposed Planting Beds

Proposed Native blocks

Bat Box

Bird Box

In accordance with Ecologist's recommendations

Logpiles

Corscadden Associates
77 Fairleigh Road
Cardiff, CF11 9JW
Tel 07966 423074
email ca@corscaddenassociates.com

Project
**GLAN LLYN
NEWPORT
NP19 4TZ**

Drawing Title
**LANDSCAPE
PROPOSALS OVERALL**

Scale
1:500 at A2

Date
12 June 2024

Drawing No
173 CA-2024- GL-03 Rev K