


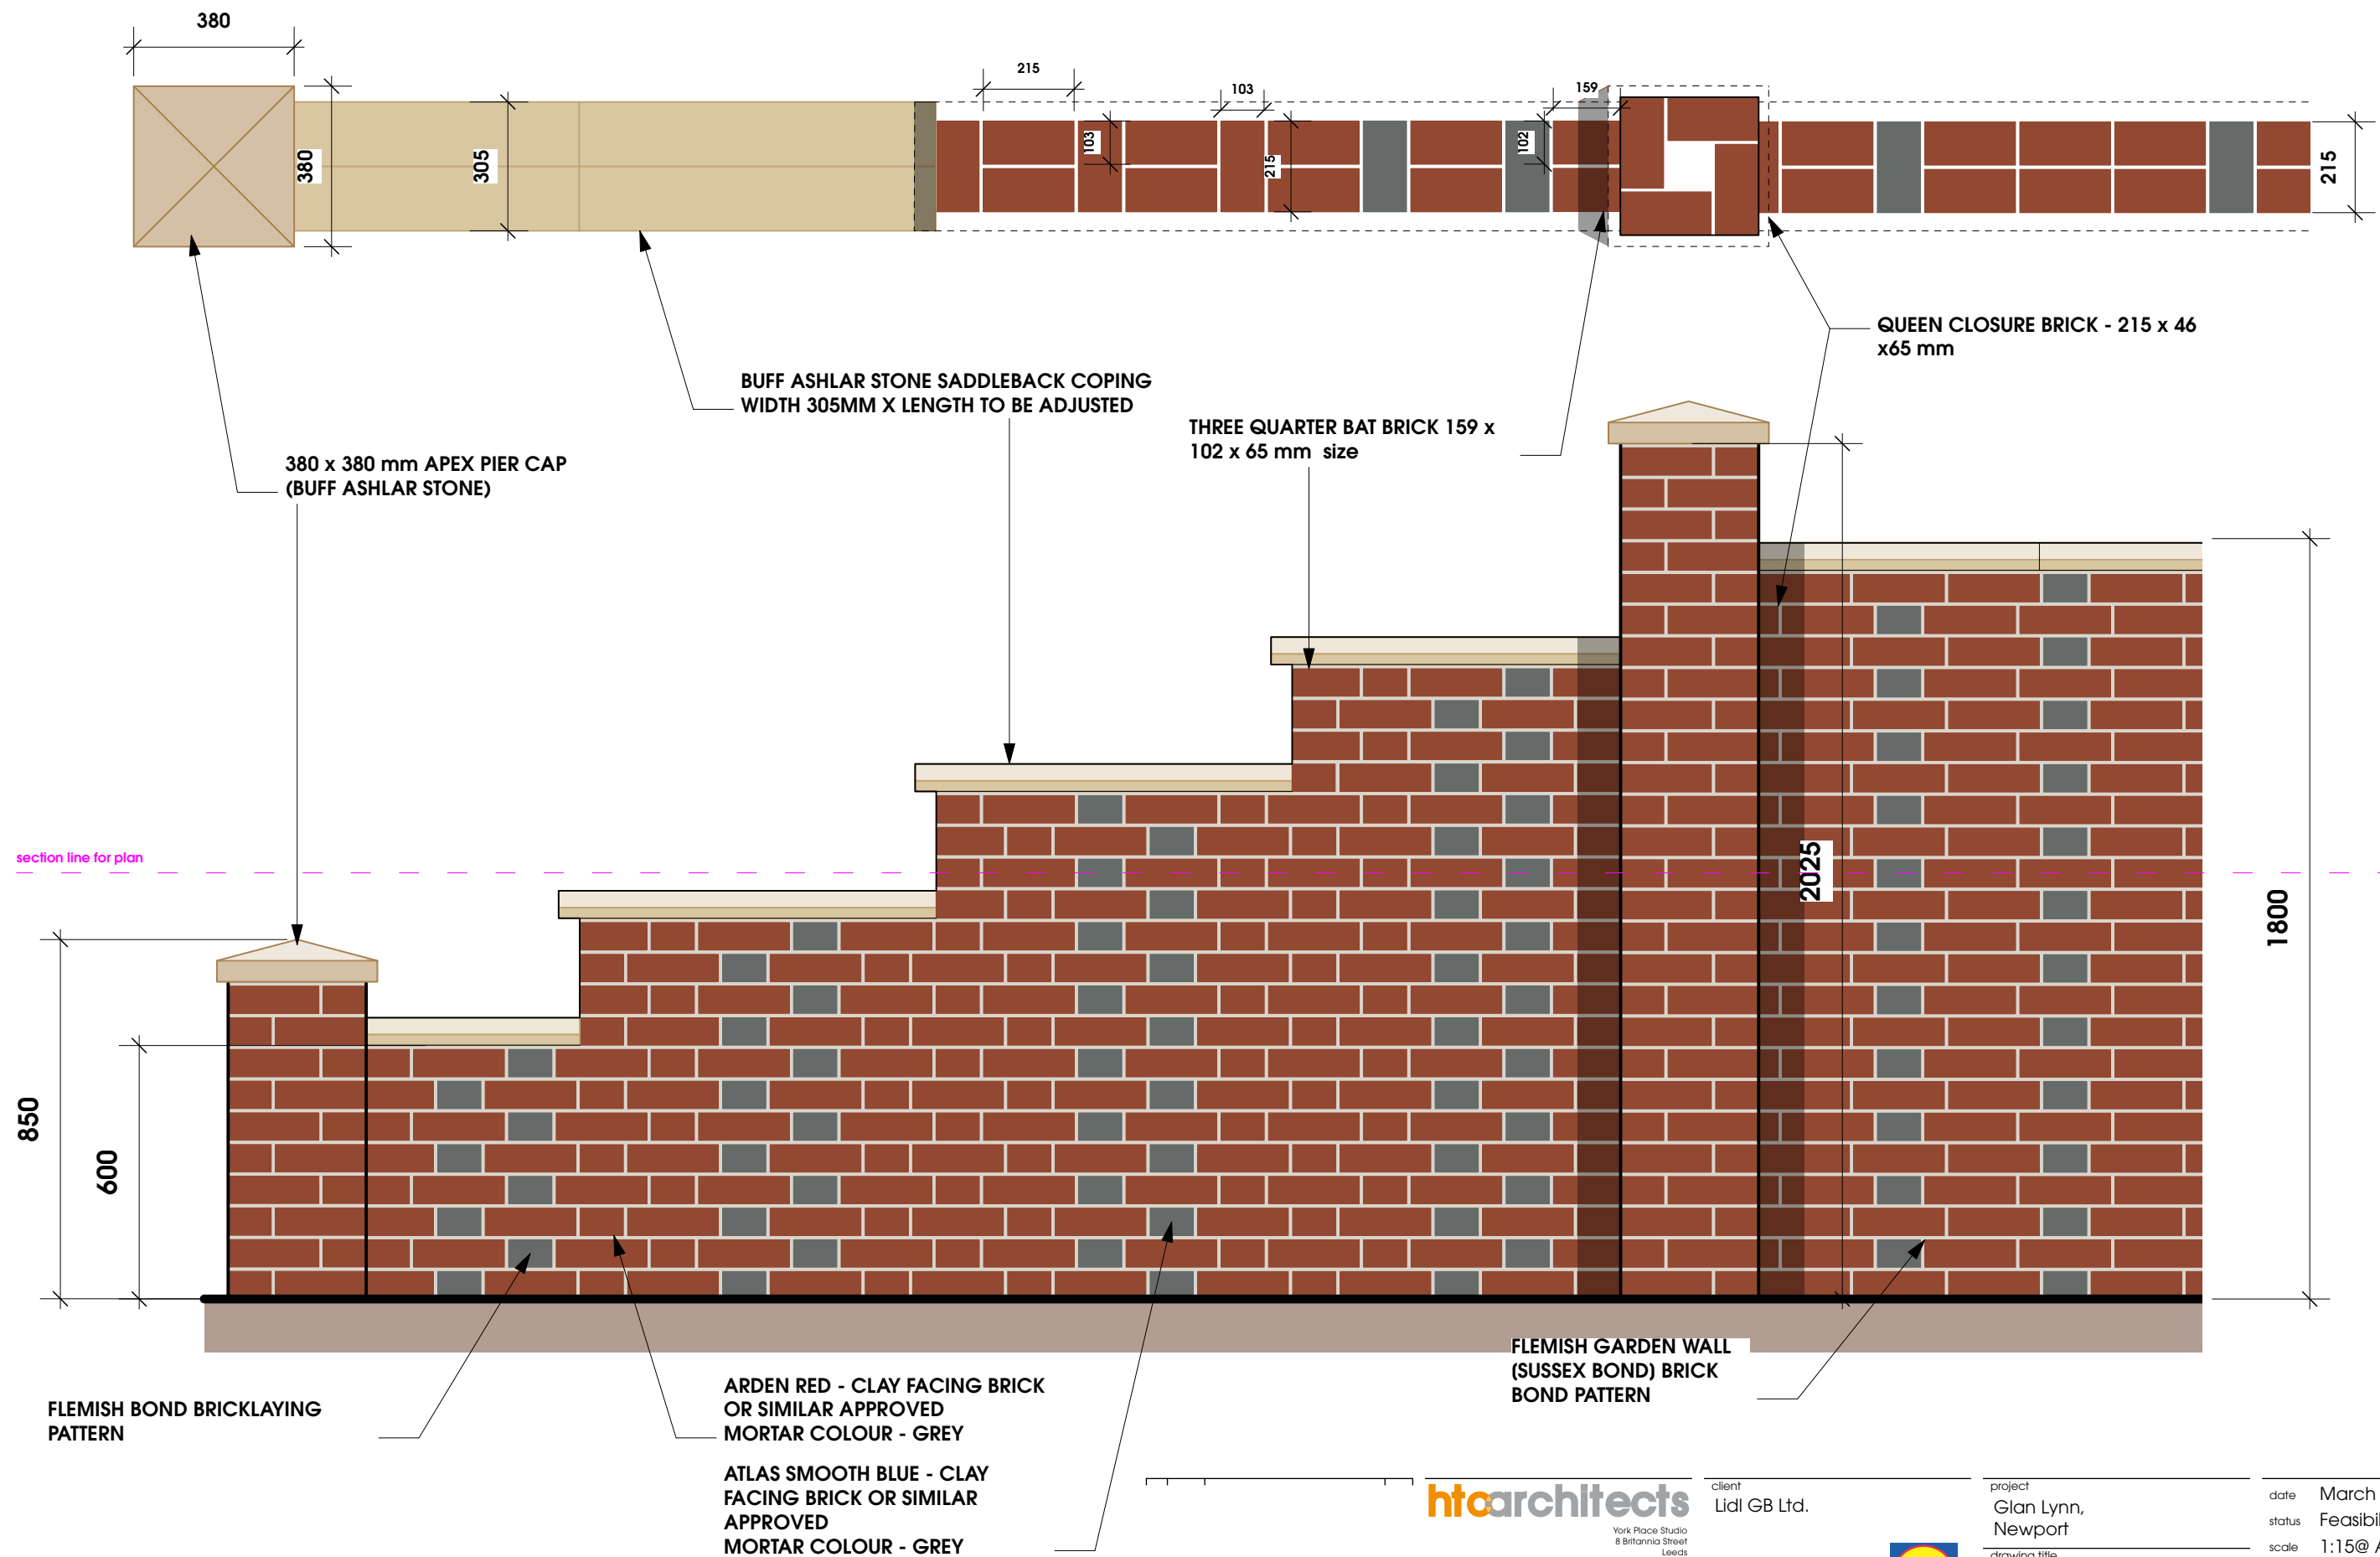

B 14/07/2025 FURTHER DETAIL ADDED TO BRICK SPECIFICATION			BMS
A 14/07/2025 DRAWING NUMBER ADJUSTED			BMS
Rev	Date	Description	Drawn

htcarchitects

York Place Studio
8 Britannia Street
Leeds
LS1 2DZ

T: (0113) 244 3457

W: www.htcarchitects.co.uk
E: info@htcarchitects.co.uk

client
Lidl GB Ltd.



project
Glan Lynn,
Newport

drawing title
Proposed wall boundary
detail design

date March 2025

status Feasibility

scale 1:15@ A3

drawn DK checked BM

job no. 3211 dwg no. P501 rev. B