




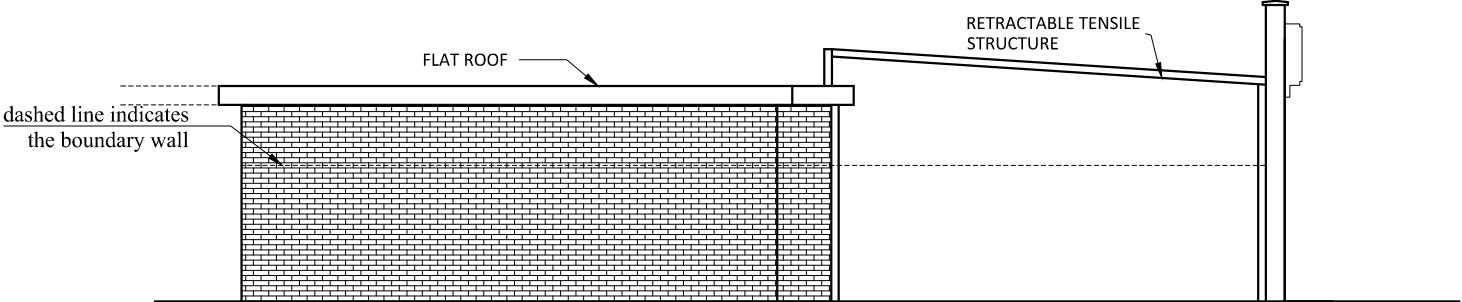

PROPOSED SIDE ELEVATION AA
(RK PIZZA POINT SIDE)

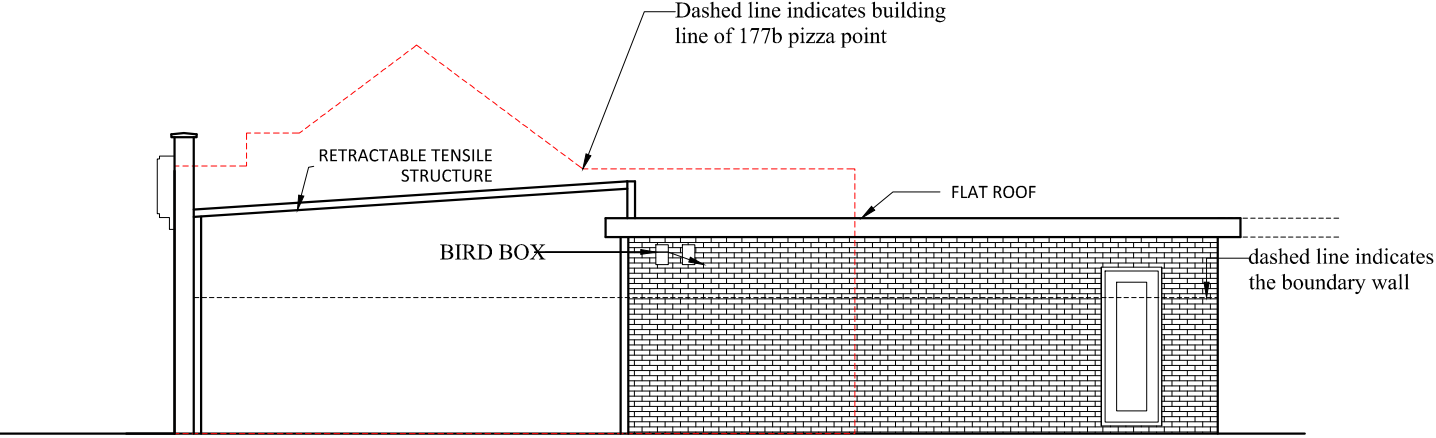

PROPOSED SIDE ELEVATION BB
(THE VICTORIA INN SIDE)

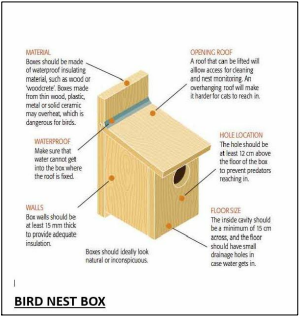

PROPOSED BIRD
NEST BOX



Client name:
Mrs Zena Al- Ibrahim

Address:
FORMER PUBLIC CONVENIENCE,
CAERLEON ROAD, NEWPORT ,NP19 7FX

Drawing name:
PLANNING DRAWINGS

Scale:
1:100 @ A3

Date drawn:
JAN 2026

Drawing number:
103 R1

Note: All dimensions are in mm unless stated
otherwise