


NOTES
THIS DRAWING SHOWS THE PROPOSED EXTERNAL FINISH OF THE EXISTING PARTY WALL FOLLOWING DEMOLITION OF THE ADJOINING DWELLING.

EXTERNAL WALL FINISH TO COMPRISE THROUGH COLOURED MONOCOUCHE RENDER: K-REND SYSTEM (HP12) APPLIED OVER EXTERNAL WALL INSULATION IN ACCORDANCE WITH MANUFACTURERS GUIDANCE. SCRAPED FINISH COAT IN PALE BLUE TO MATCH OTHER WALLS OF CASTLE VIEW.

RENDER TO BE CONTINUOUS OVER THE ENTIRE EXPOSED PARTY WALL UNLESS OTHERWISE NOTED.

ALL EXTERNAL CORNERS TO BE PROVIDED WITH STAINLESS STEEL BEADS.

ALL MATERIALS SHALL BE INSTALLED IN ACCORDANCE WITH THE MANUFACTURER'S RECOMMENDATIONS.

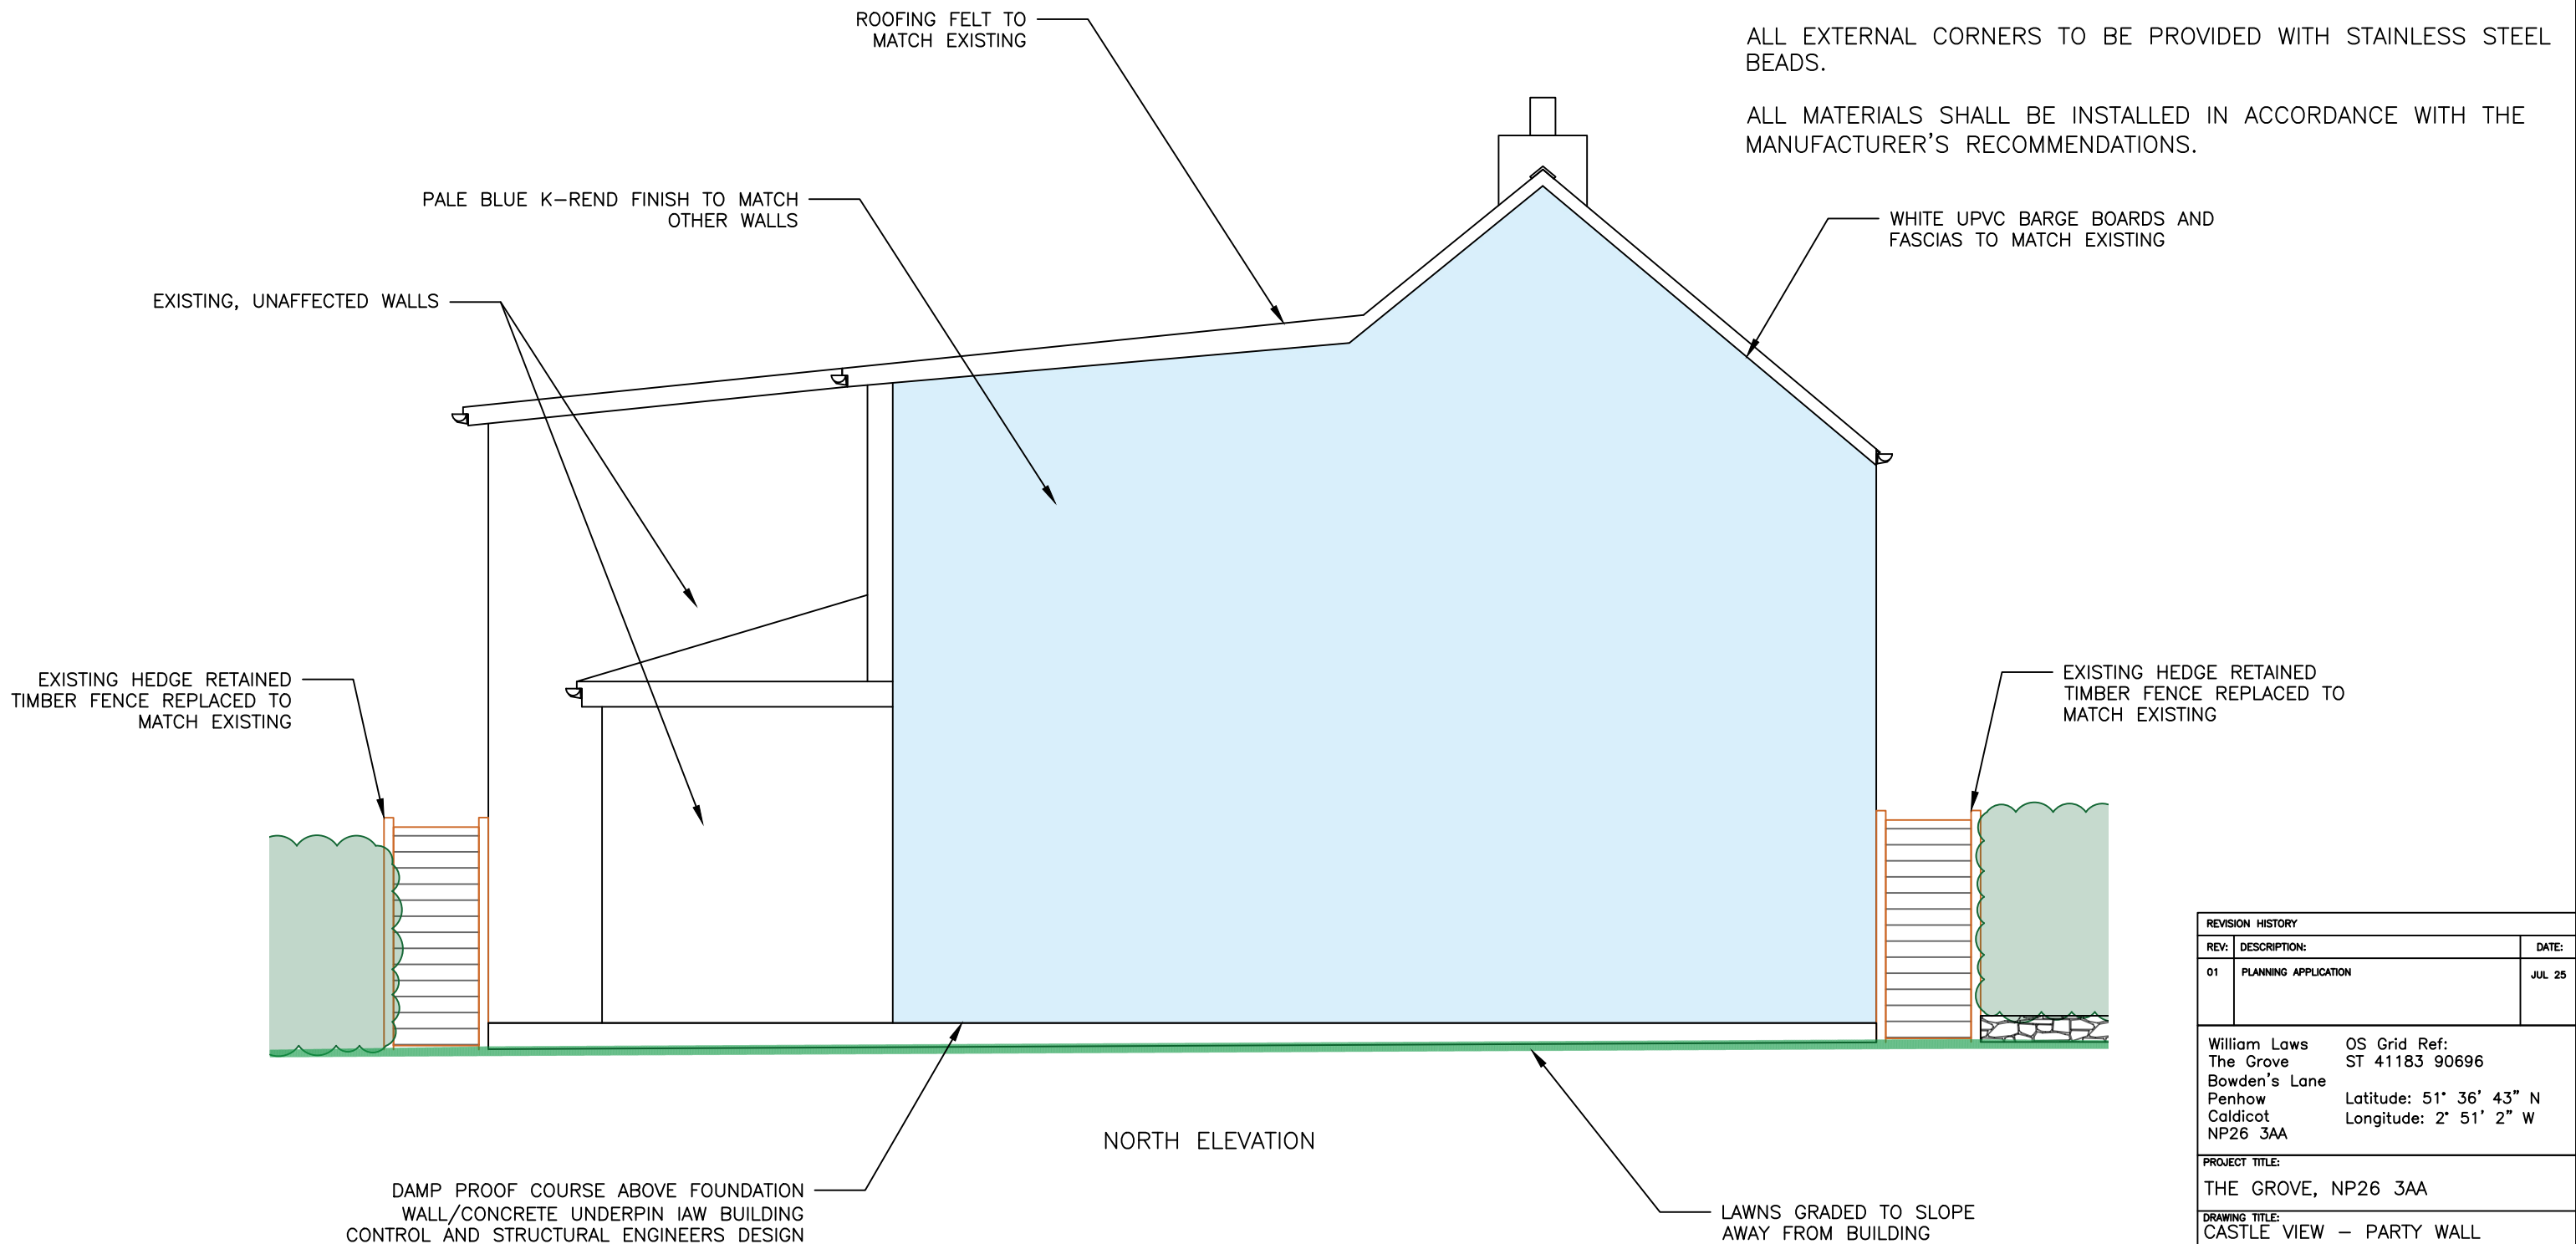

REVISION HISTORY			
REV:	DESCRIPTION:		DATE:
01	PLANNING APPLICATION		JUL 25
William Laws OS Grid Ref: The Grove ST 41183 90696 Bowden's Lane Penhow Latitude: 51° 36' 43" N Caldicot Longitude: 2° 51' 2" W NP26 3AA			
PROJECT TITLE: THE GROVE, NP26 3AA			
DRAWING TITLE: CASTLE VIEW – PARTY WALL ELEVATION FINISHES			
SCALE AT A3: 1:50	DATE: JUL 25	DRAWN: WL	SHEET: 1/1
DRAWING NO: GRO_015			REVISION: 01