


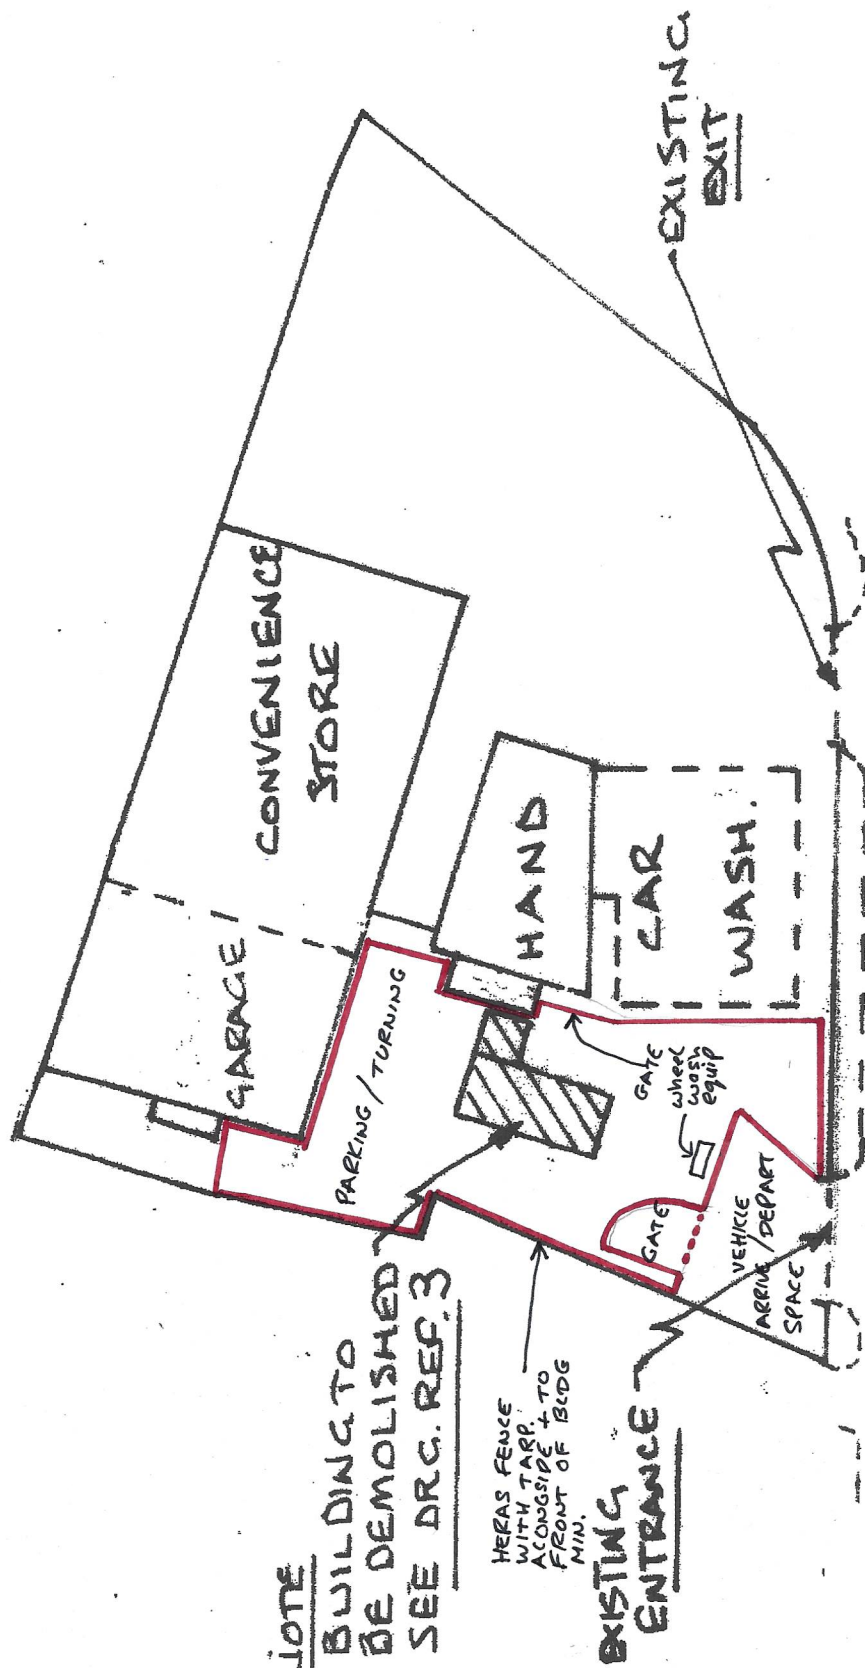

CROMWELL ROAD

EXISTING SITE PLAN - EXISTING.

SITE PLAN OF SOMERTON PARK GARAGE,
CROMWELL ROAD, NEWPORT, NP19 0HT.

SCALE

1:500

DRG. REF. 2