


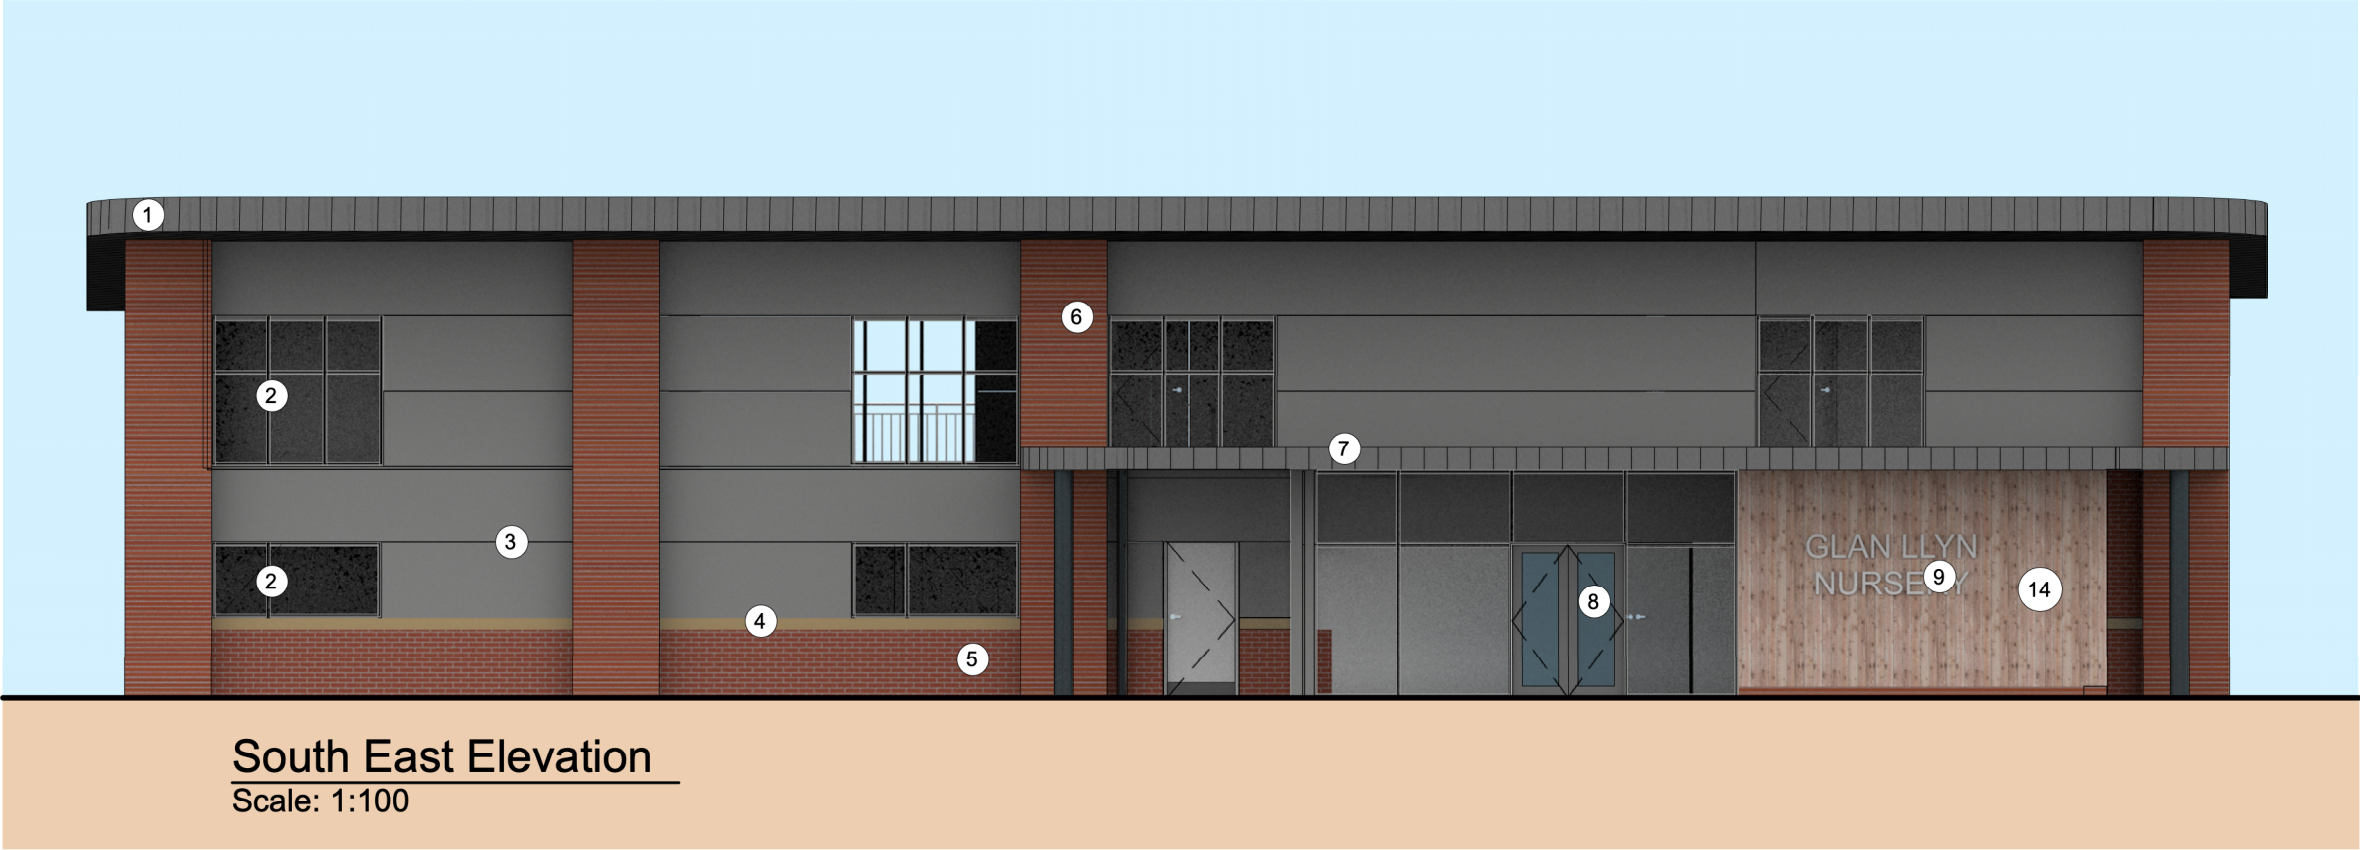

ELEVATION KEY

- 1. STANDING SEAM ROOF CLADDING
- 2. CURTAIN WALL SYSTEM, FRAME SYSTEM RAL 9006
- 3. CLADDING PANEL COLOUR RAL 9006
- 4. ASHLAR STONE TRIM
- 5. LOW LEVEL BRICKWORK TO MATCH LOCAL ARCHITECTURE
- 6. BRICK PIERS
- 7. CANOPY SUPPORTED BY STRUCTURAL COLUMN
- 8. MAIN ENTRANCE
- 9. SIGNAGE LOCATION
- 10. RAINWATER DOWN PIPE
- 11. BIFOLD EXTERNAL DOORS
- 12. EXTERNAL CANOPY WITH PERIMETER RAILING IN ACCORDANCE WITH APPROVED DOCUMENT PART K
- 13. EXTERNAL FIRE ESCAPE
- 14. VERTICAL TIMBER PANELING



A 31/07/2024 Materials updated				BM
Rev	Date	Description		Drawn

htcarchitects

York Place Studio
8 Britannia Street
Leeds
LS1 2DZ

T:(0113) 244 3457

W: www.htcarchitects.co.uk
E: info@htcarchitects.co.uk

client
Lidl GB Ltd.



project
Glan Llyn
Newport

drawing title
Nursery Front and Rear
Elevations

date	July 2024
status	Planning
scale	AS NOTED
drawn	KA checked BM
job no.	3211 dwg no. P230 rev. A