



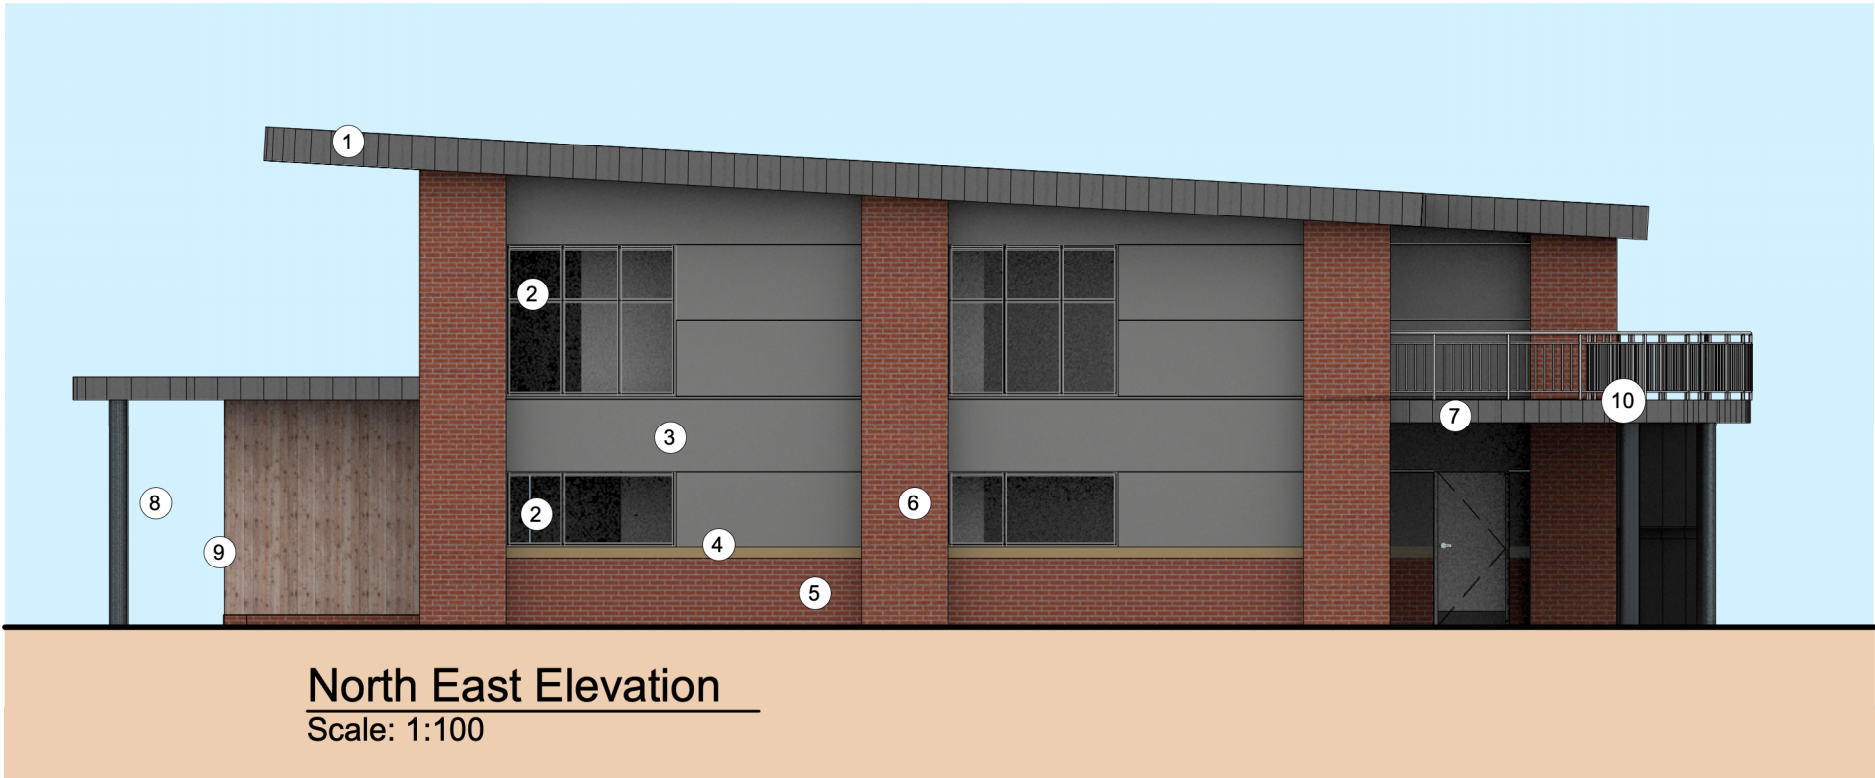

- ELEVATION KEY**
- 1. STANDING SEAM ROOF CLADDING
 - 2. CURTAIN WALL SYSTEM, FRAME SYSTEM RAL 9006
 - 3. CLADDING PANEL COLOUR RAL 9006
 - 4. ASHLAR STONE TRIM
 - 5. LOW LEVEL BRICKWORK TO MATCH LOCAL ARCHITECTURE
 - 6. BRICK PIERS
 - 7. CANOPY SUPPORTED BY STRUCTURAL COLUMN
 - 8. MAIN ENTRANCE
 - 9. SIGNAGE LOCATION
 - 10. EXTERNAL CANOPY WITH PERIMETER RAILING IN ACCORDANCE WITH APPROVED DOCUMENT PART K
 - 11. EXTERNAL FIRE ESCAPE

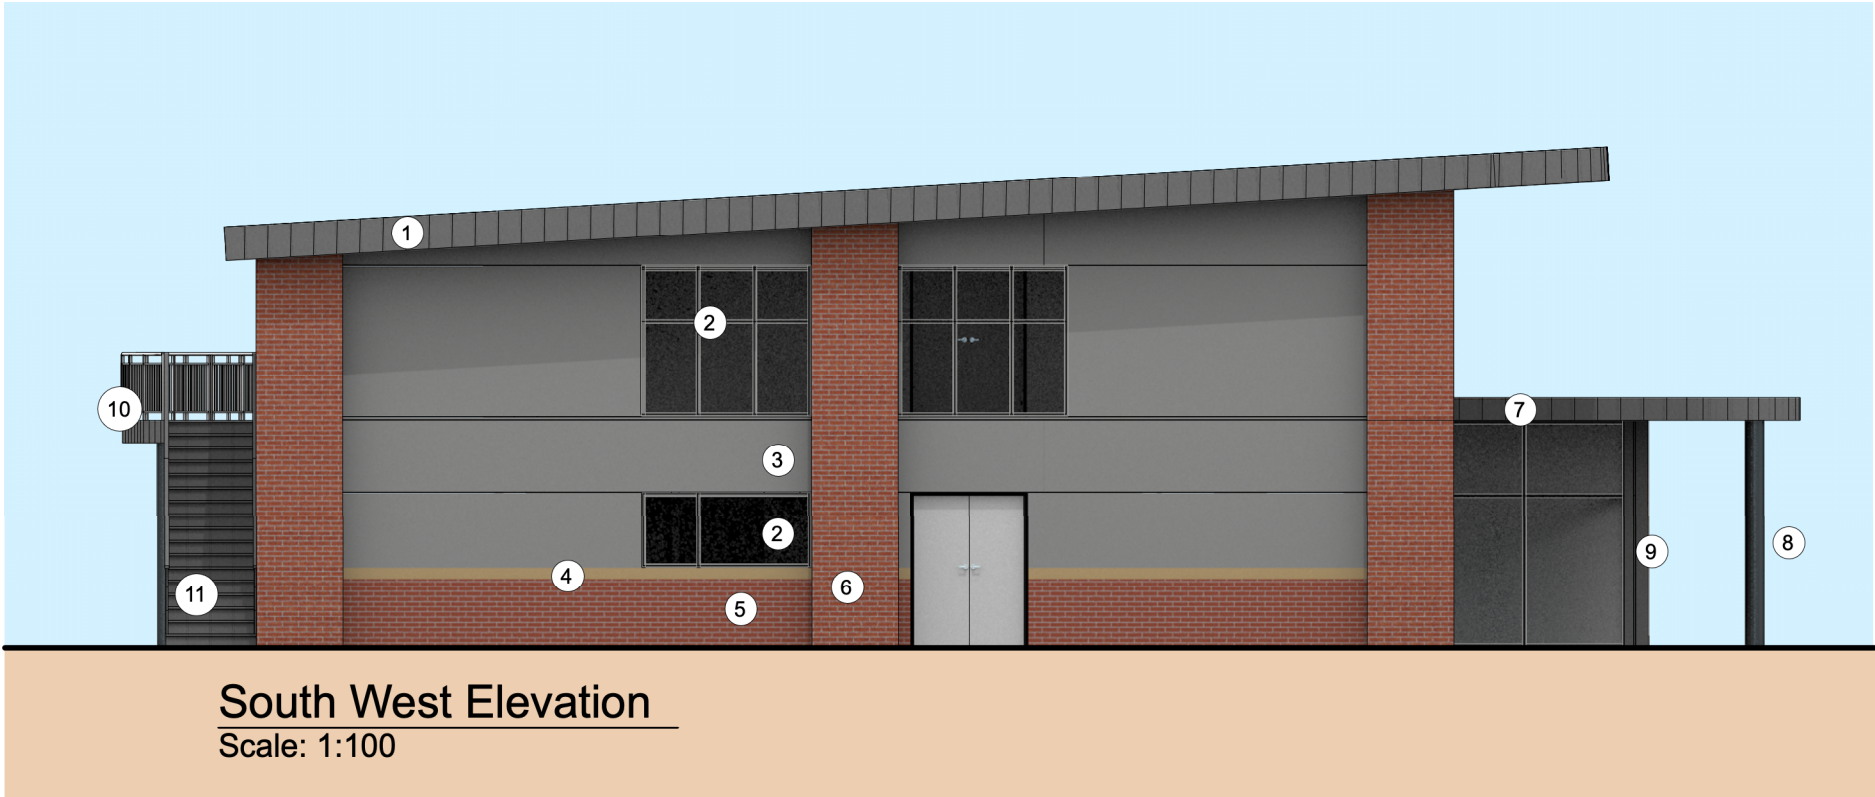

A				31/07/2024	MATERIALS UPDATED	BM
Rev	Date	Description	Drawn			

htcarchitects

York Place Studio
8 Briannia Street
Leeds
LS1 2DZ

T:(0113) 244 3457

W: www.htcarchitects.co.uk
E: info@htcarchitects.co.uk

client
Lidl GB Ltd.



project
Glan Llyn
Newport

drawing title
Nursery Side Elevations

date	July 2024
status	Planning
scale	AS NOTED
drawn	KA
checked	BM
job no.	3211
dwg no.	P231
rev.	A