


Notes:

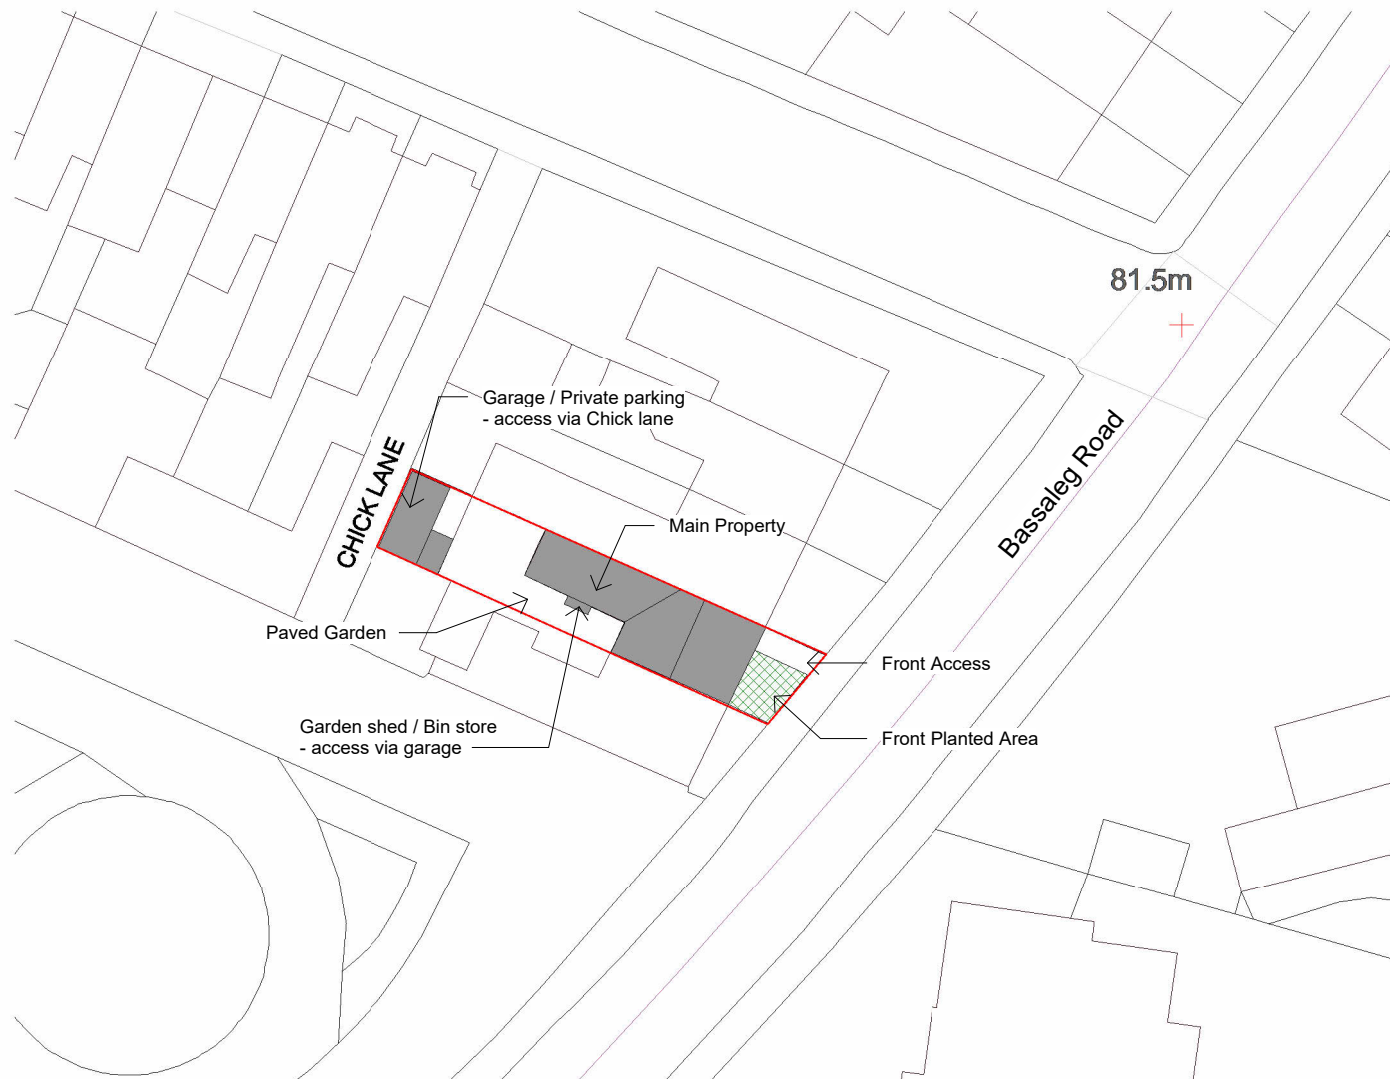

P03 Notes amended 15/01/25
P02 Garden and Garden Shed Added 31/12/25
P01 FOR PLANNING 24/12/25

Aganna Design Studio

Client: Mr Design & Build Ltd.

Project: 44 Bassaleg Rd, NP20 3EX

Drawing Title: Block Plan

Purpose of Issue: Planning

Drawing Status: Planning

Drawn By: MA Scale: 1 : 500 @ A4

Drawing No. ADS002 P03

1

Block Plan - Proposed and Existing

1 : 500

