


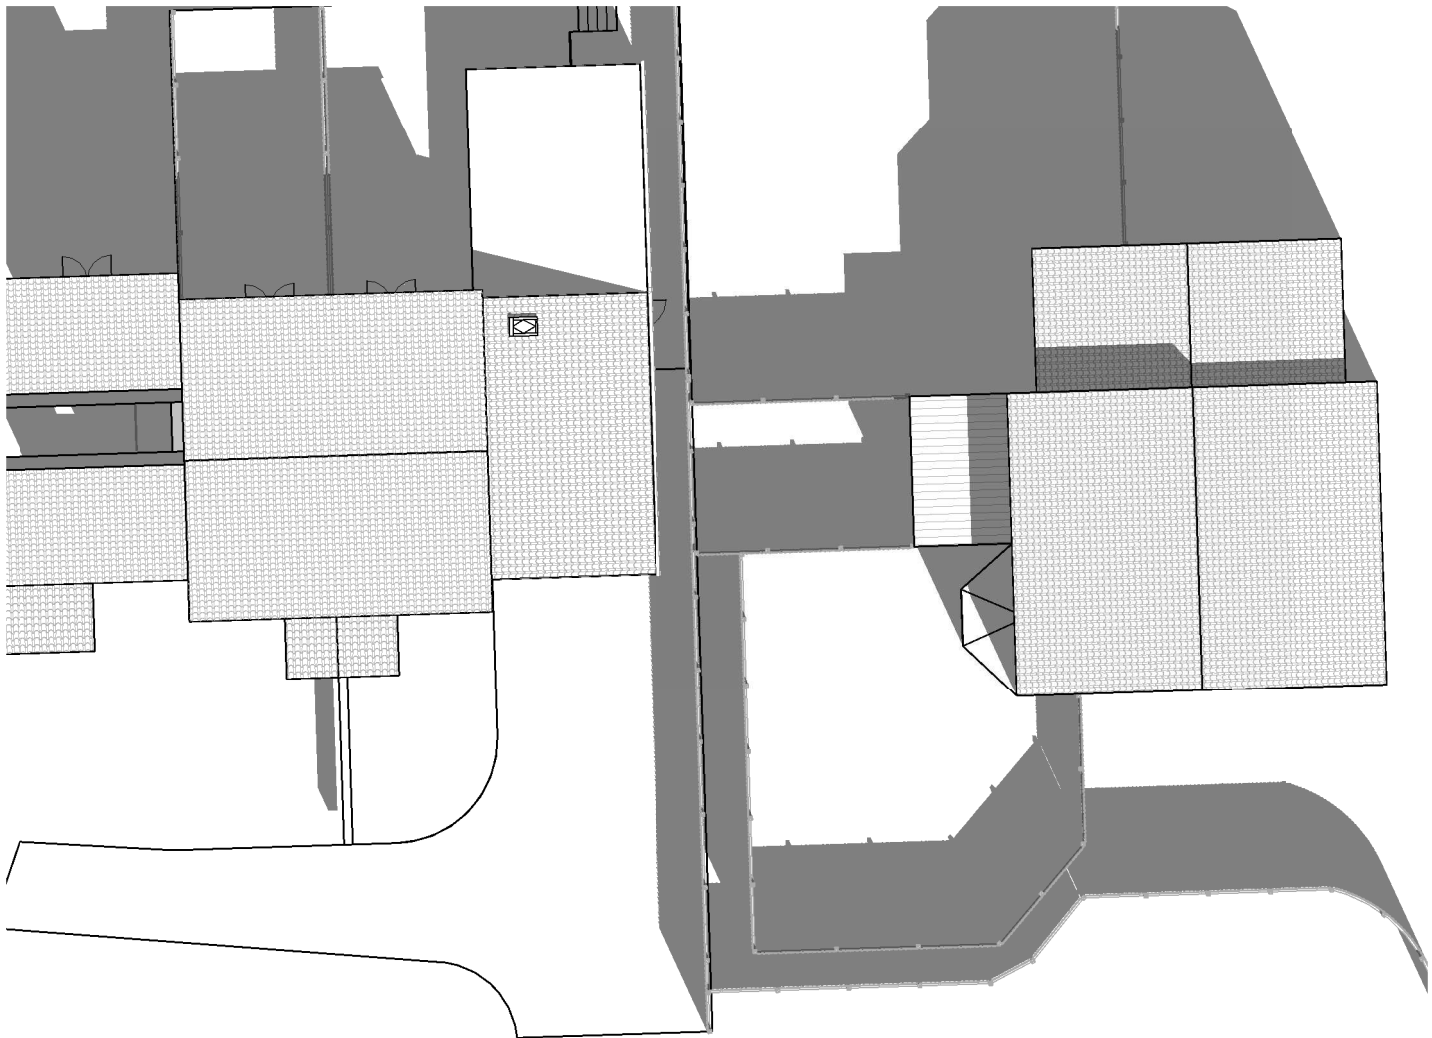


21 Mar 9am - Existing  
1 : 200




21 Mar 12pm - Existing  
1 : 200




21 Mar 4pm - Existing  
1 : 200

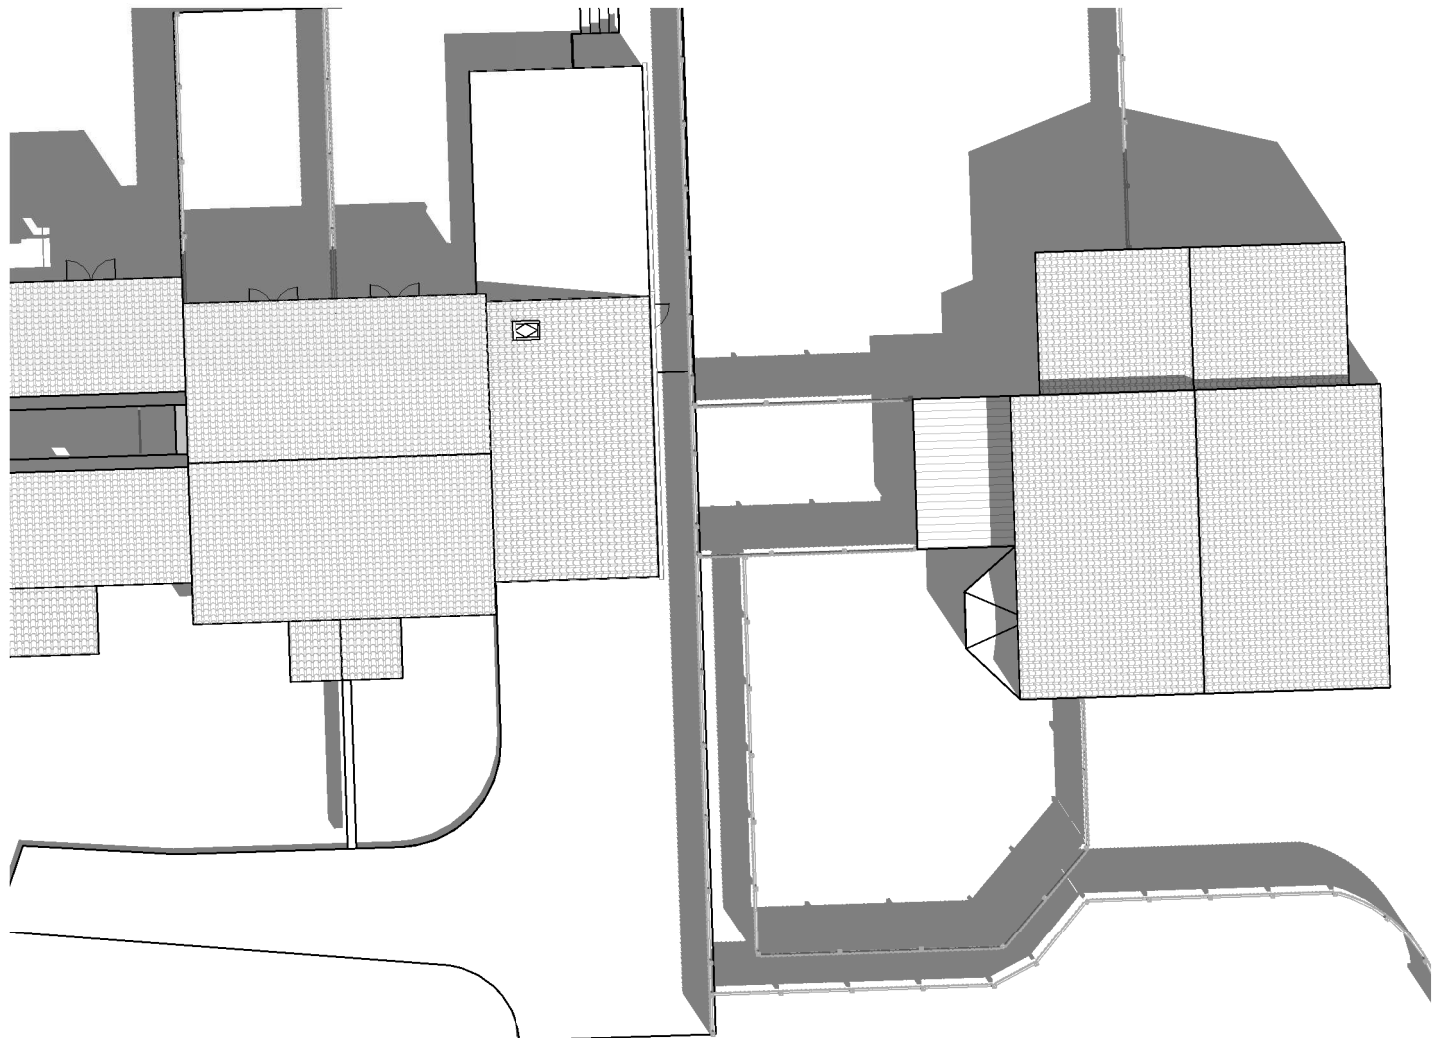

21 June 9am - Existing  
1 : 200

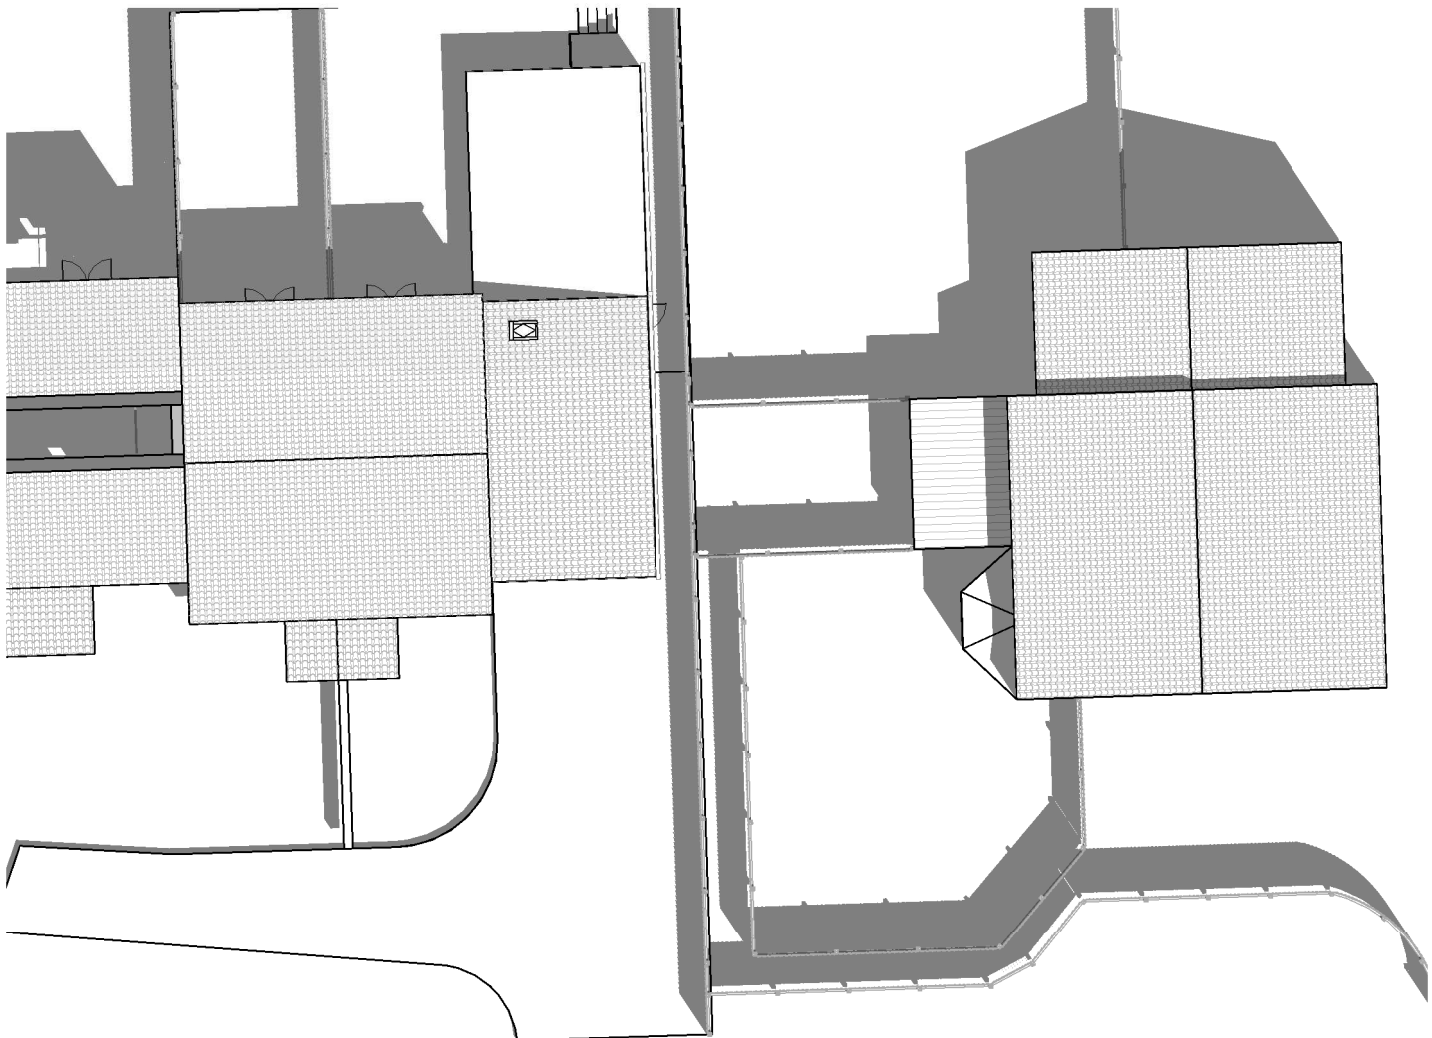

21 June 12pm - Existing  
1 : 200

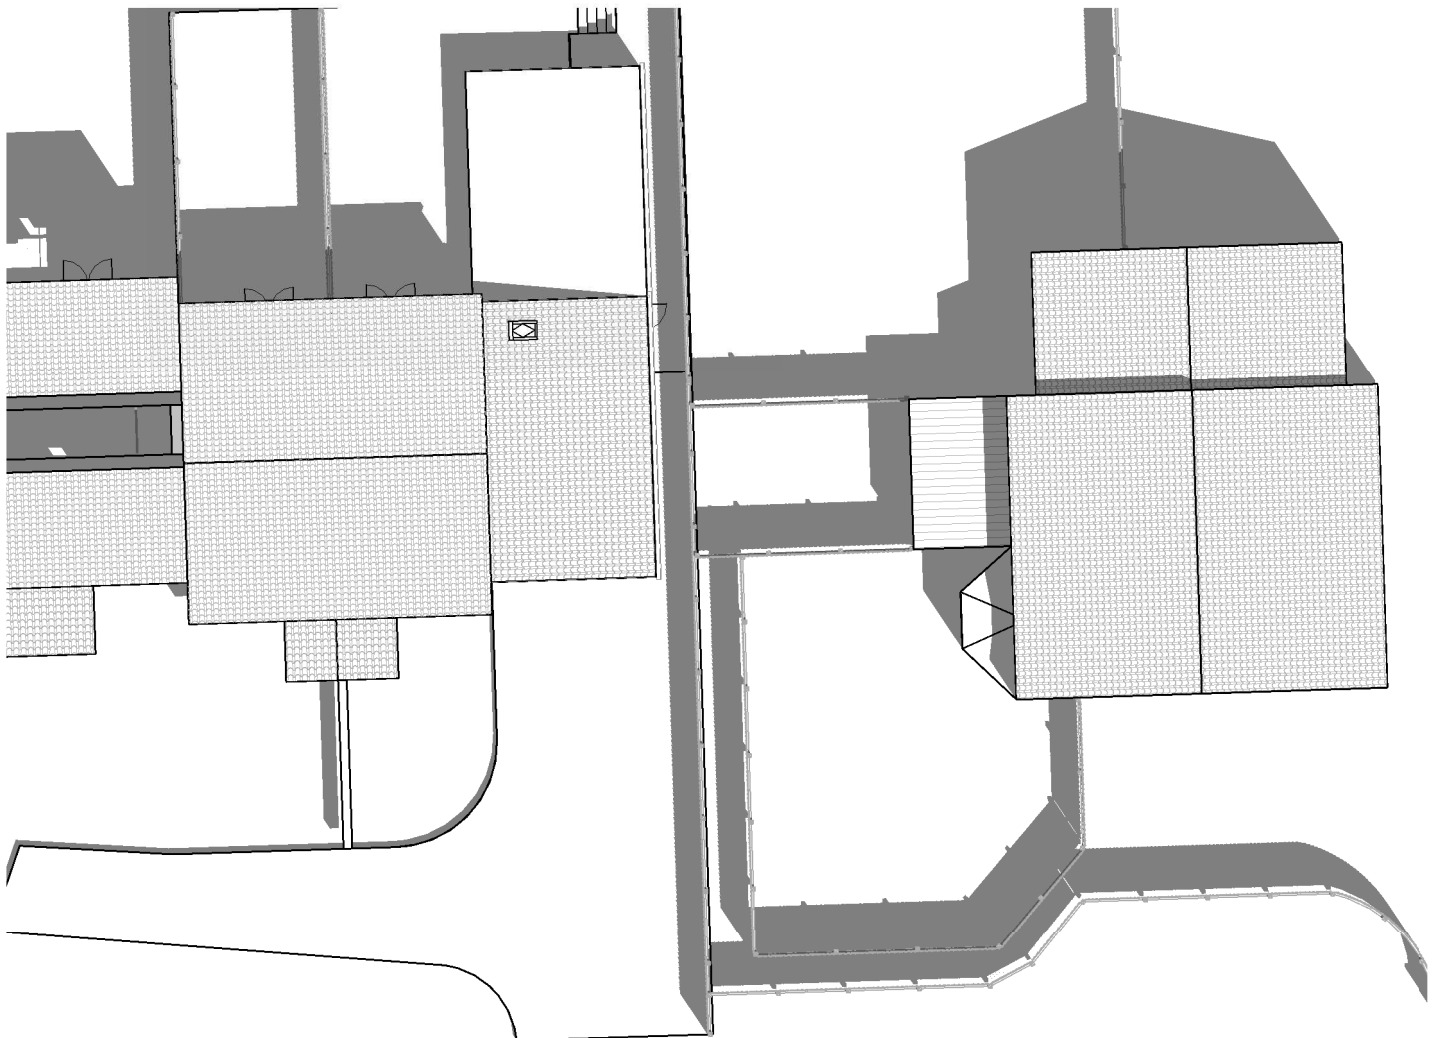

21 June 4pm - Existing  
1 : 200

| [STATUS] | REV | DATE | DESCRIPTION | REVISED BY |
|----------|-----|------|-------------|------------|
|----------|-----|------|-------------|------------|

CLIENT

Mr D. Garwood

Sustainable  
Studio  
Architects

SS/

PROJECT

Two Story Side Extension  
270 Mill Heath  
Newport  
NP20 7RD

DRAWING TITLE

Shadow Analysis - Existing

DRAWING STATUS

PL : PLANNING

NUMBER

PL003

SCALE

1 : 200 @ A1

REVISION