



21 March 9am - Proposed
1 : 200




21 March 12pm - Proposed
1 : 200



21 March 4pm - Proposed
1 : 200



21 June 9am - Proposed
1 : 200

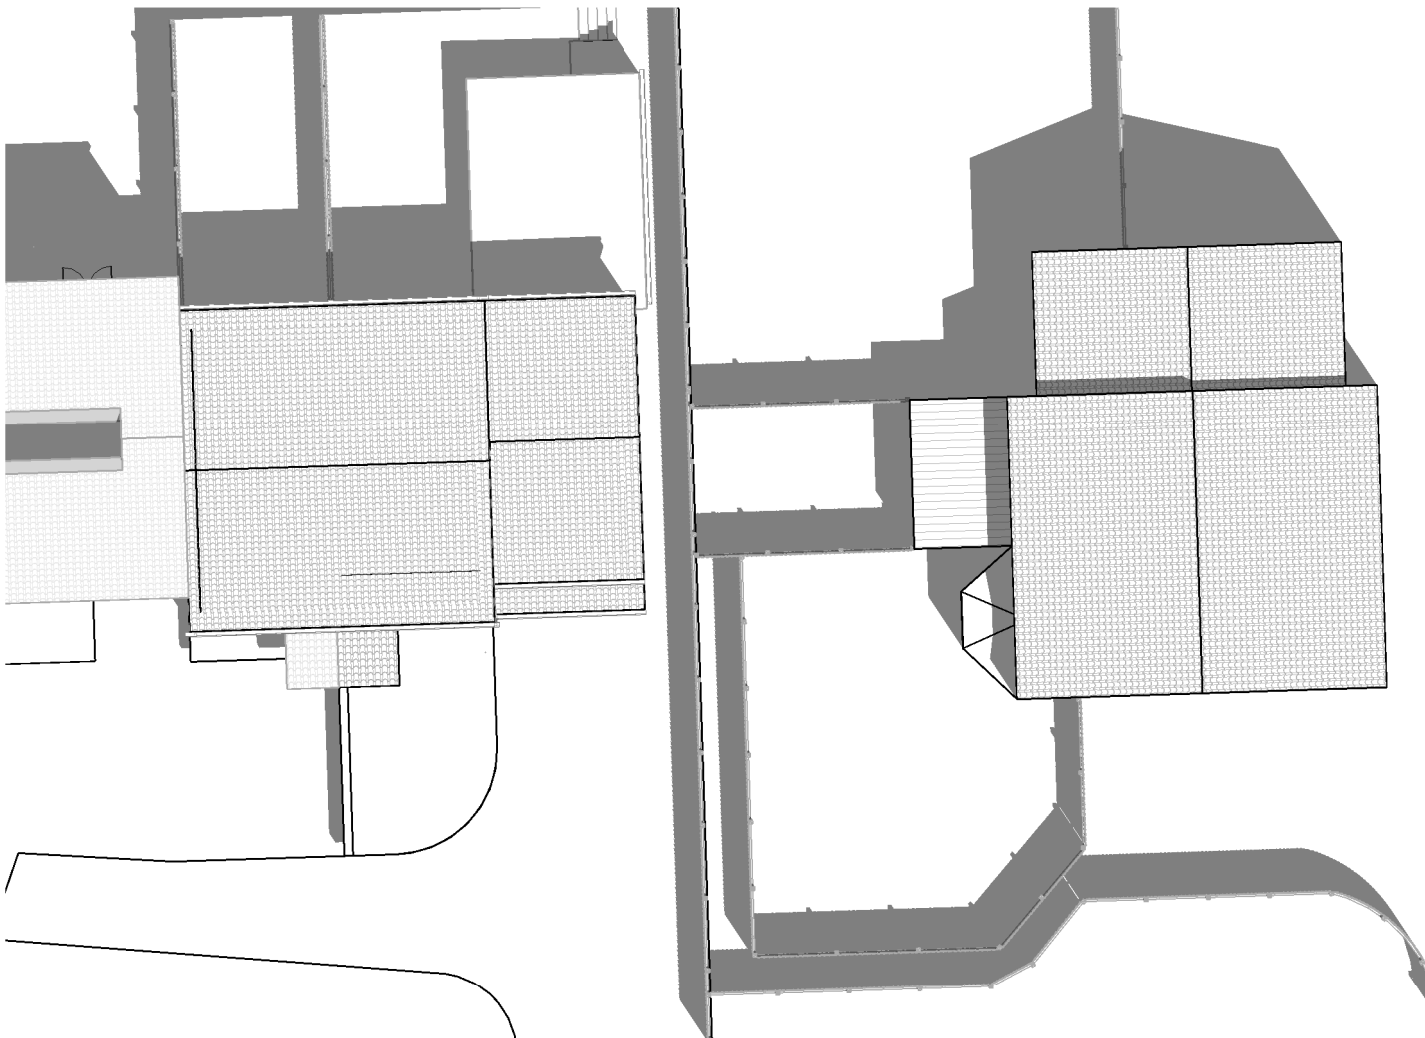

21 June 12pm - Proposed
1 : 200



21 June 4pm - Proposed
1 : 200

STATUS	REV	DATE	DESCRIPTION	REVISED BY
CLIENT				EJ
Mr D. Garwood				

Sustainable
Studio
Architects



PROJECT
Two Story Side Extension
270 Mill Heath
Newport
NP20 7RD

DRAWING TITLE
Shadow Analysis - Proposed

DRAWING STATUS	SCALE
PL : PLANNING	1 : 200 @ A1
NUMBER	REVISION
PL004	