
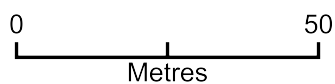


Location Plan

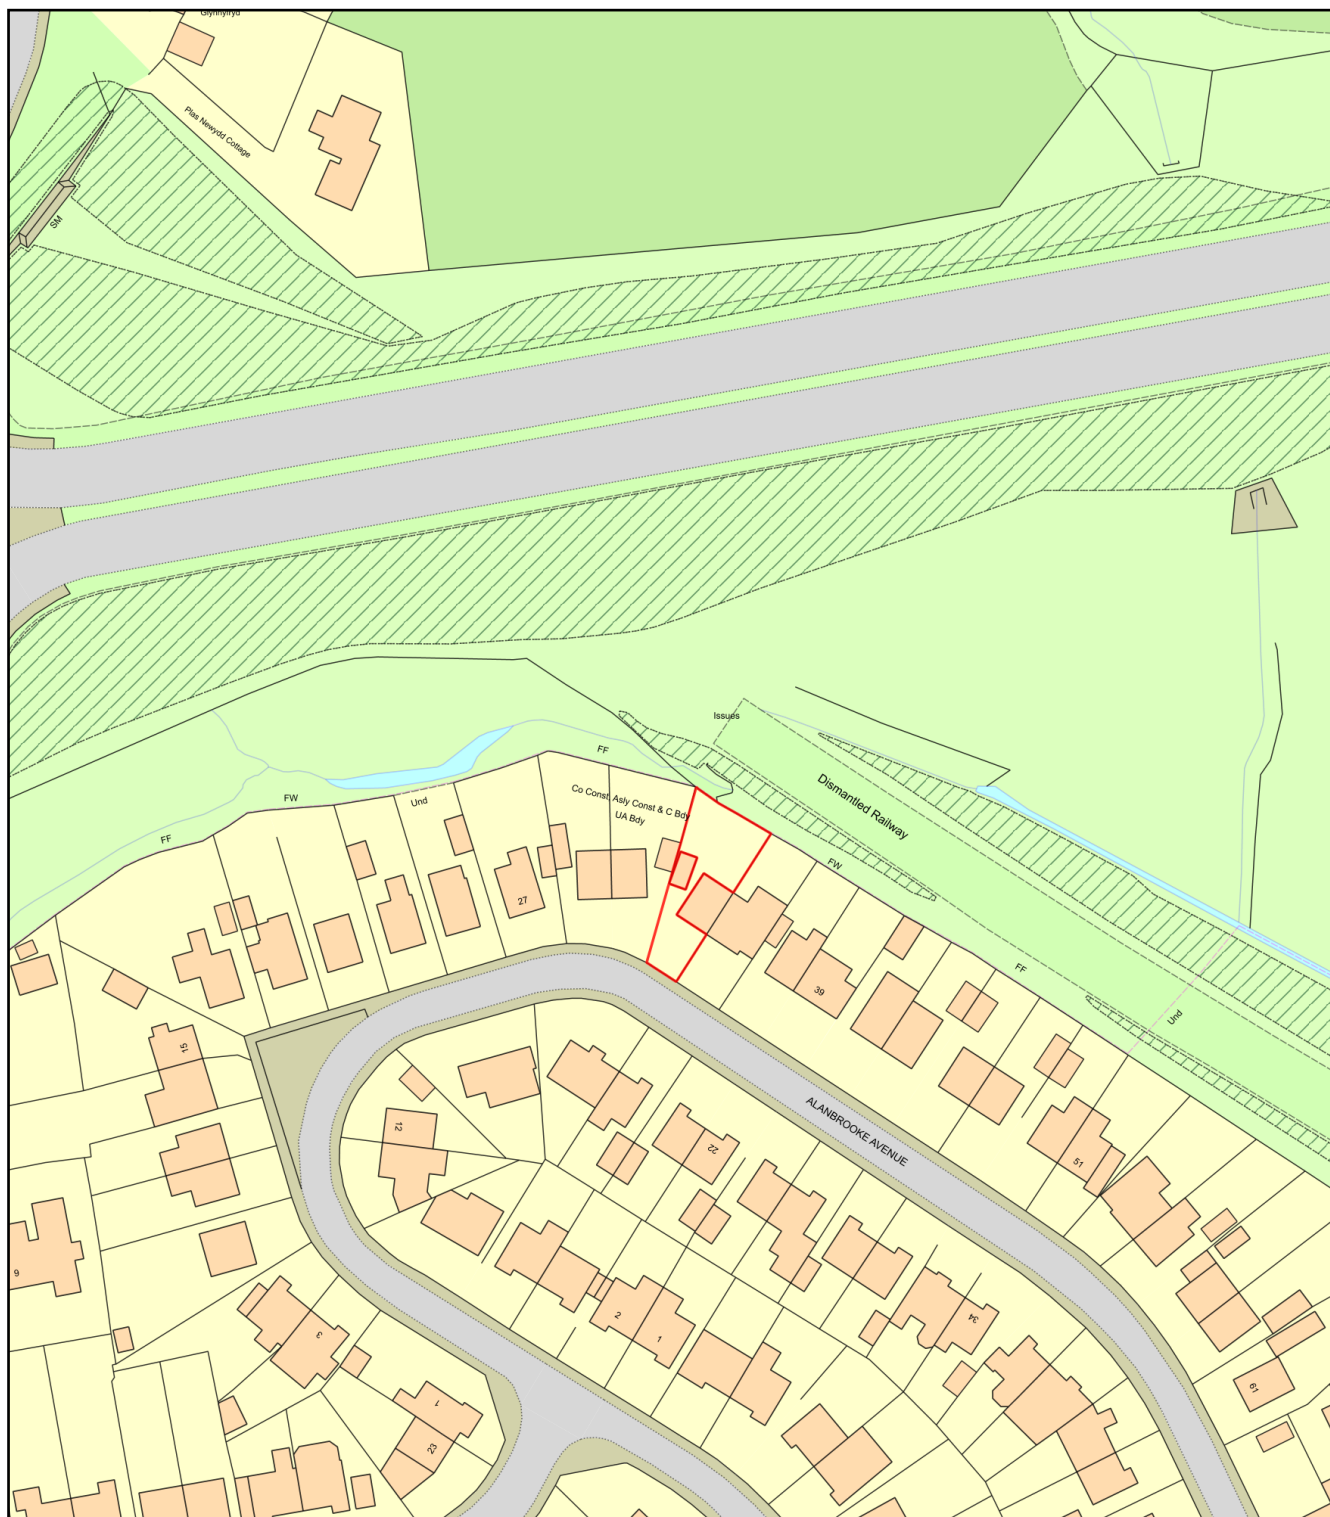

Plan Produced for: Thomas Perry
Date Produced: 14 Mar 2025
Plan Reference Number: TQRQM25073143312303
Scale: 1:1250 @ A4