

145, Christchurch Road



Proposed

Plan Produced for: Dropped Kerb Application


Date Produced: 03 Apr 2025

Plan Reference Number: TQRQM25093090346995

Scale: 1:500 @ A4

© Crown copyright and database rights 2025 OS 100042766

145, Christchurch Road

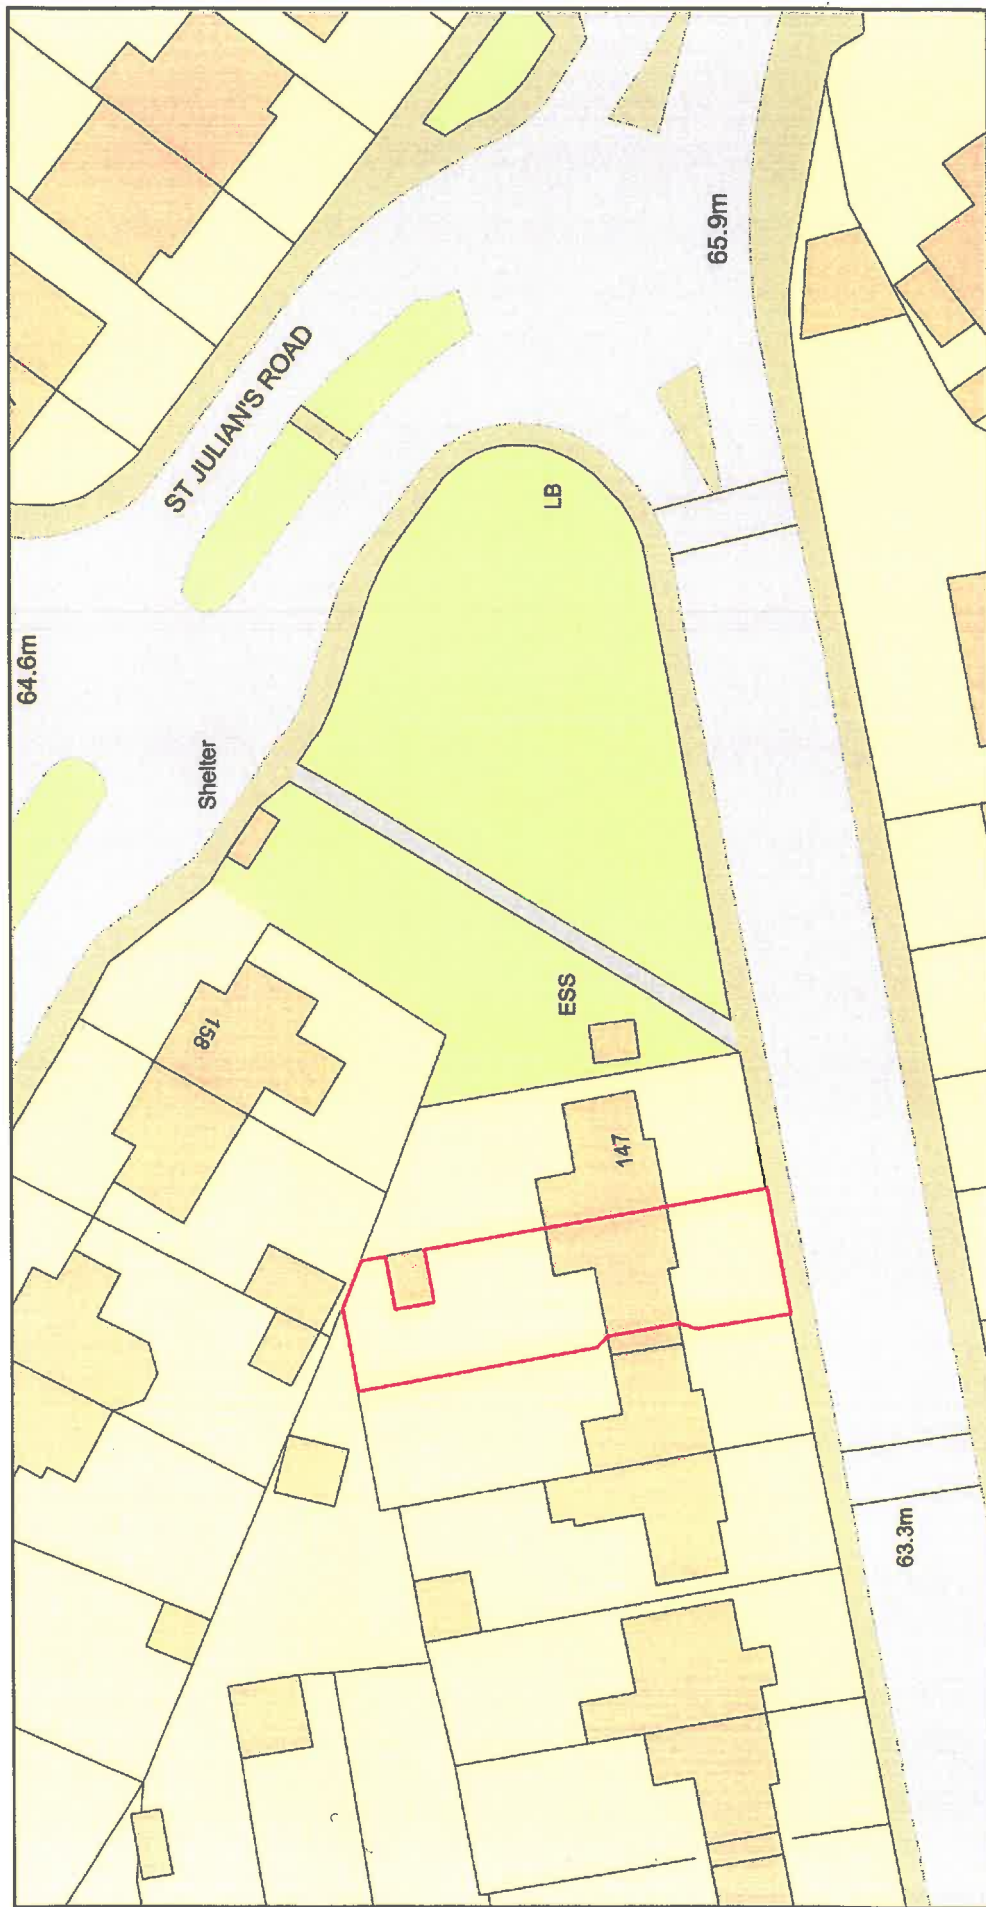

EXISTING

Plan Produced for: Dropped Kerb Application


Date Produced: 03 Apr 2025

Plan Reference Number: TQROM25093090346995

Scale: 1:500 @ A4

© Crown copyright and database rights 2025 OS 100042766

145, Christchurch Road

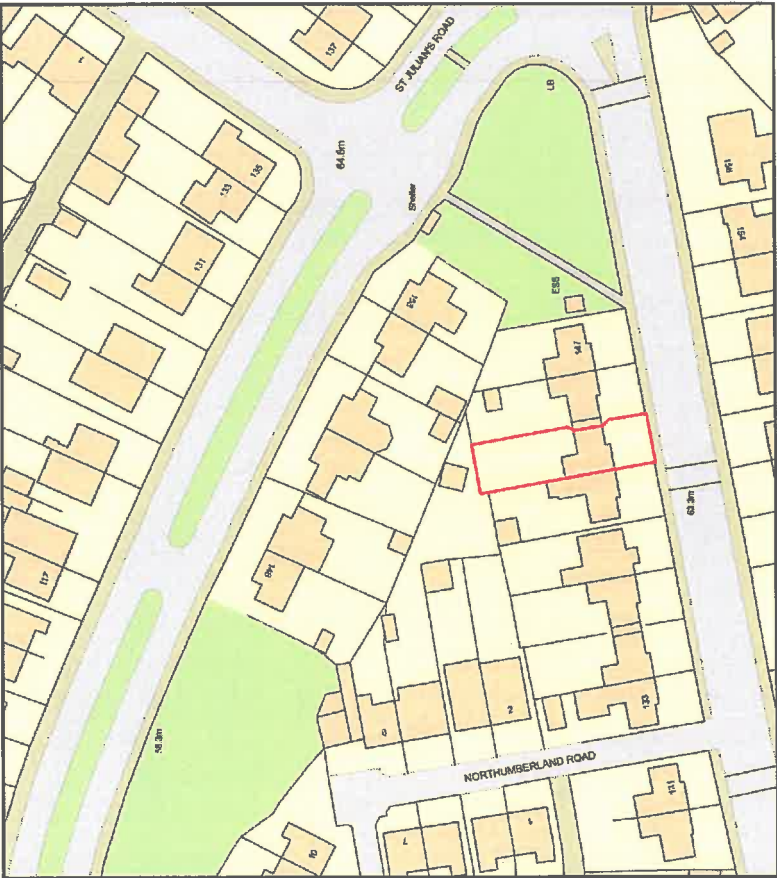

Plan Produced for: Dropped Kerb Application

Date Produced: 03 Apr 2025

Plan Reference Number: TQRQM25093085941612

Scale: 1:1250 @ A4

© Crown copyright and database rights 2025 OS 100042766

