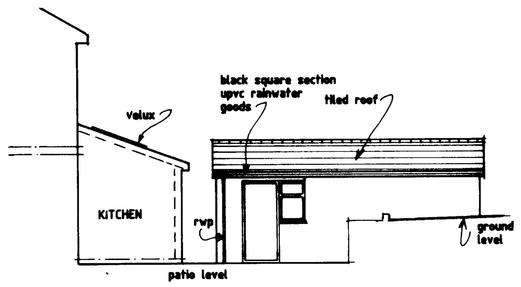

EXISTING SIDE ELEVATION

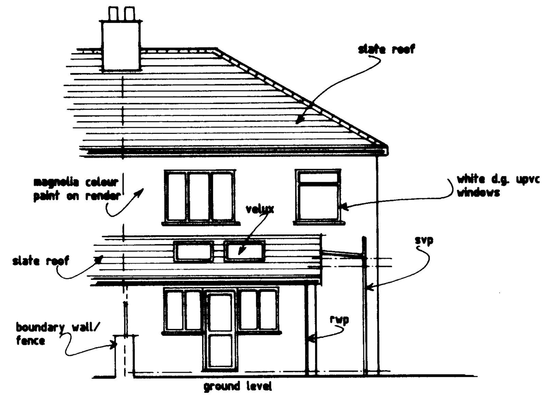

EXISTING REAR ELEVATION

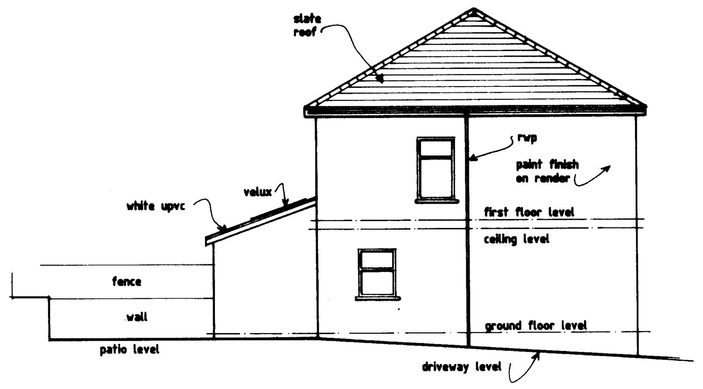

EXISTING DRIVE SIDE ELEVATION

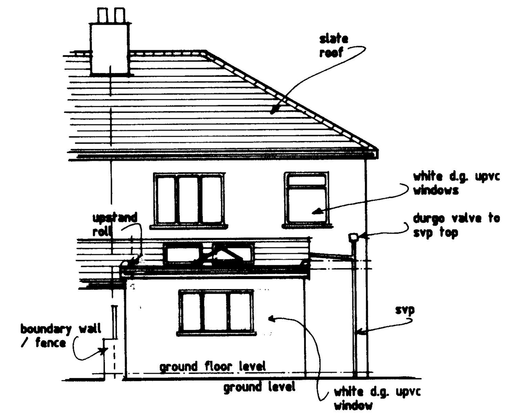

PROP. REAR ELEVATION

SCALE - 1:100

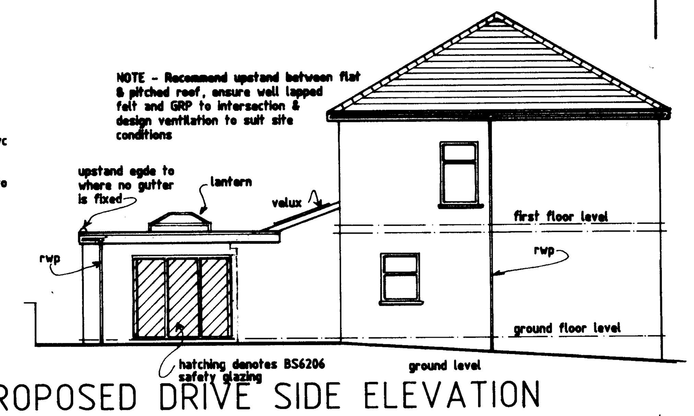

PROPOSED DRIVE SIDE ELEVATION

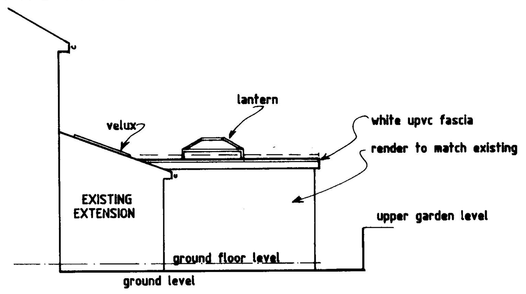

PROP. SIDE ELEVATION

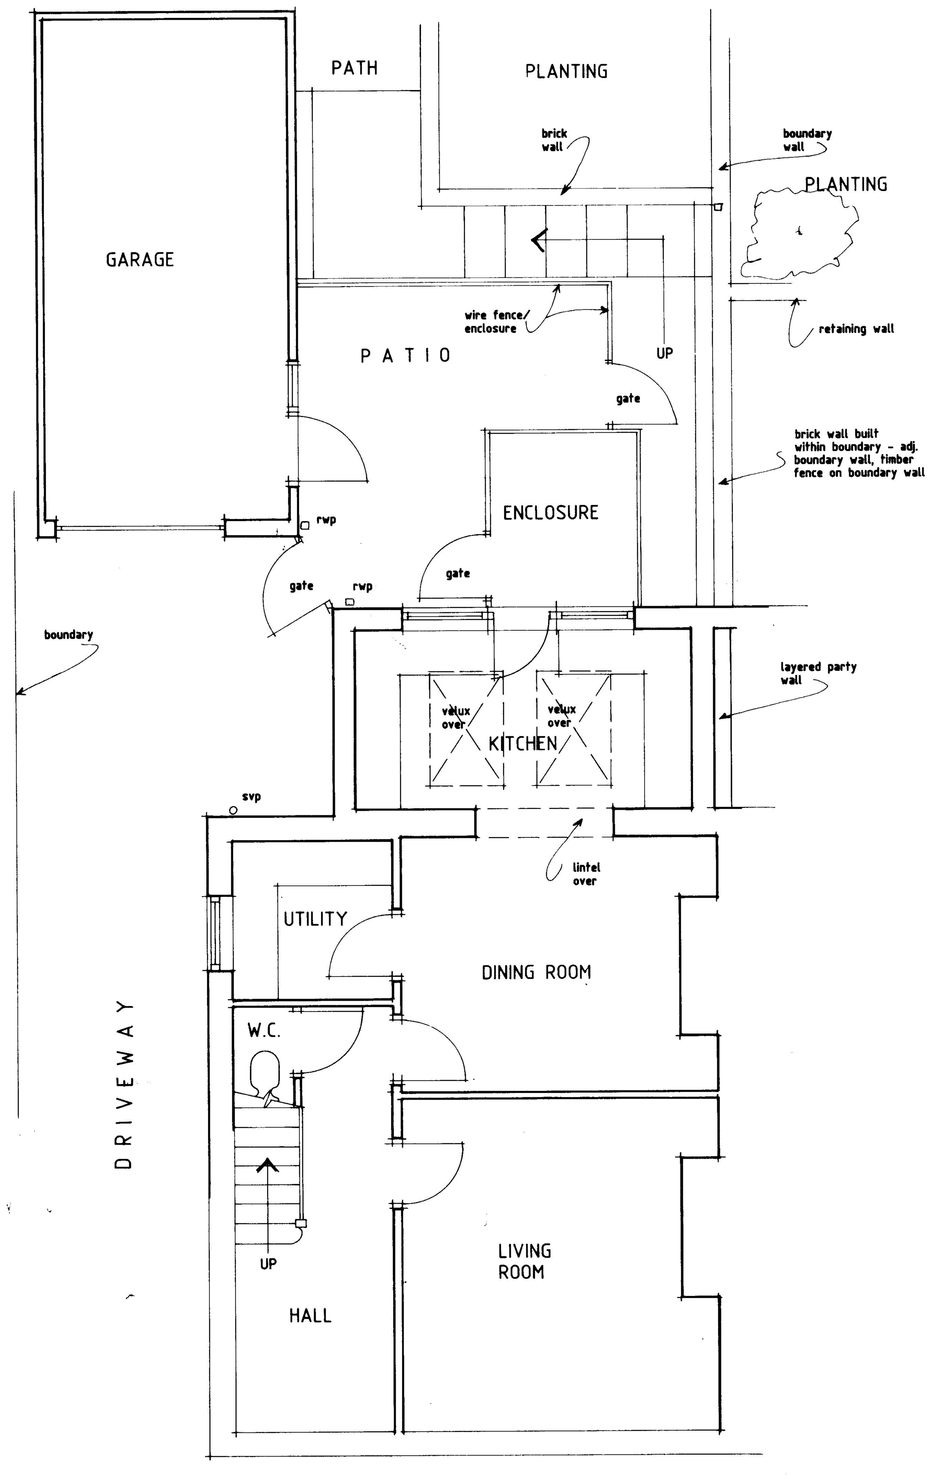

EXISTING GROUND FLOOR PLAN

SCALE - 1:50

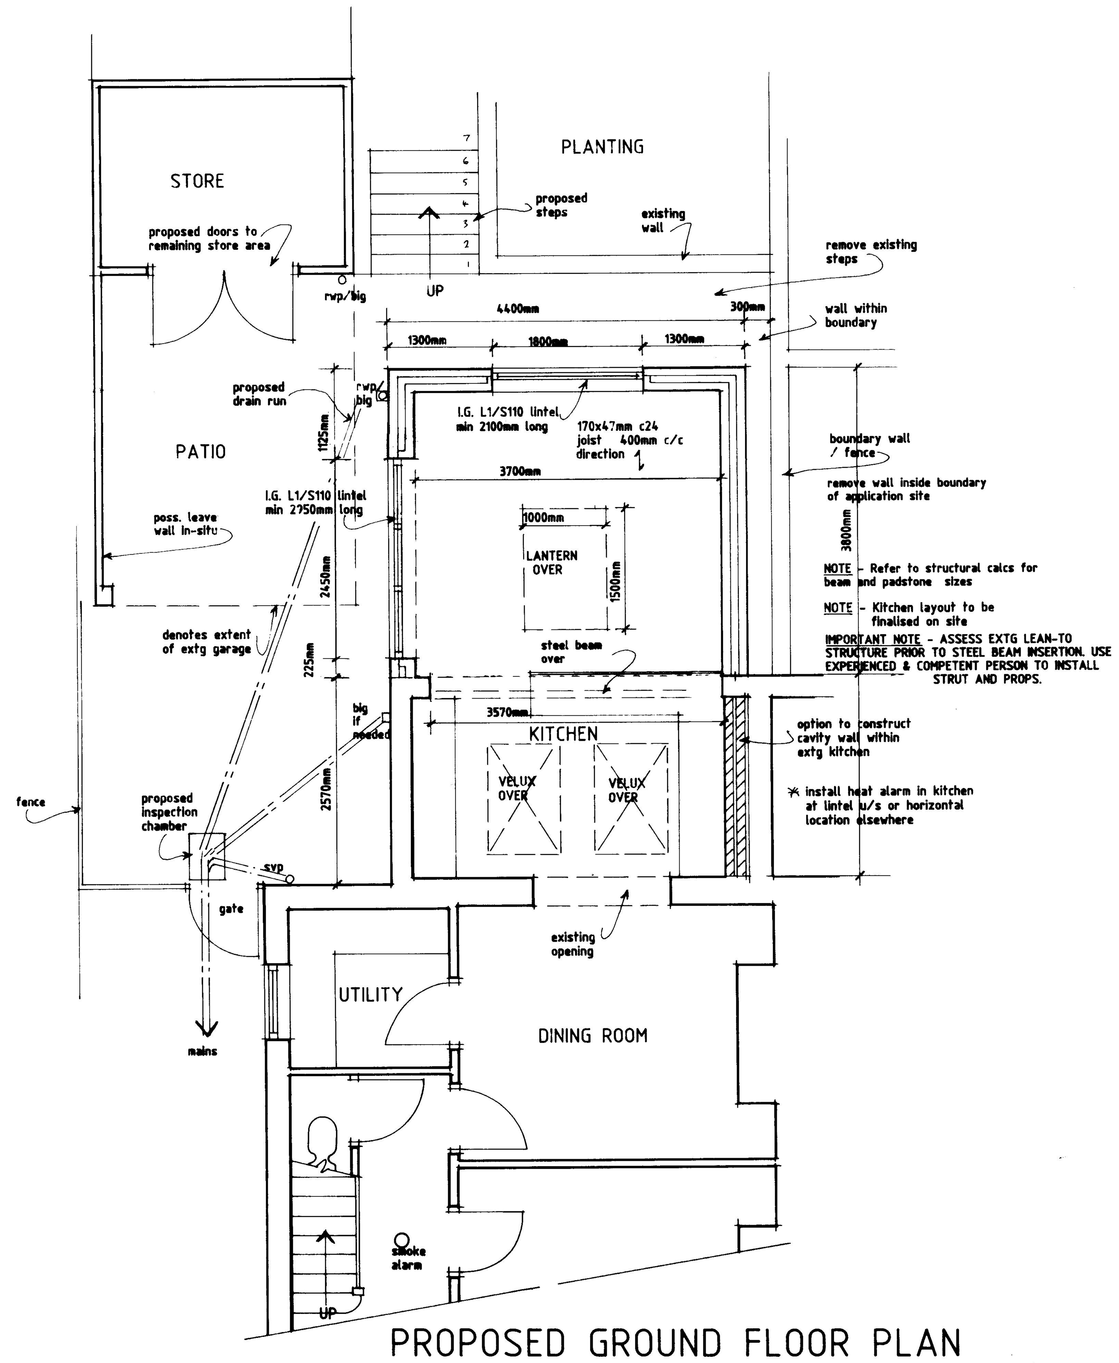

PROPOSED GROUND FLOOR PLAN

SCALE - 1:100 M 0 1 2 3 4 5 6

SCALE - 1:50 0 1 2 3 4

Revisions		
Ref	Date	Description
aA	03/25	DESIGN AMENDED

K.W. DORRINGTON MCIAT MCABE
ARCHITECTURAL ASSOCIATES
Tel:(01633) 857566

PROPOSED SINGLE STOREY EXTENSION TO REAR OF -
DAREW, LODGE ROAD, CAERLEON, NEWPORT, NP18 3QX.

EXISTING & PROPOSED PLANS & ELEVATIONS

date: MARCH 2025

scale: 1:50 - PLANS & 1:100 - ELEVATIONS AT A1

drawing number: KD1995/1 A