
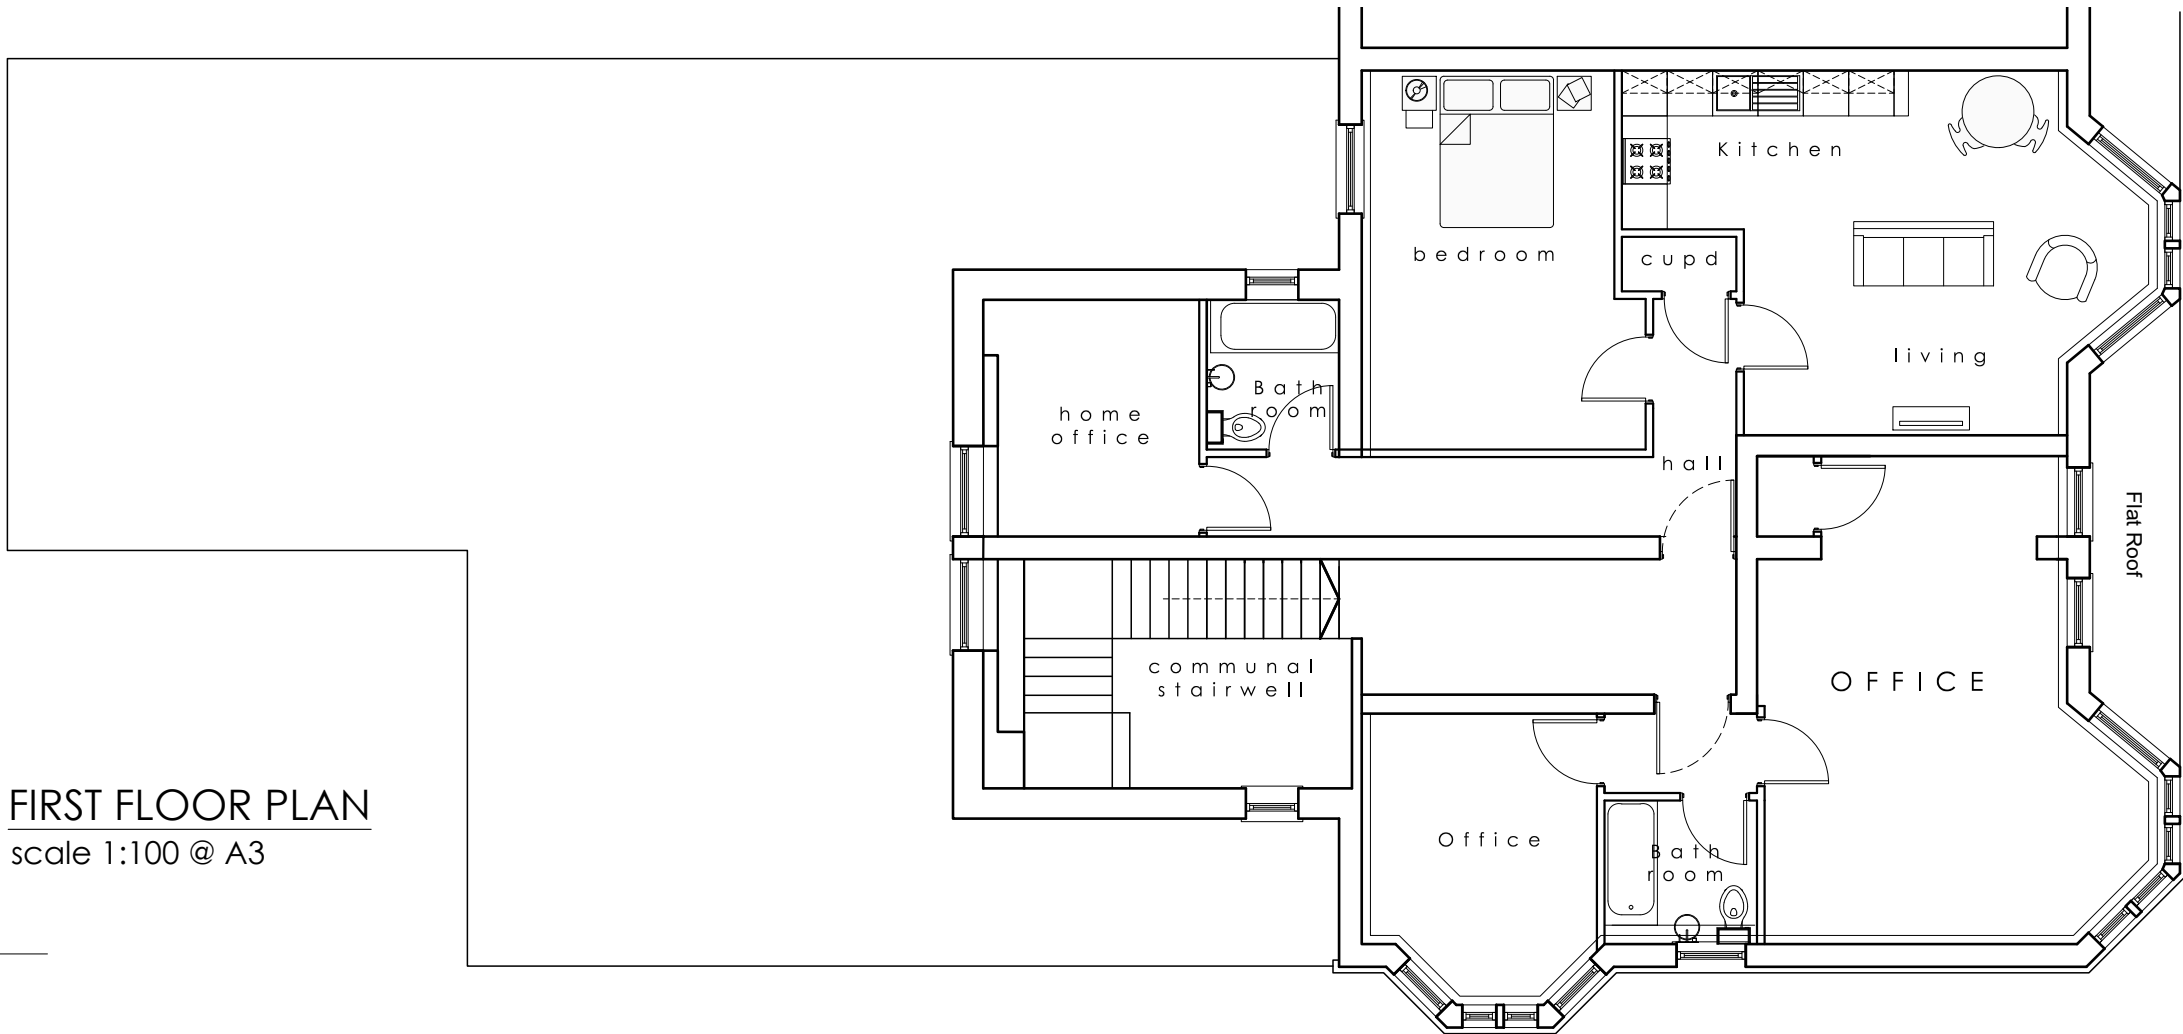


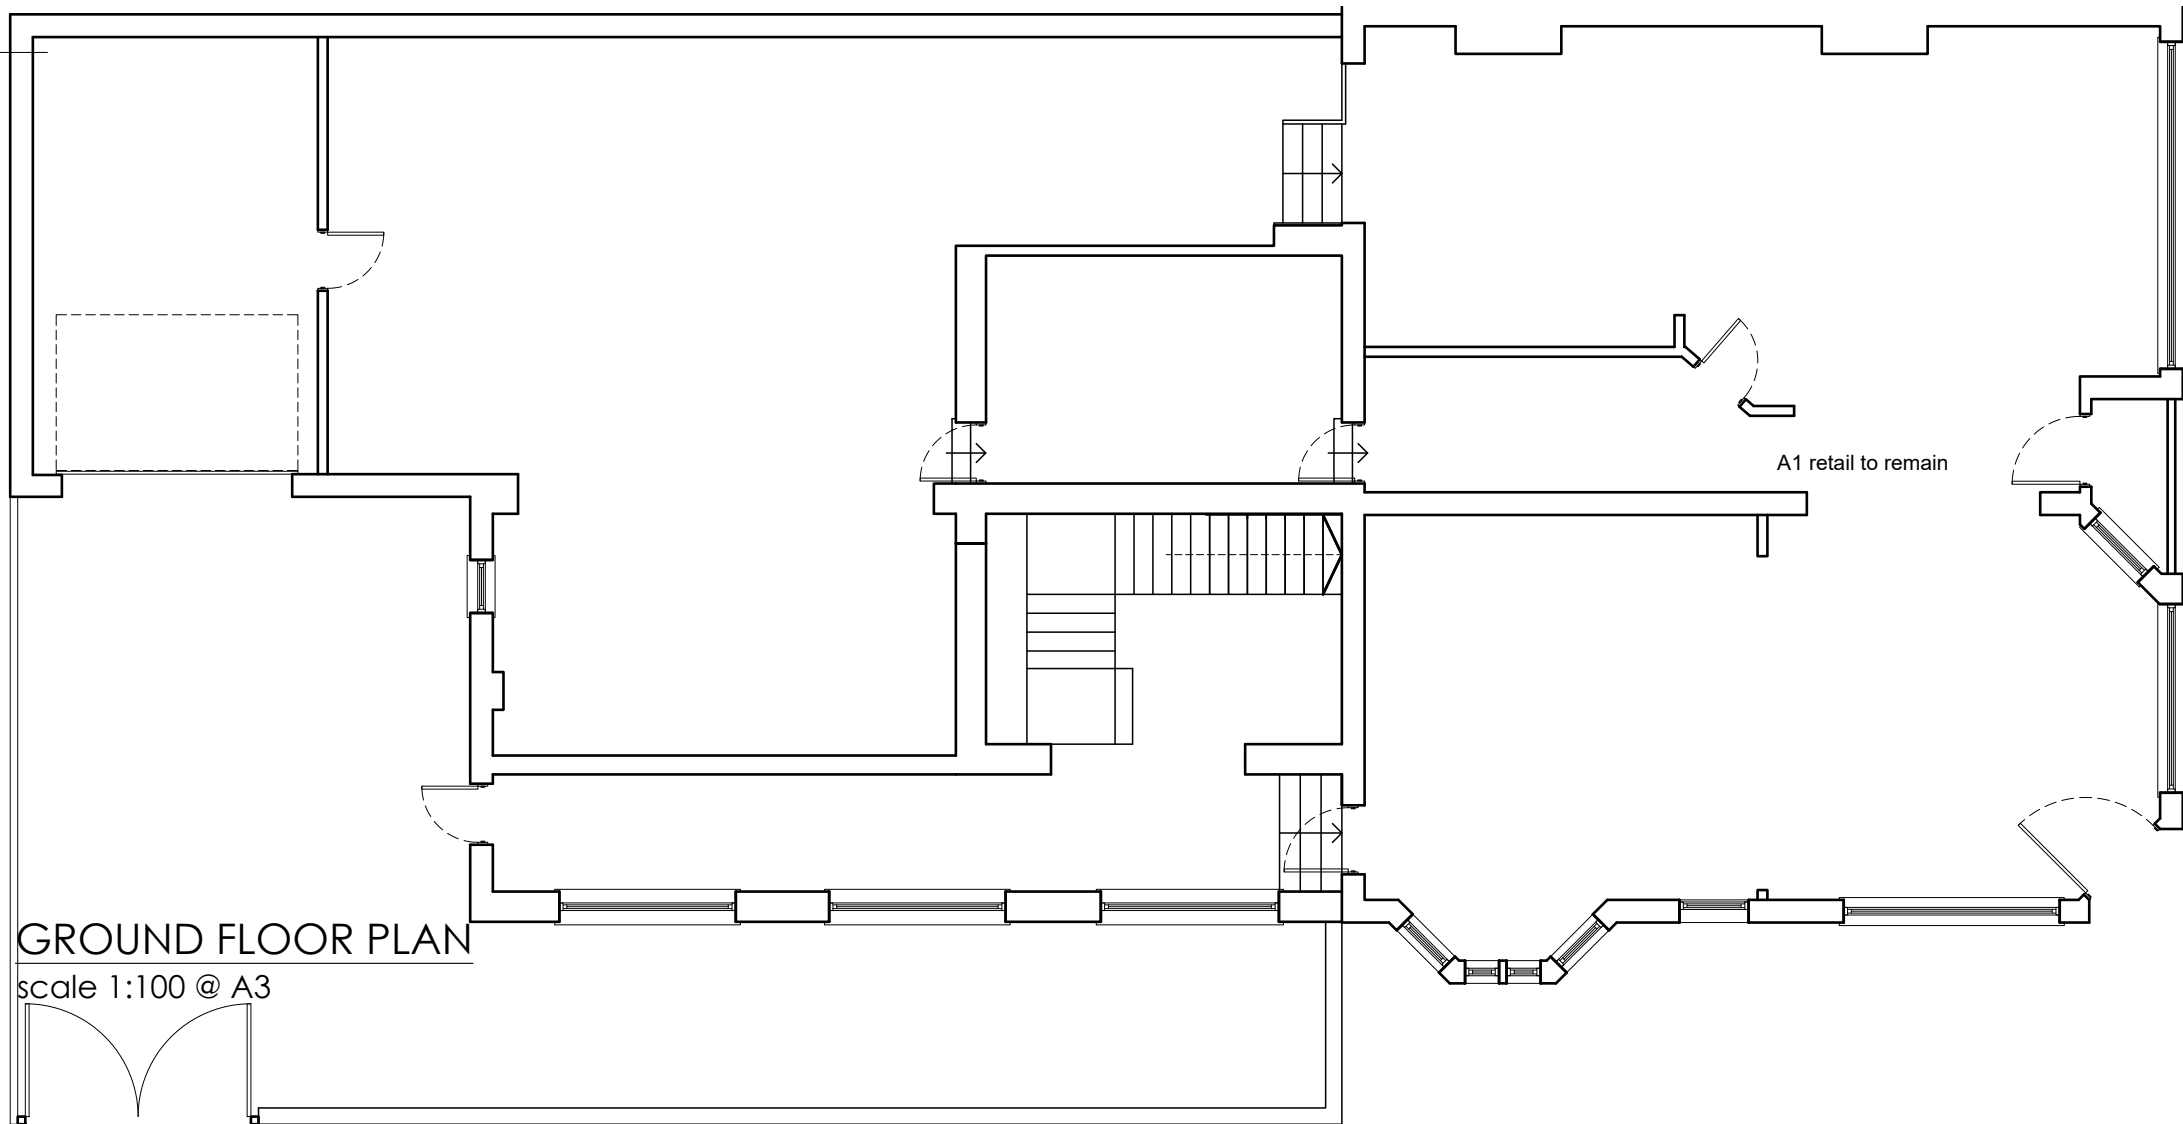

Date	Drawn	Check	Description	Rev.
27/11/2025	***	***		A

414-416 Chepstow Road
Newport NP19 8JH

Job No.
25.082
Dwg No.
AL(00)05
Rev.
A

Title
Certificate of lawfulness.

Date
November 25

Drawn

Scale
1:100 @ A3

Architects
Environmental & Urban design

Town planners
& Urban design

Unit 1A, Compass Business Park,
Pacific Road, Cardiff. CF24 5HL.

www.c2architects.co.uk
tel: 029 20452100