




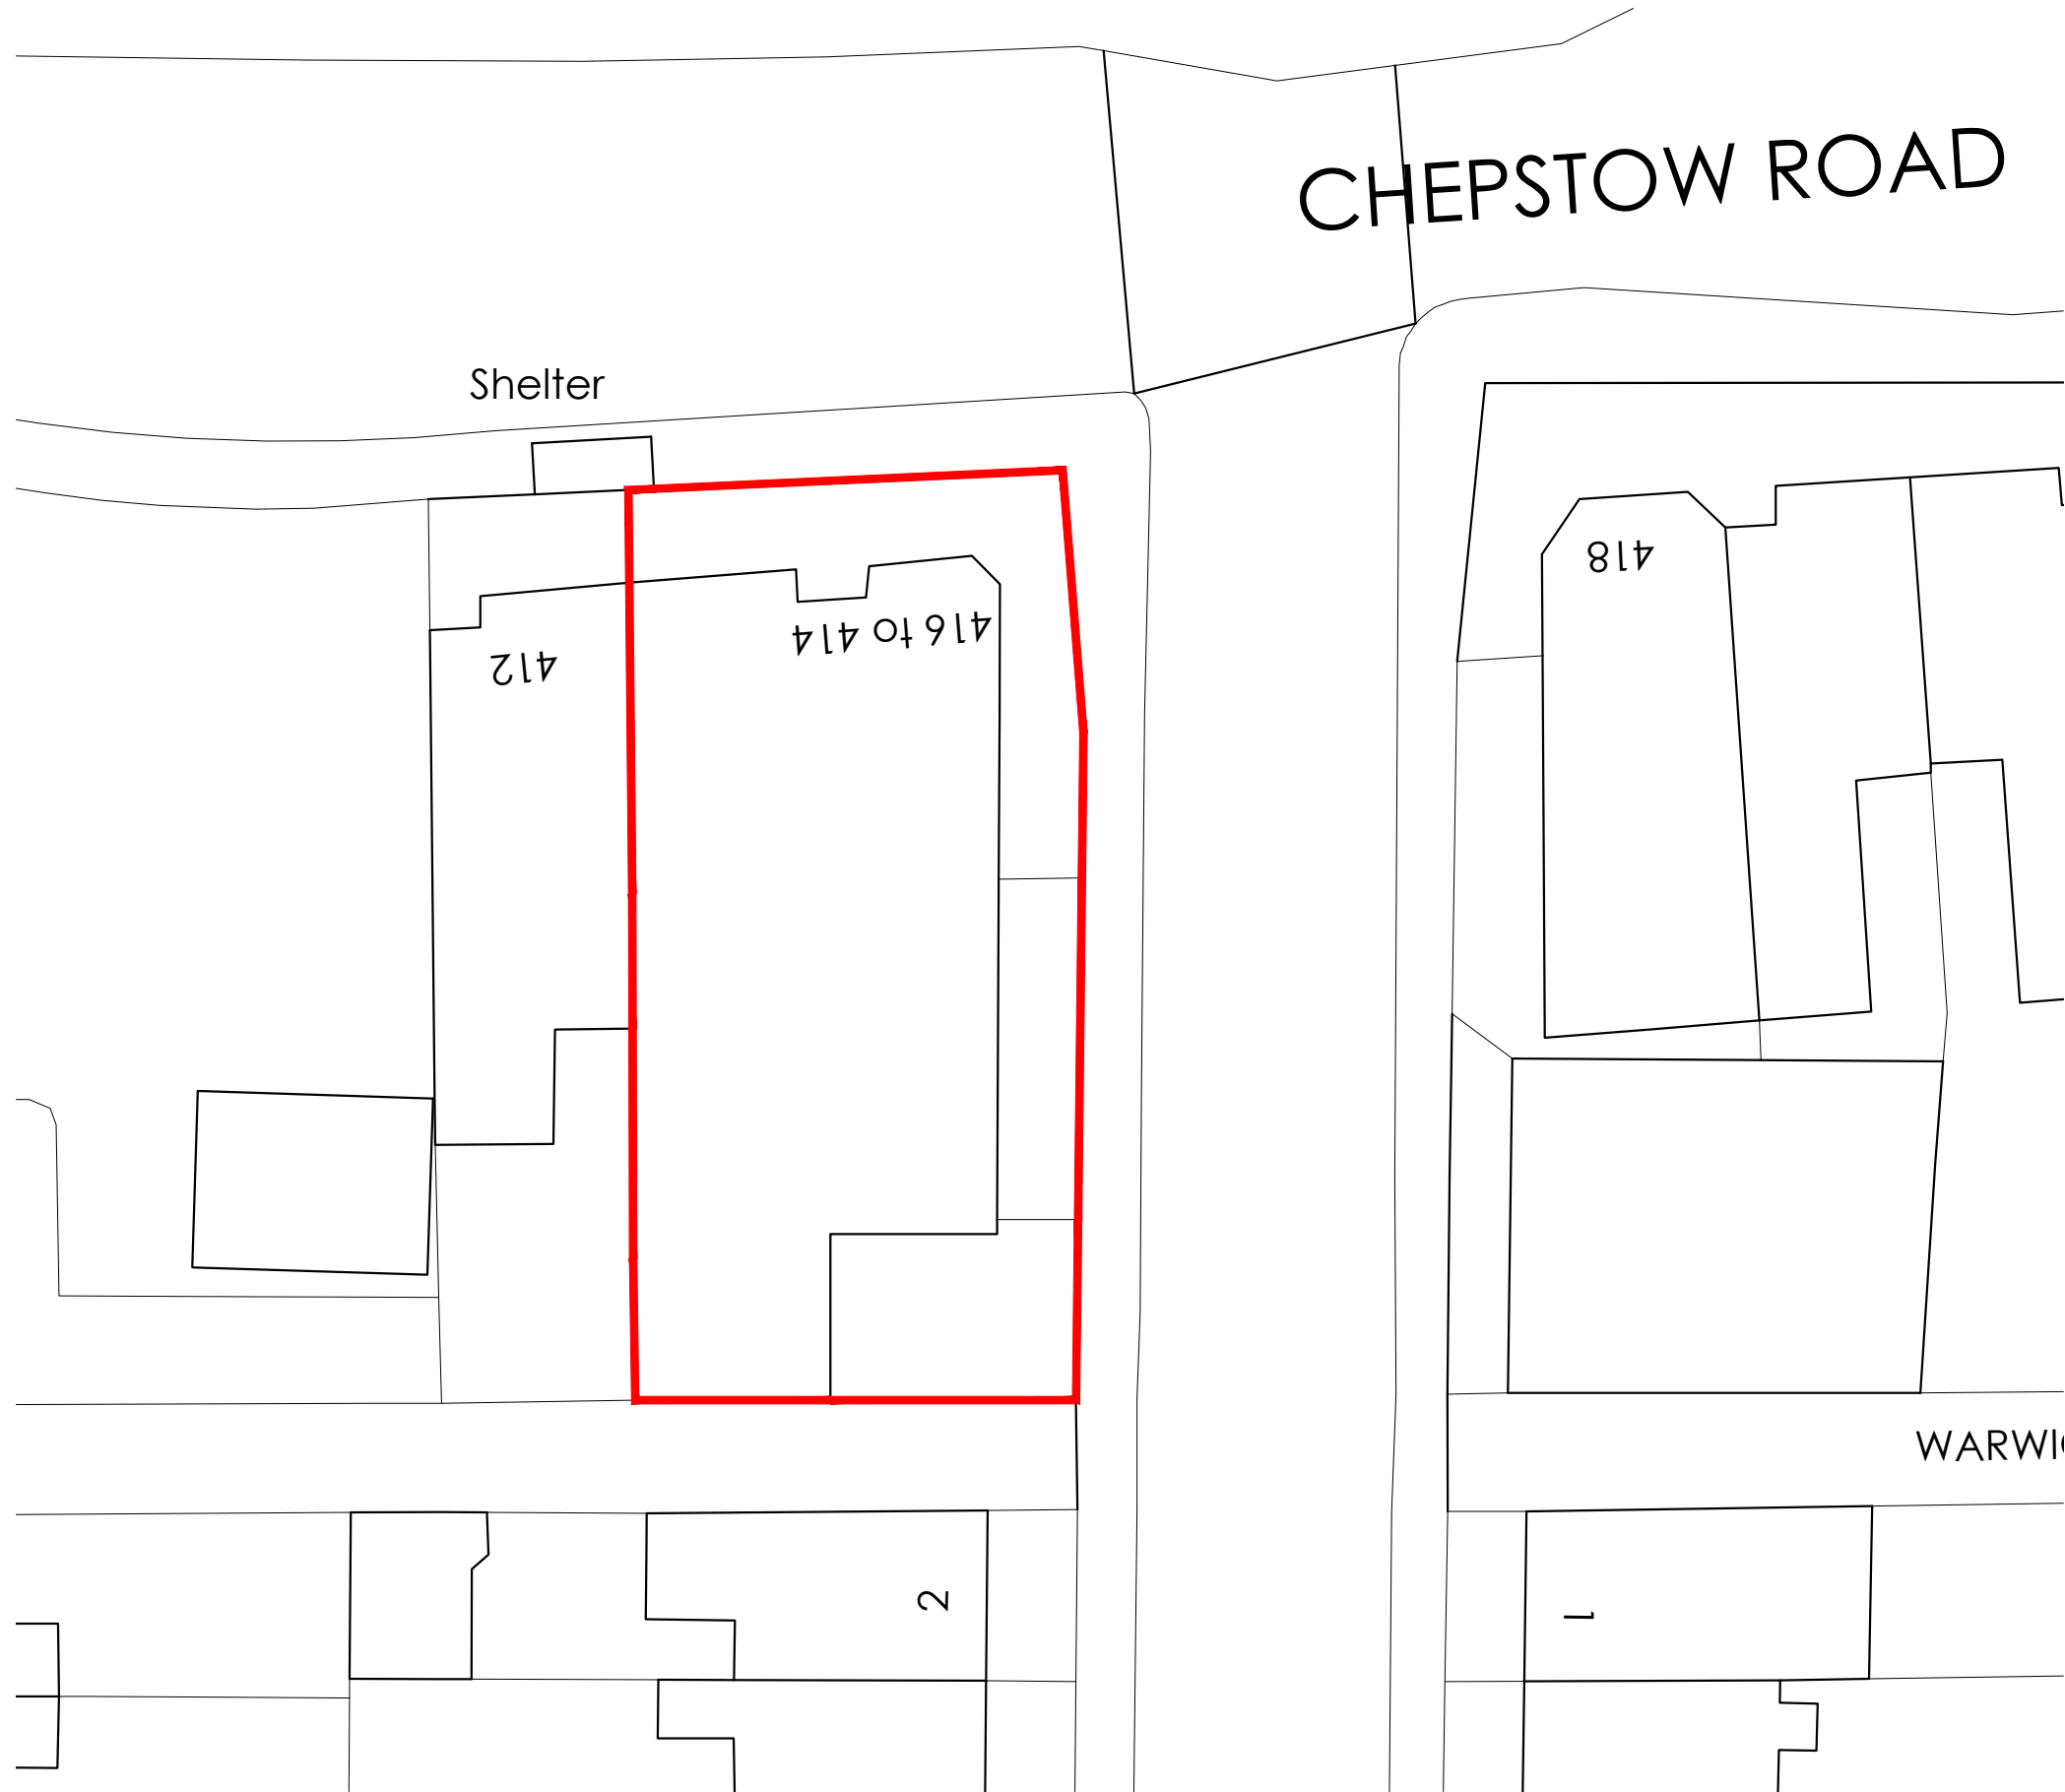

LOCATION PLAN
Scale 1:250 @ A3

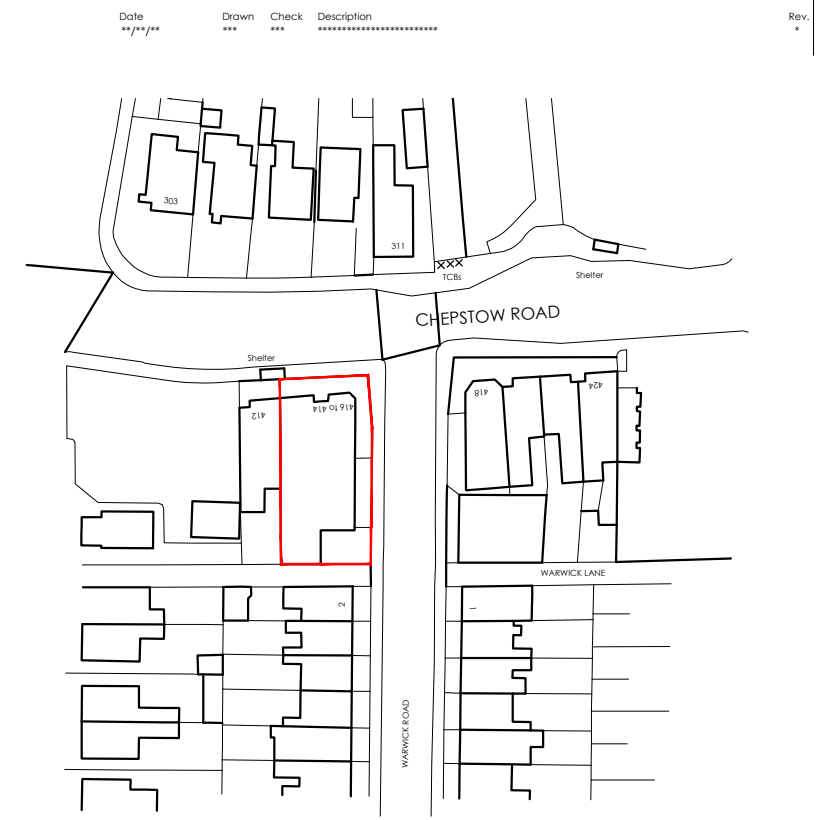

LOCATION PLAN
Scale 1:1250 @ A3

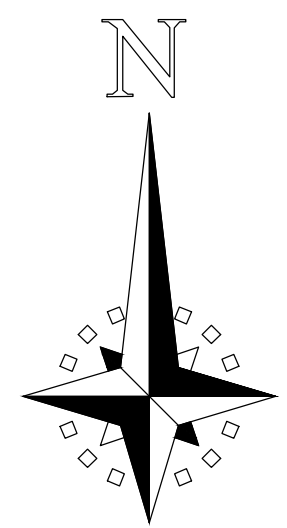

414-416 Chepstow Road Newport NP19 8JH		Job No. 25.082
		Dwg No. AL(90)01
Title Location Plan		
Date 27/11/2025	Drawn ***	Scale 1:250 & 1:1250 @ A3
 Architects · Town planners Environmental & Urban design		
Unit 1A, Compass Business Park, Pacific Road, Cardiff. CF24 5HL		
www.c2architects.co.uk tel: 029 20452100		