


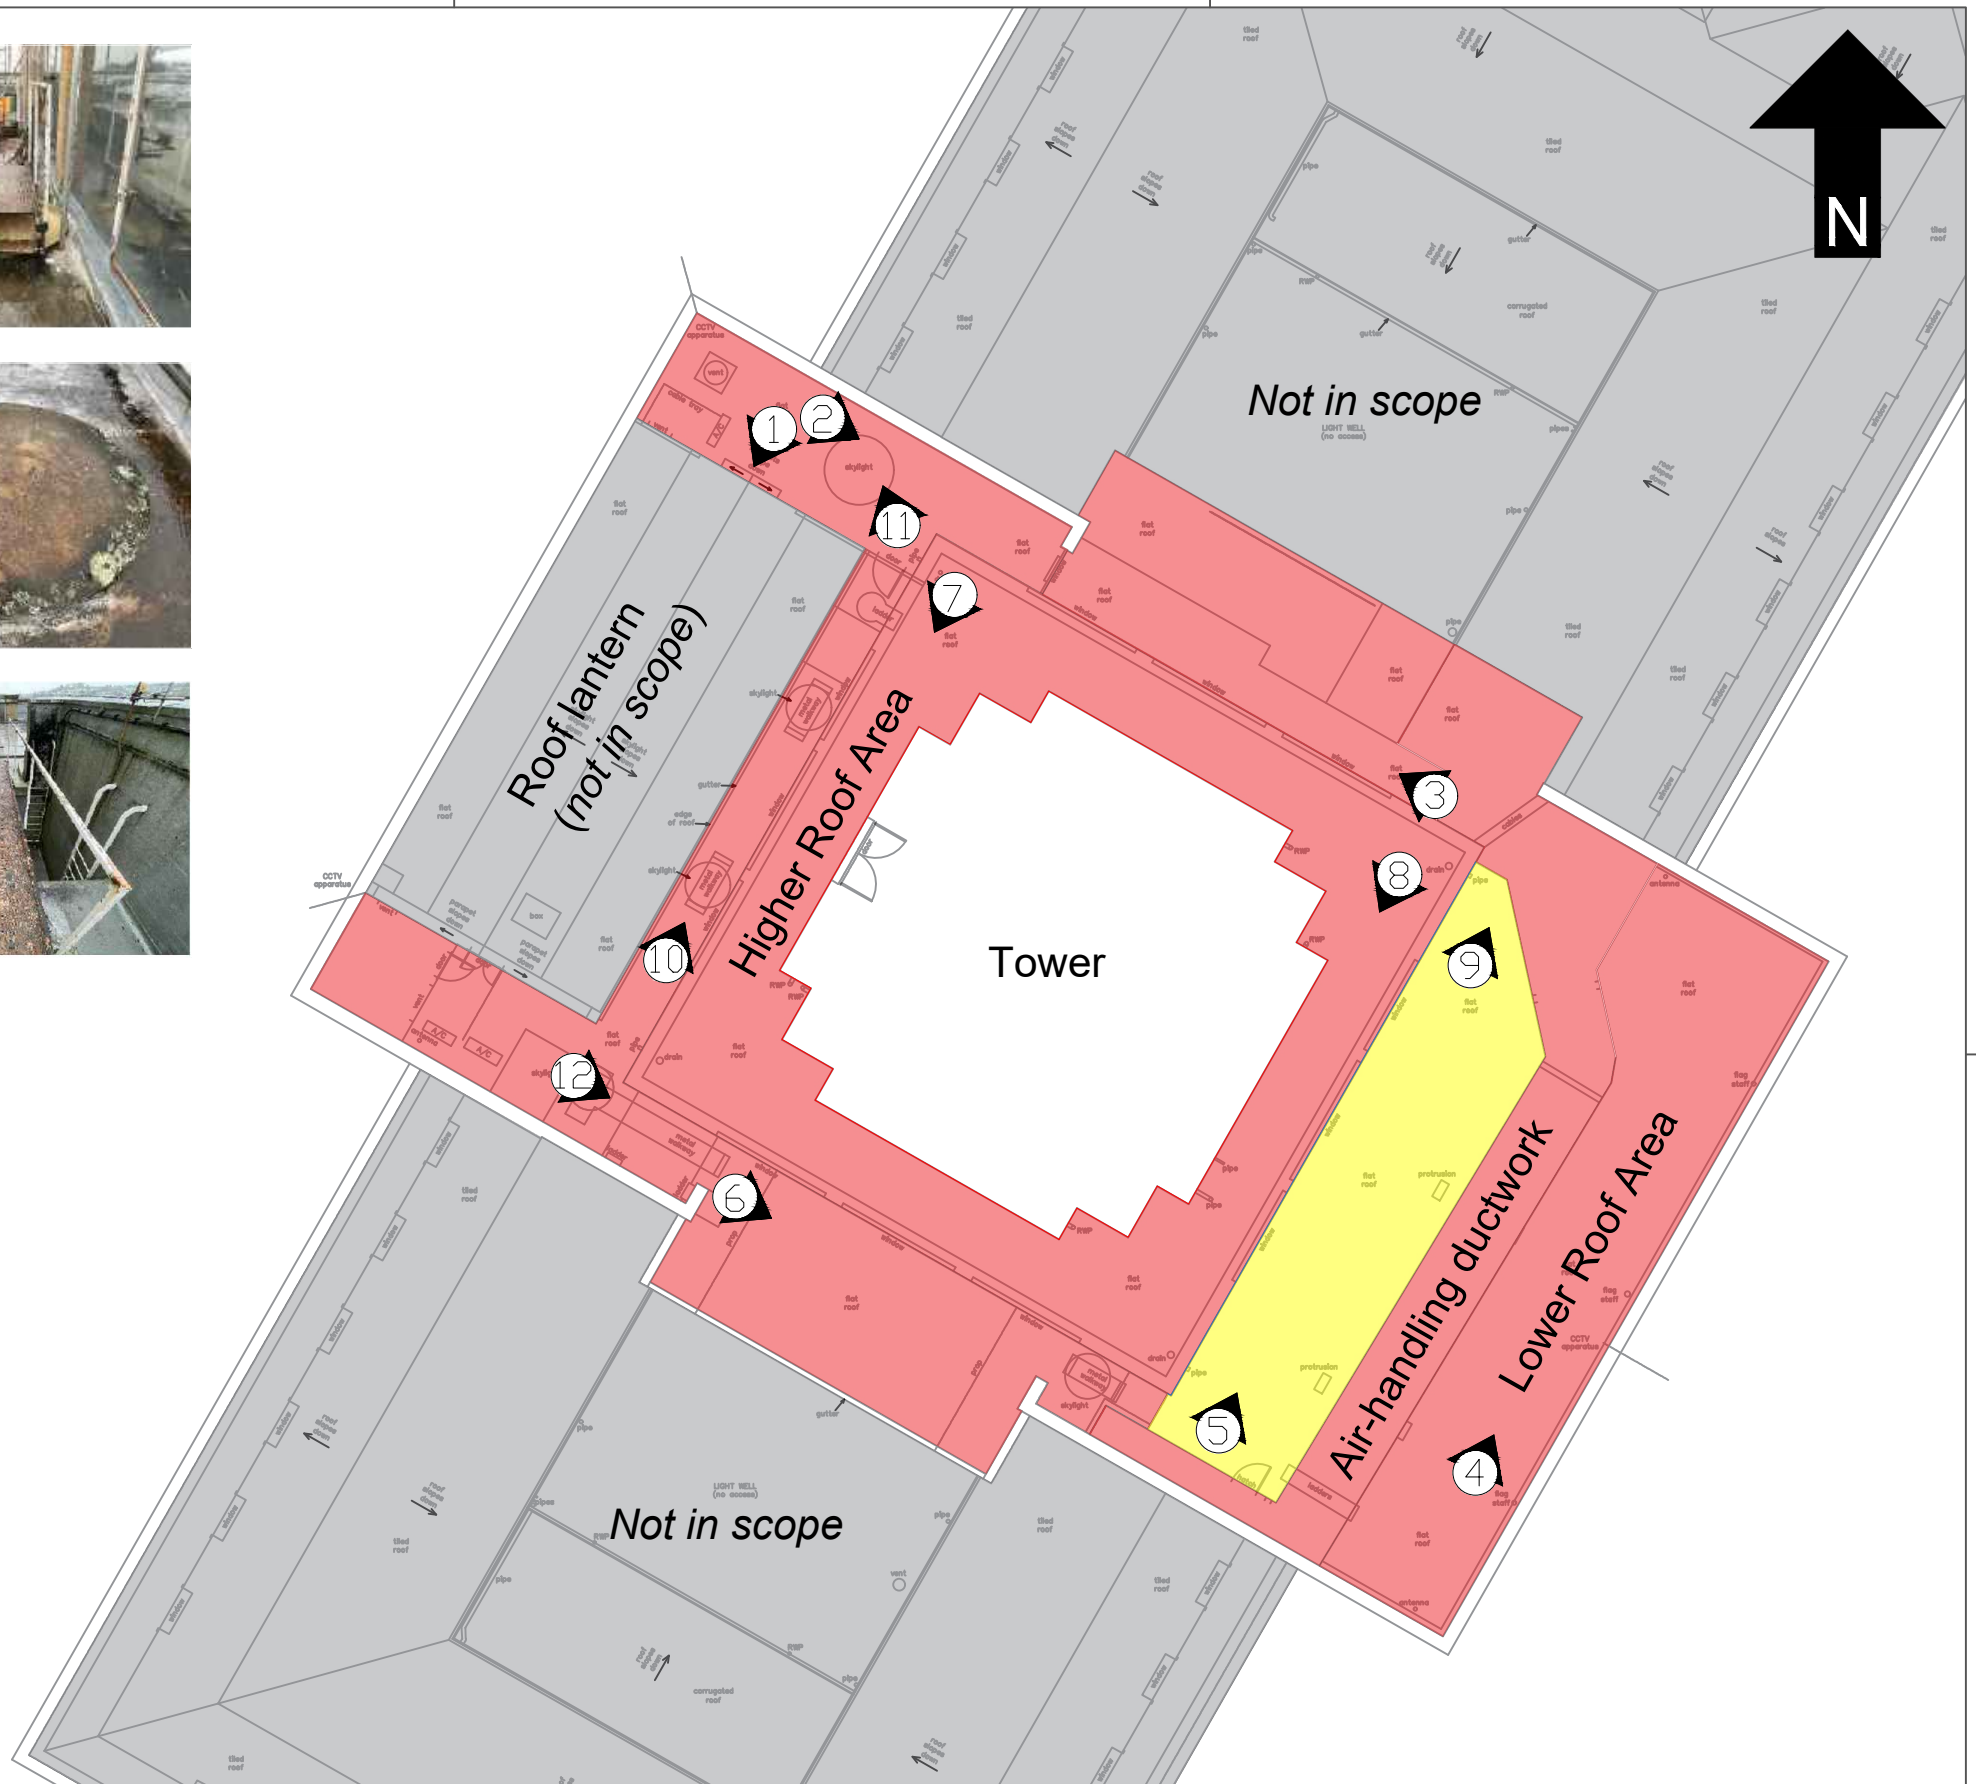

THIS DRAWING IS PRODUCED FOR USE IN THIS PROJECT ONLY AND MAY NOT BE USED FOR ANY OTHER PURPOSE. NPS PROPERTY CONSULTANTS LTD ACCEPT NO LIABILITY FOR THE USE OF THIS DRAWING OTHER THAN THE PURPOSE FOR WHICH IT WAS INTENDED IN CONNECTION WITH THIS PROJECT AS RECORDED IN THE 'PURPOSE FOR ISSUE' AND 'FILE STATUS CODE'.

THIS DRAWING MAY NOT BE REPRODUCED IN ANY FORM WITHOUT PRIOR WRITTEN AGREEMENT OF NPS PROPERTY CONSULTANTS LTD.

© CROWN COPYRIGHT AND DATABASE RIGHTS 2026
ORDNANCE SURVEY LICENCE NUMBER:-

ORIGINAL
SHEET SIZE

A3

FIRST ISSUE

P0

REV

DRAWN

DATE

CHECKED

DATE

APPROVED

DATE

CLIENT
NEWPORT CITY
COUNCIL

PROJECT
NEWPORT CIVIC
CENTRE ROOF WORKS

TITLE
EXISTING PLAN OF
ROOFS BELOW TOWER


CYSON CYMRU
Gwasanaethau eiddo • Property services

1st Floor, Caradog House, Clappa Park,
Newport, Wales, NP10 8UG,
Tel: 01633 240405;
web:www.norsegroup.co.uk

SCALES 1:200 DISCIPLINE BLDG S PROJECT NUMBER INT0010

DRAWING NUMBER CC-DR-B-(00)-01 REV CODE P1

STATUS CODE S0 PURPOSE OF ISSUE PRELIMINARY DRAWN CG