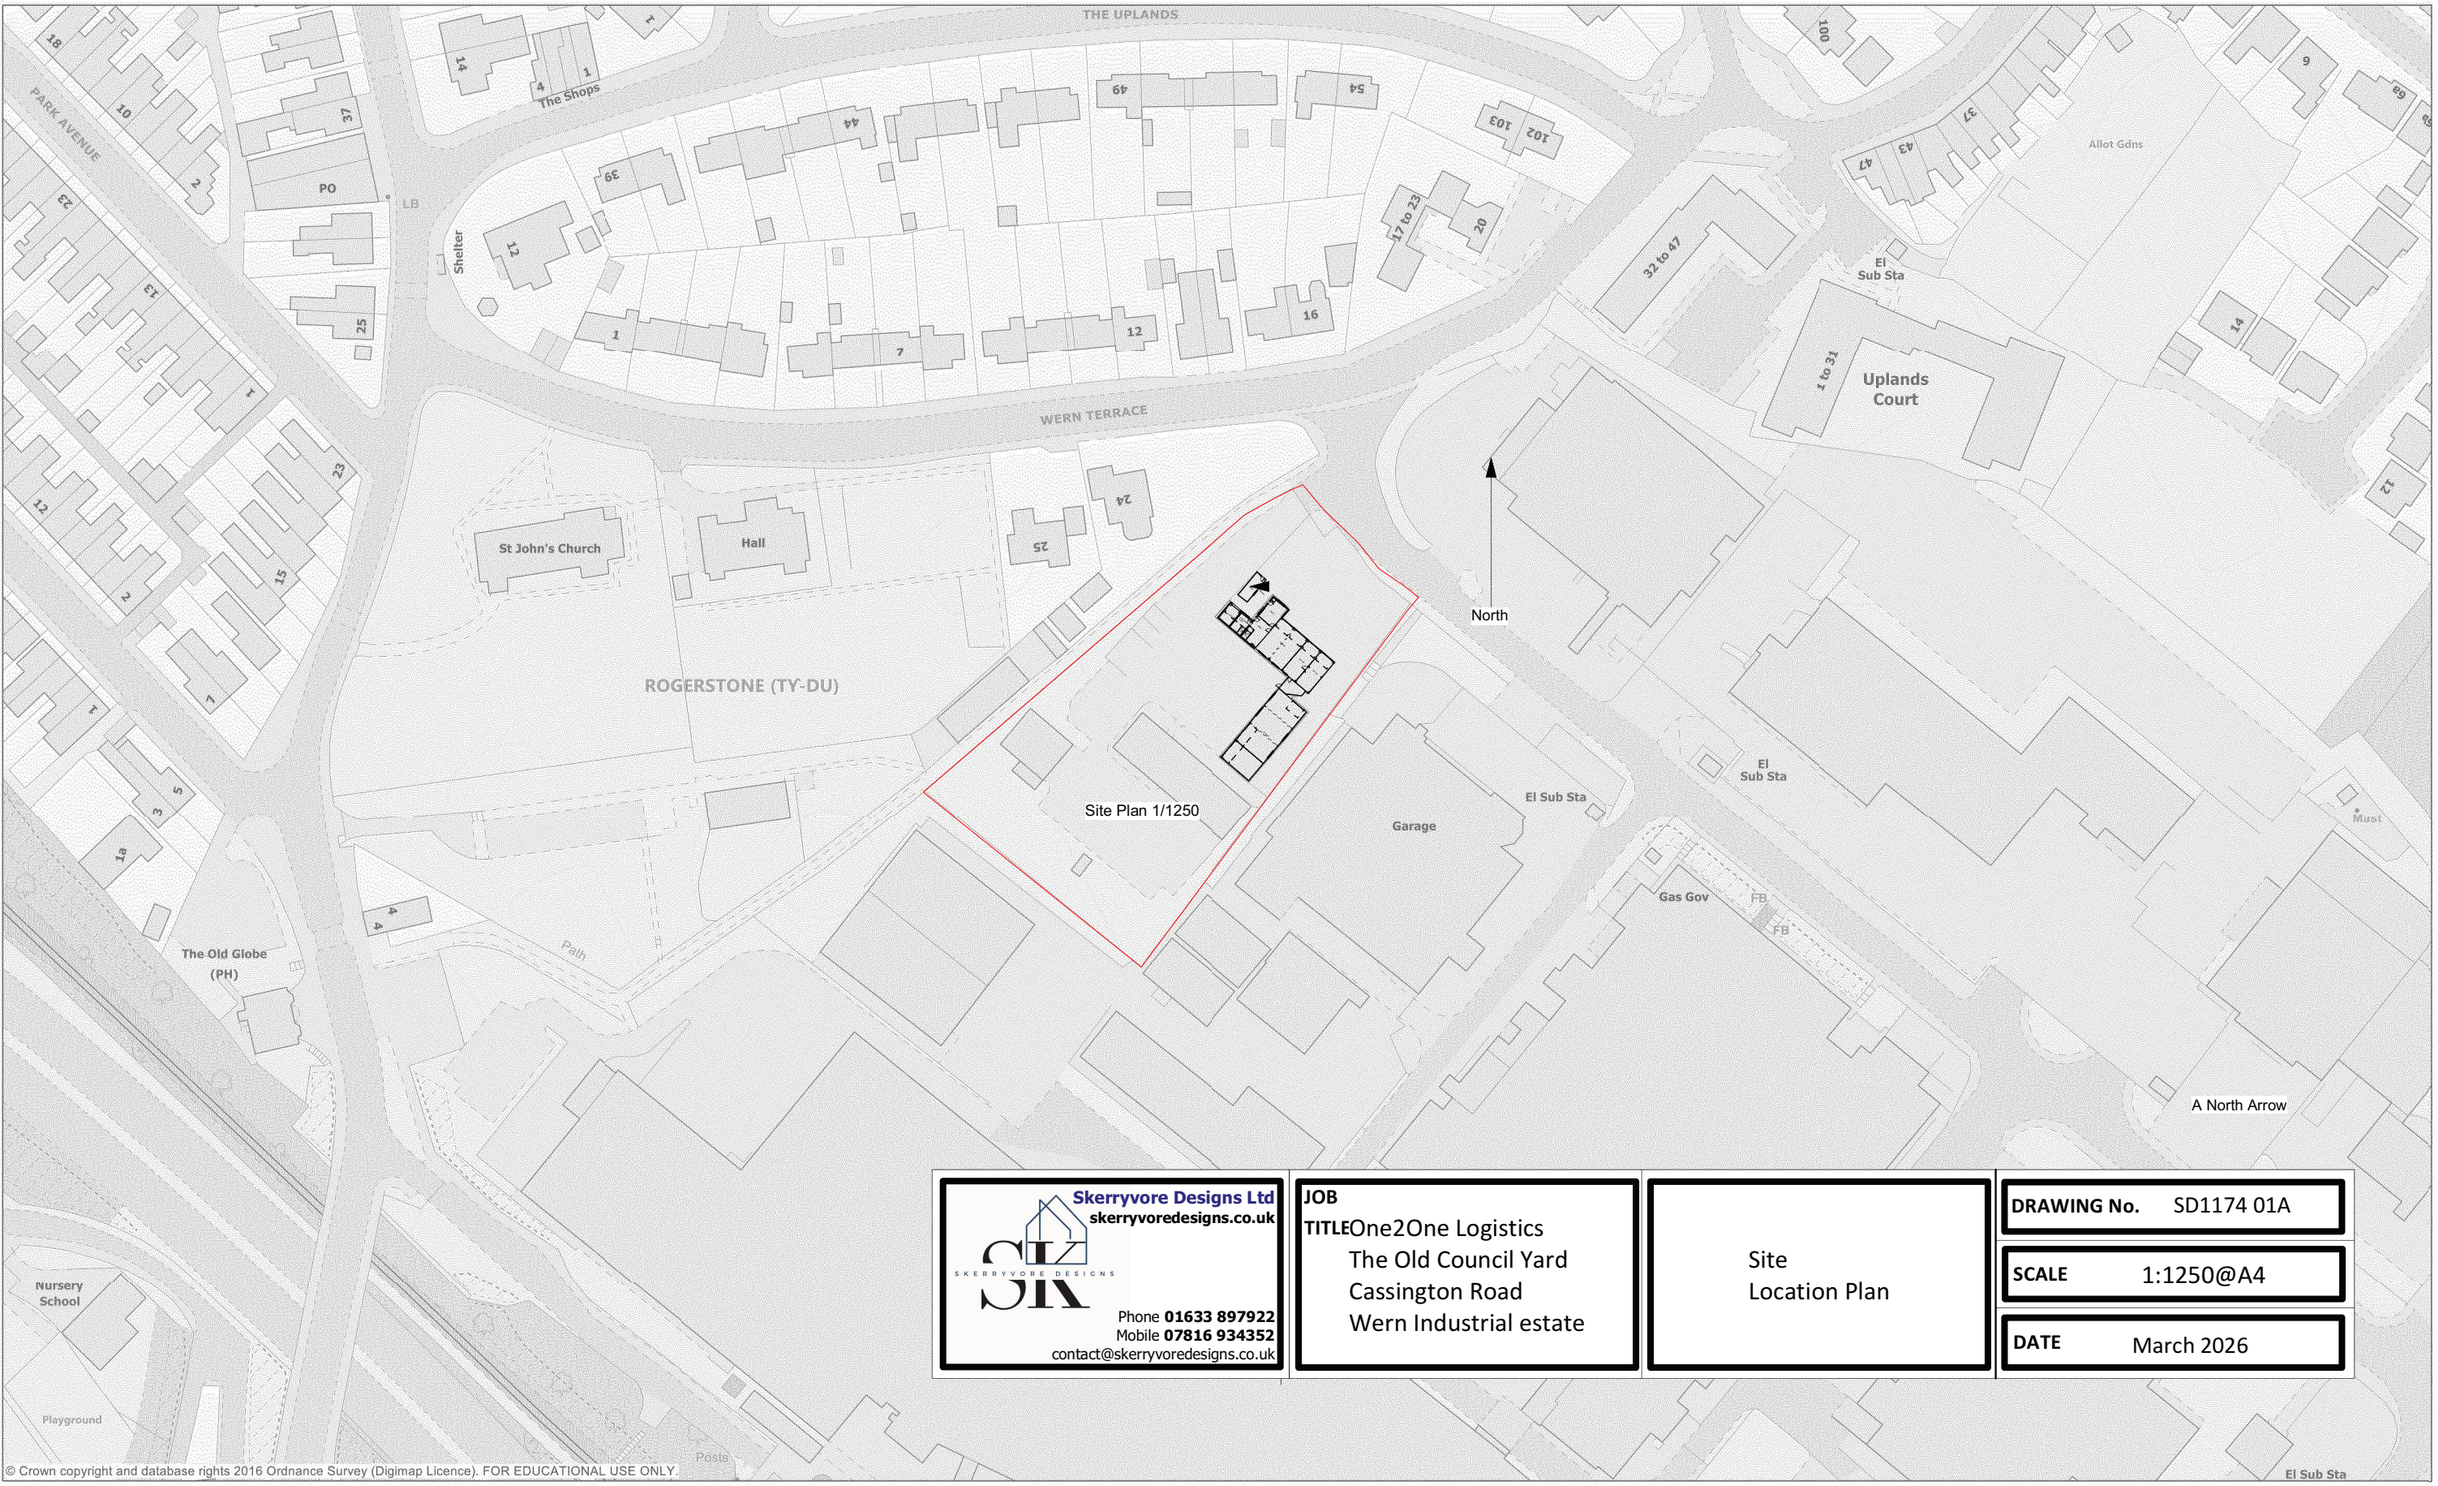


Skerryvore Designs Ltd
skerryvoredesigns.co.uk
Phone **01633 897922**
Mobile **07816 934352**
contact@skerryvoredesigns.co.uk

JOB TITLE One2One Logistics
The Old Council Yard
Cassington Road
Wern Industrial estate

Site
Location Plan

DRAWING No. SD1174 01A

SCALE 1:1250@A4

DATE March 2026

© Crown copyright and database rights 2016 Ordnance Survey (Digimap Licence). FOR EDUCATIONAL USE ONLY.

Digimap®
Ordnance Survey

Scale 1:1250
0 10 20 30 40 50 60 70 80 90 100 m
Projection: British National Grid

Dec 14, 2016 14:23
Lewis Groucott
University of East London