

Swn - y - dwr

SOFT LANDSCAPE KEY

- EXISTING TREES TO BE RETAINED
- ROOT PROTECTION AREAS OF RETAINED TREES
- EXISTING HEDGEROWS & BOUNDARY VEGETATION TO BE RETAINED
- PROPOSED TREE PLANTING
(Refer to schedule for species)
- PROPOSED SHRUB PLANTING
(Refer to schedule for species/densities)
- PROPOSED GRASS TURF
(Areas to be turfed with Rolawn Medallion)
- PROPOSED HEDGEROW PLANTING
(Refer to schedule for species/densities)
- PROPOSED WILDFLOWER HABITAT 1
(Emorsgate EM1 - Meadow Mix)
- PROPOSED WILDFLOWER HABITAT 2
(Emorsgate EW1 - Woodland Mix)
- PROPOSED NATIVE UNDERSTOREY PLANTING
(Refer to schedule for species/densities)
- PROPOSED RAISED PLANTERS
(Planters to be constructed from new landscape sleepers)
- PROPOSED REPTILE HIBERNACULA
(Refer to Ecological Services Ltd for construction details)

PLANT SCHEDULE

NATIVE TREE PLANTING

ABBRV	SPECIES	DENSITY	HEIGHT/GIRTH	ROOT COND	POT SIZE	TOTAL
Cl	Crataegus laevigata	AS SHOWN	10-12 (g)	RB	--	-
Ms	Malus sylvestris	AS SHOWN	10-12 (g)	RB	--	-

SHRUB PLANTING

ABBRV	SPECIES	DENSITY	HEIGHT/GIRTH	ROOT COND	POT SIZE	TOTAL
Al	Anemranthe lessoniana	4 sqm	30-40 (h)	CON	3L	-
BB	Bergenia 'Bressingham White'	3 sqm	30-40 (h)	CON	3L	-
Da	Dryopteris affinis	4 sqm	30-40 (h)	CON	3L	-
GB	Geranium macro 'Bevan's Variety'	6 sqm	30-40 (h)	CON	3L	-
GW	Geranium macro 'White-Ness'	6 sqm	30-40 (h)	CON	3L	-
LaH	Lavandula angustifolia Hidcote	4 sqm	30-40 (h)	CON	3L	-
Ls	Leucothoe scarletta Zebild	3 sqm	30-40 (h)	CON	3L	-
Me	Mahonia eurybracteata Soft Caress	3 sqm	30-40 (h)	CON	3L	-
Rc	Rosa canina	1 Lin/m	30-40 (h)	CON	3L	-
Sh	Sarcococca hookeriana digyna	3 sqm	30-40 (h)	CON	3L	-
Sj	Skimmia japonica rubella	4 sqm	30-40 (h)	CON	3L	-

HEDGEROW PLANTING

ABBRV	SPECIES	DENSITY	HEIGHT/GIRTH	ROOT COND	POT SIZE	TOTAL
PR	Prunus laurocerasus 'Rotundifolia'	3 Lin/m	40-60 (h)	CON	3L	-


NATIVE UNDERSTOREY PLANTING

ABBRV	SPECIES	DENSITY	HEIGHT/GIRTH	ROOT COND	POT SIZE	TOTAL
AS KEY	Corylus avellana 40%	1 sqm	40-60 (h)	CON	3L	-
	Crataegus monogyna 40%		40-60 (h)	CON	3L	-
	Sambucus nigra 20%		40-60 (h)	CON	3L	-

POND PLANTING

ABBRV	SPECIES	DENSITY	HEIGHT/GIRTH	ROOT COND	POT SIZE	TOTAL
Ip	Iris pseudacorus	AS PLAN	40-60 (h)	CON	3L	-
Nm	Nymphaea 'Martiacea Carne'		40-60 (h)	CON	3L	-
Za	Zantedeschia aethiopica		40-60 (h)	CON	3L	-

TREE PIT CONSTRUCTION DETAIL

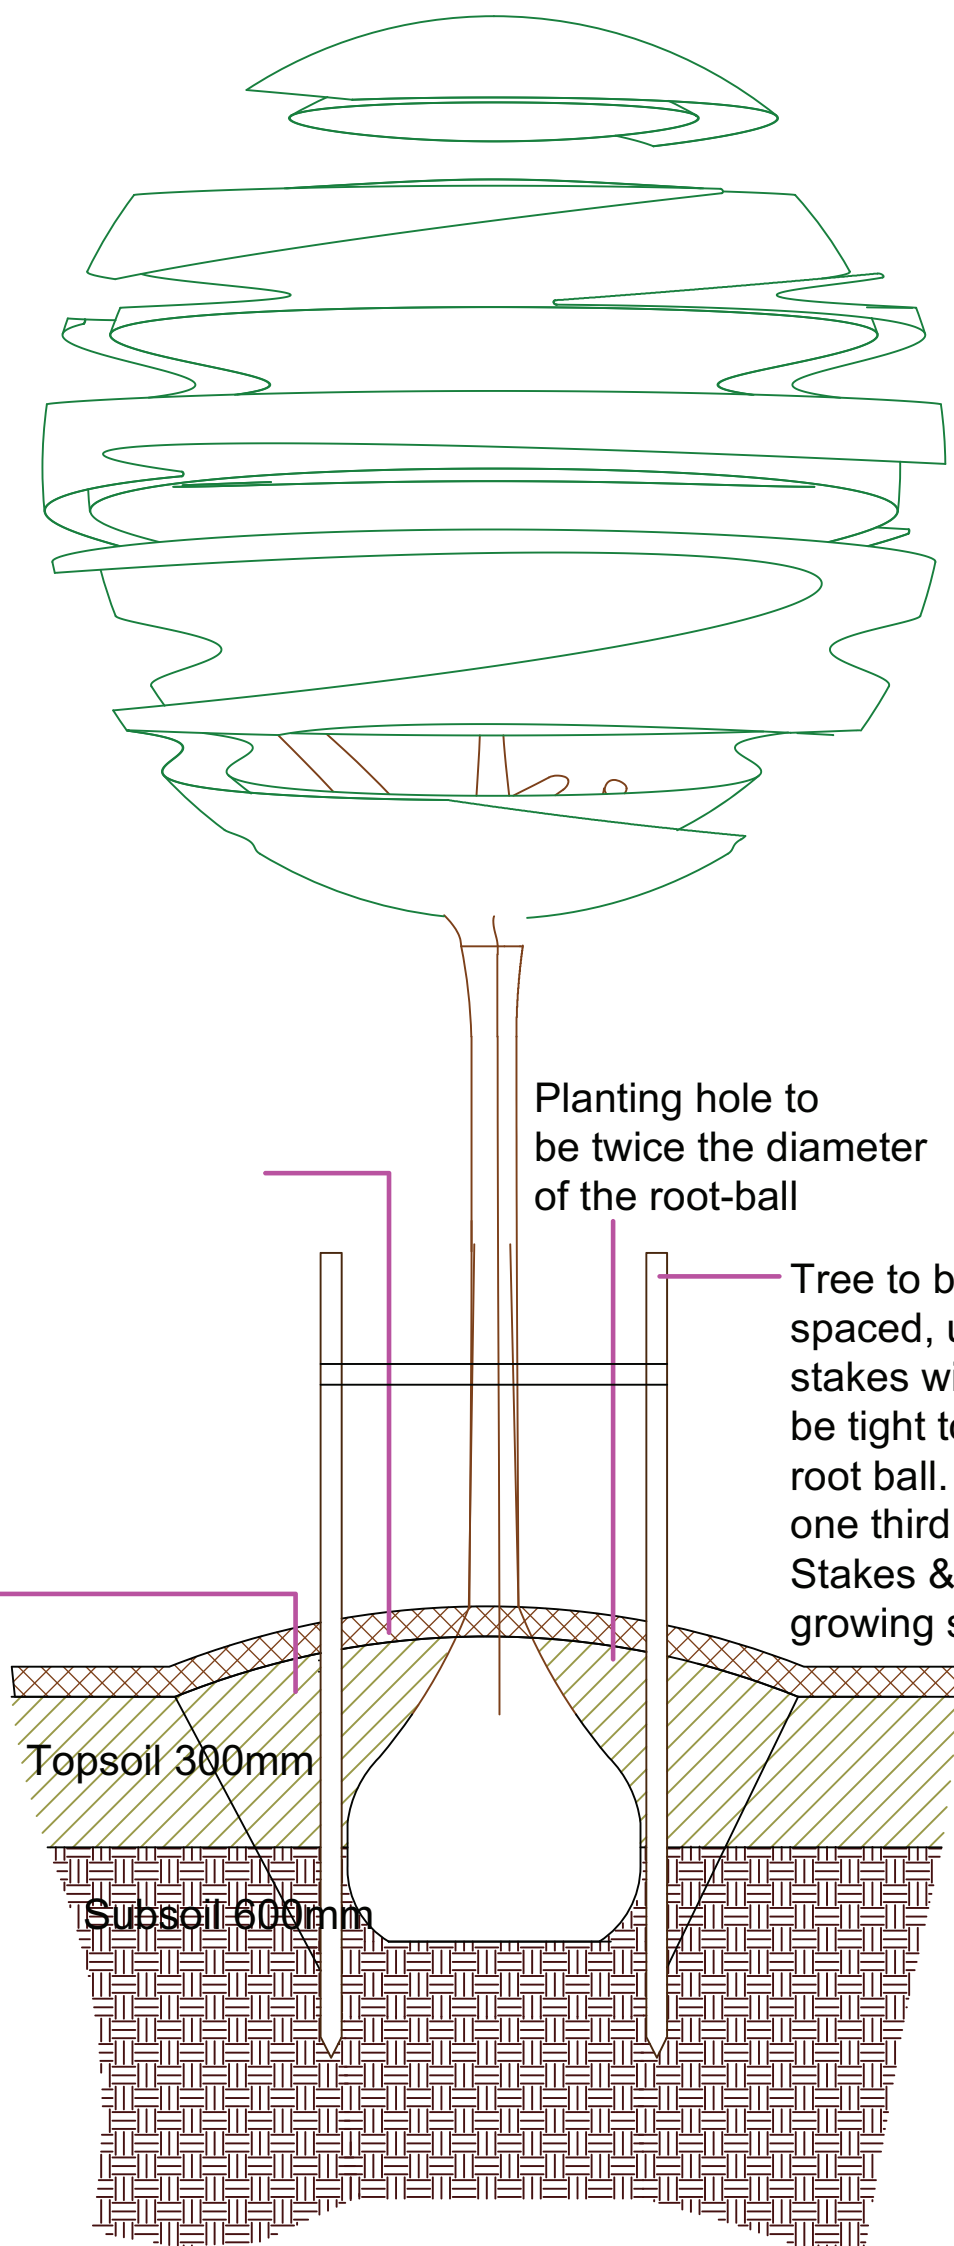

Topsoil to be slightly mounded (150mm approx) to aid drainage

TREE PIT NOTES:

No container/root-balled tree shall be supplied and planted until it has been found to be compliant with BS 8545:2014, Table 1, P.21

TOPSOIL:

300mm site won topsoil. Approved for use by a suitably qualified soil scientist.

SUBSOIL:

600mm site won subsoil. Approved for use by a suitably qualified soil scientist. Backfilling to reinstate the pre-existing soil profile

FENCING:

Areas around proposed trees to be securely fenced prior to commencement of construction operations on site to avoid compaction / contamination of soils.

WRAPPING:

Non-biodegradable & biodegradable root-ball wrappings to be removed. Where root-ball collapse is a concern, Wrapping to be cut & peeled back to one-third root-ball height. Peeled wrapping to be removed and not folded back into the root-ball.

MULCH:

Mulch circles around trees shall be maintained for at least 3 years post-planting.

Revision A. House moved 1500mm to the east as the Arboricultural plan

NOTES:

Existing retained trees to be protected in accordance with BS5837:2012. Protection measures to be implemented prior to any construction operations on site

Drawing was produced in colour at a scale of 1:200 @ A1. Do not rely on monochrome or scaled copies

TDA
THE GRANARY
NEWLAND FAWR FARM
LLANGAN
CF35 5DN
TEL: 01446 789367



CLIENT

SKERRYVORE DESIGN LTD

DRAWING NUMBER
TDA.3155.01. A

SCALE
1:200 @ A1

DRAWN
RHC/AMP/SG

DATE
July 2026

PROJECT

CATSASH ROAD, LANGSTONE

DRAWING TITLE

DETAILED SOFT LANDSCAPE PROPOSALS